



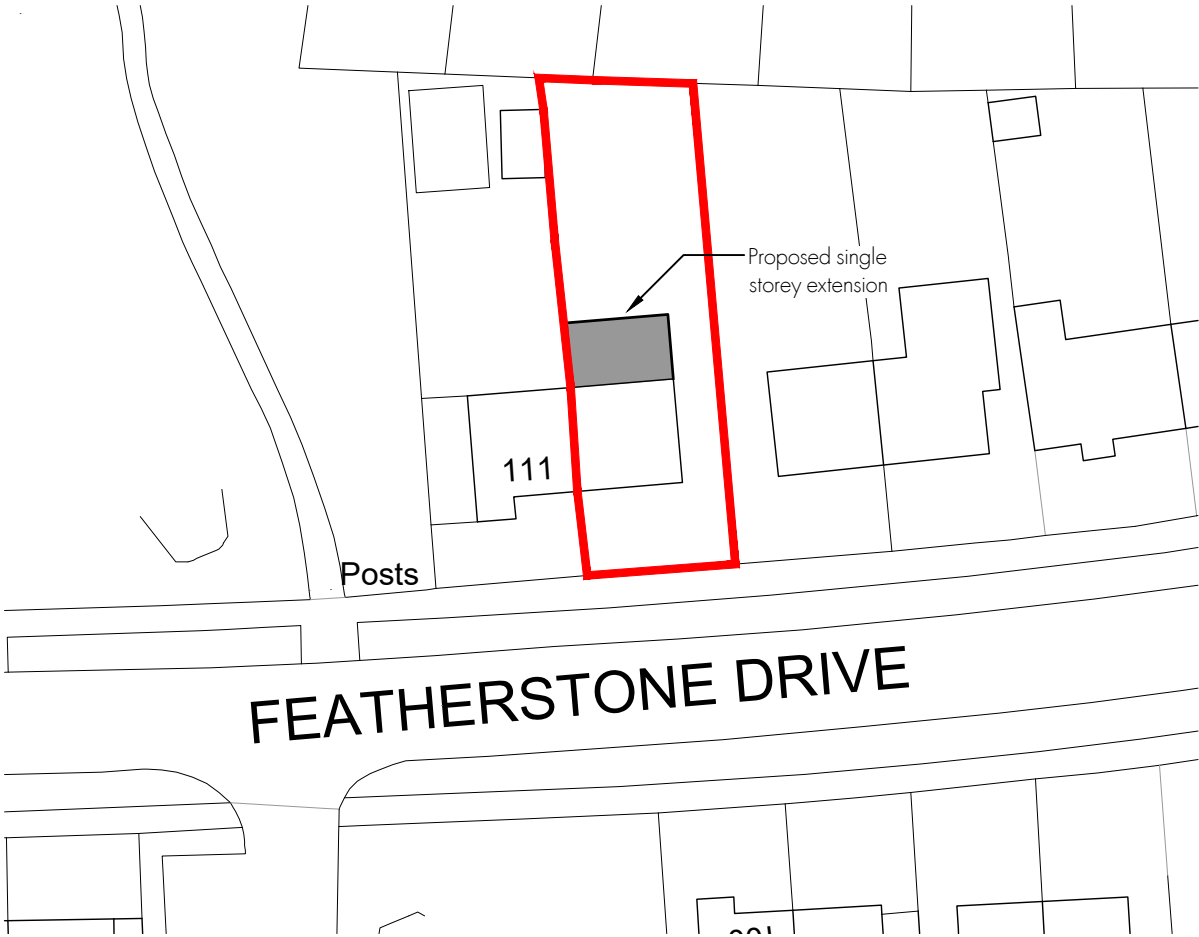

Block Plan – Scale 1:500

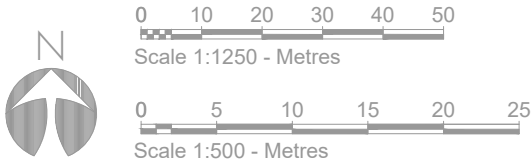

Ordnance Survey, (c) Crown Copyright 2024. All rights reserved. Licence number 100022432

Site Location Plan – Scale 1:1250

 **RM James**
Architectural Design and Technology

0116 286 6370
enquiries@rmjames.co.uk
www.rmjames.co.uk



CLIENT Johl Matthew & Jade Roe		
PROJECT Single storey rear extension and internal alterations 113 Featherston Drive, Burbage		
DRAWING Site Location Plan Block Plan		
SCALE as noted @ A4		DATE August 2022
STATUS PLANNING		
PROJECT No 24/411	DRAWING No 24/411 PL01	REVISION /