
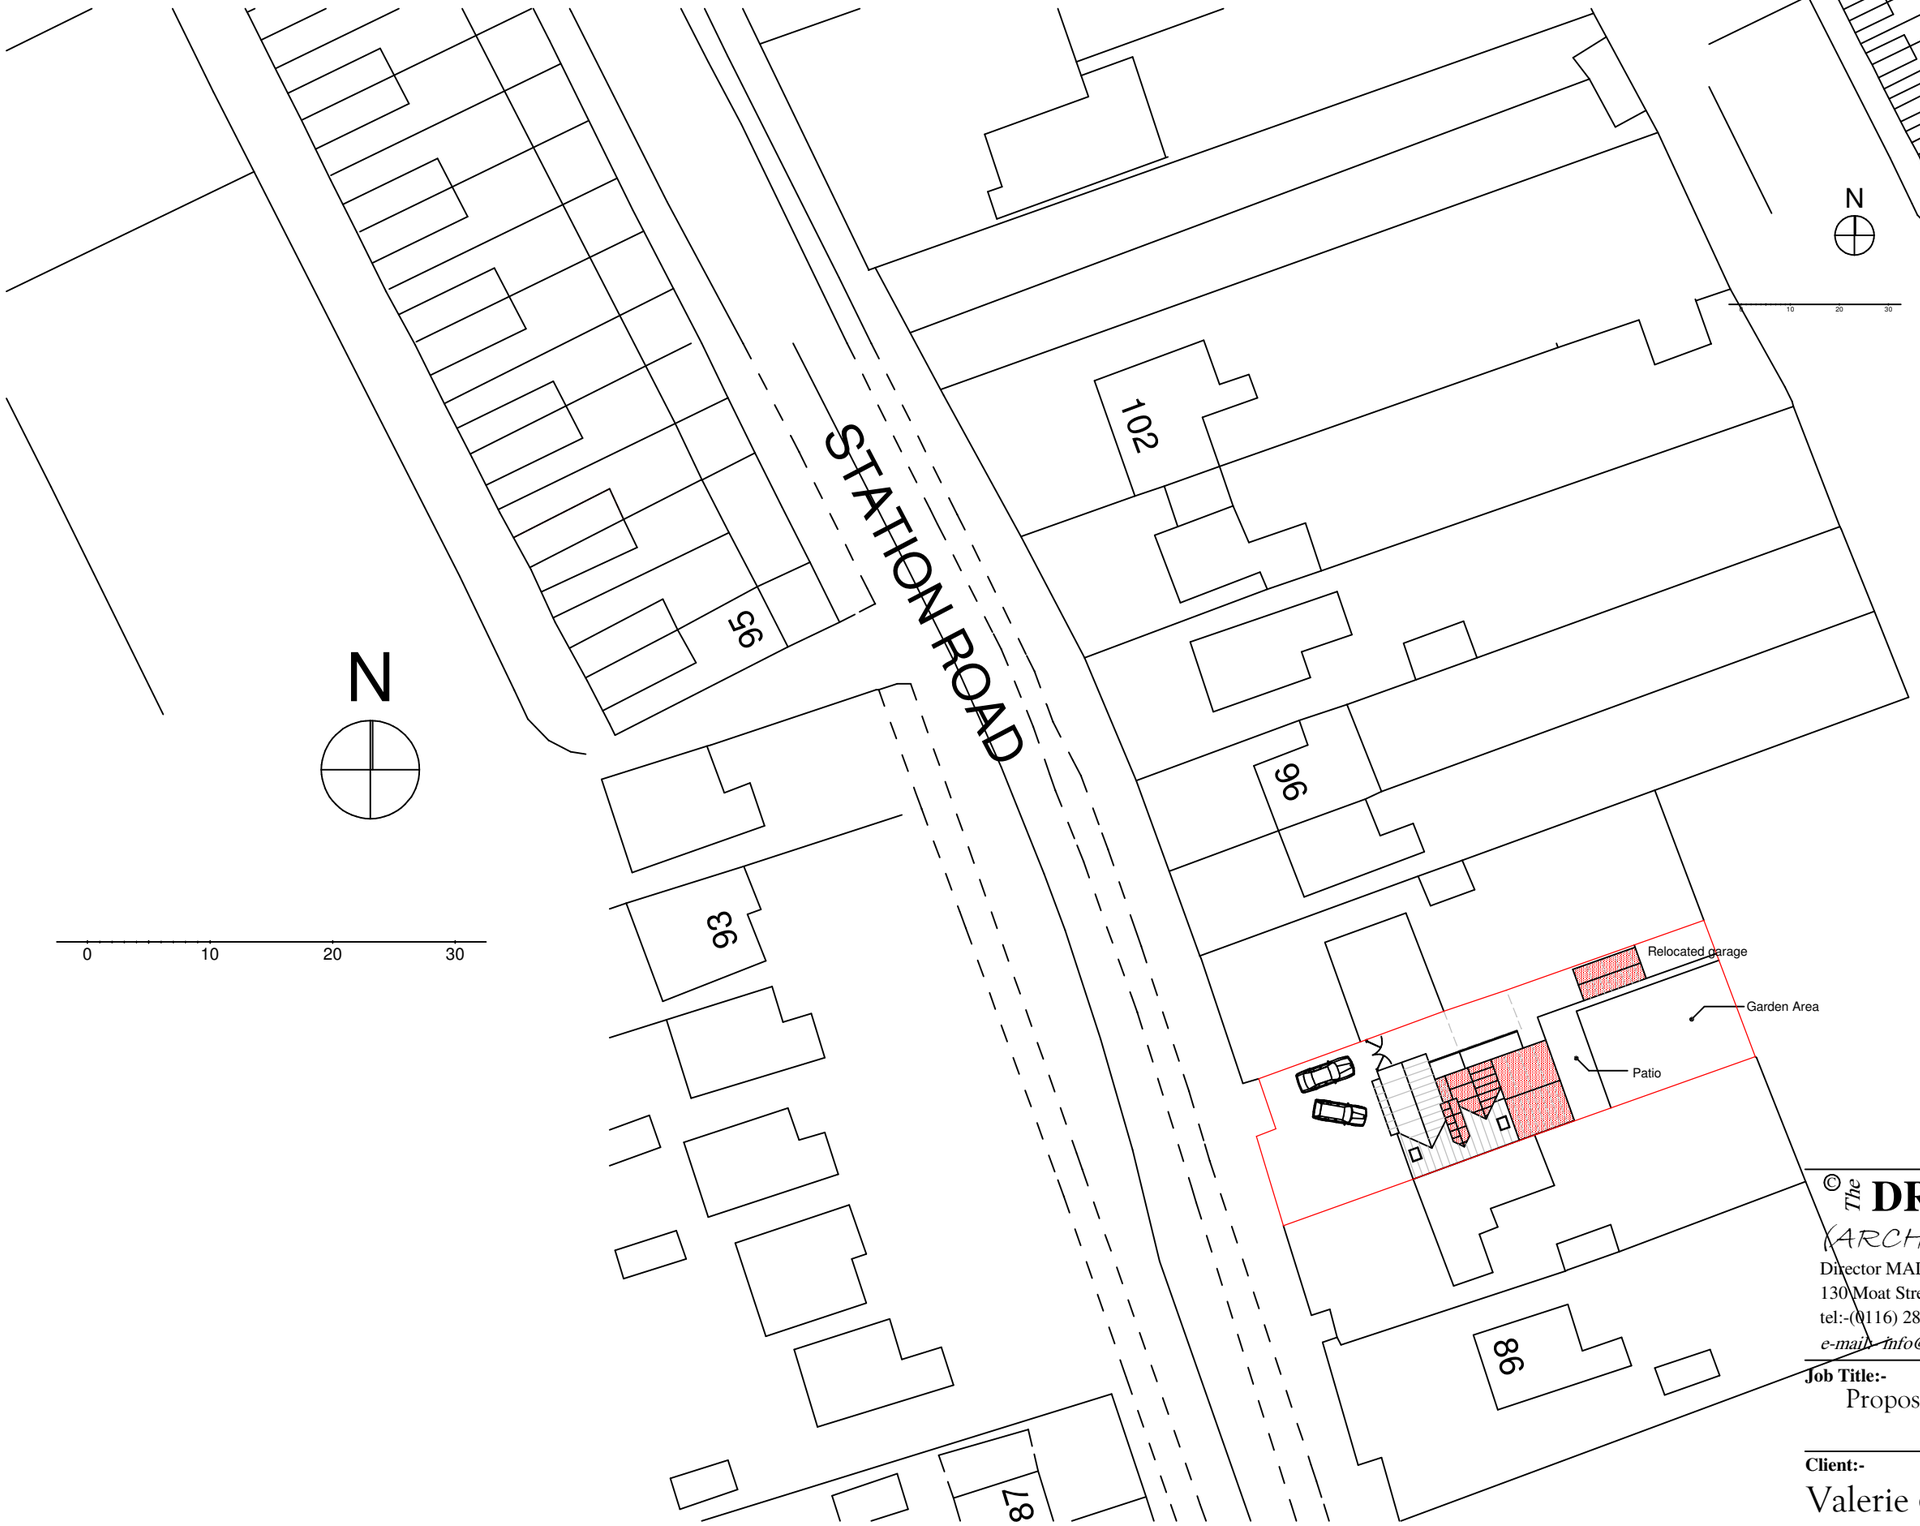


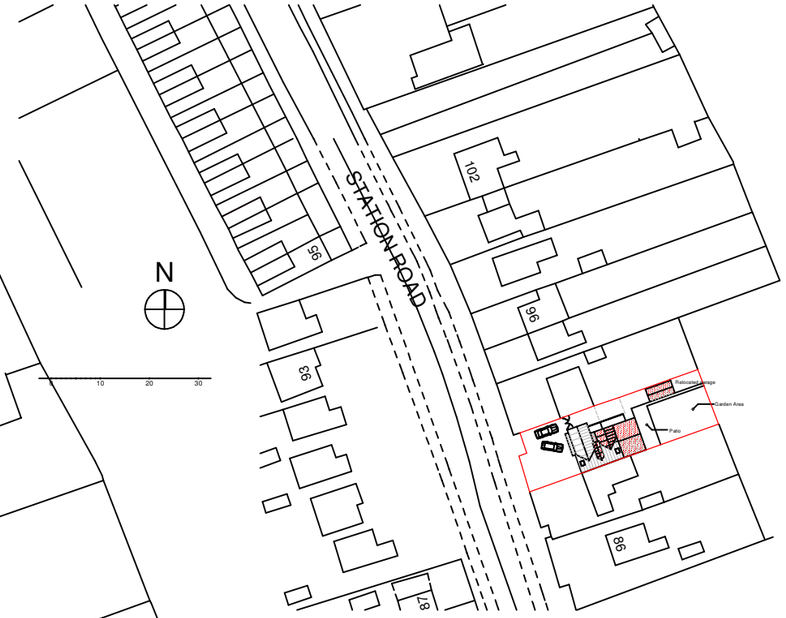

ALL DRAWINGS ARE BASED UPON MEASURED SURVEYS ONLY.

DO NOT SCALE FROM THIS DRAWING.
COPYRIGHT REMAINS PROPERTY OF THE DRAWING ROOM (ARCHITECTS) Ltd. NO COPIES OF DRAWING TO BE TAKEN WITHOUT PERMISSION.

PERMISSION IS NOT GRANTED FOR THESE PLANS TO BE USED FOR THE PURPOSES OF OBTAINING BUILDING QUOTATIONS UNTIL RELEVANT APPROVALS HAVE BEEN GRANTED BY LOCAL AUTHORITY

IT IS THE RESPONSIBILITY OF THE CLIENT TO CHECK THAT THE PLAN DOES NOT CONTRAVENE OR AFFECT COVENANTS OR ENCROACH ANY BOUNDARIES. IT IS NOT THE RESPONSIBILTY OF THE DRAWING ROOM (ARCHITECTS) Ltd TO CHECK ANY MATTERS RELATING TO LAND TITLE OR POSITIONS OF PUBLIC DRAINAGE.

IT IS THE NOT RESPONSIBILITY OF THE DRAWING ROOM (ARCHITECTS) Ltd TO ADMINISTER ANY AGREEMENTS WITH OTHER STATUTORY BODIES ie. SEVERN TRENT WATER Ltd etc.. LOCATION OF DRAINAGE (WHERE SHOWN) & INVERT LEVELS ARE TO BE VERIFIED PRIOR TO COMMENCEMENT OF BUILDING WORKS. NO RESPONSIBILTY IS ACCEPTED FOR THE POSITIONING OF ANY BELOW GROUND DRAINAGE.

© The **DRAWING ROOM**
(ARCHITECTS) Ltd
Director MALCOLM A. GOODALL.
130 Moat Street, Wigston, Leicester. LE18 2GE.
tel:-(0116) 288 0111. fax:-(0116) 288 0222.
e-mail:- info@tdrarchitects.co.uk *web site:- www.tdrarchitects.co.uk*

Job Title:-
Proposed Single Storey Extension to 90 Station Road, Bagworth, LE67 1BH

Client:-
Valerie & Janet Henson

Scale:- 1:500 & 1:1250

Date:- February 2010

Drawing Title:-	**Drawing No.**	**Rev**	**Checked**
Site Plan	1578-03-A3		