

LEGEND

- EXISTING TREES/HEDGES
To be retained
- PROPOSED TREES
Heavy/Selected/Standard
See Schedule
- ORNAMENTAL HEDGE
See Schedule
- NATIVE HEDGE MIX
See Schedule
- PROPOSED PLANTING
Shrub/Herbaceous/Grasses
See Schedule
- TURF
with area (m²)
- AMENITY GRASS AREAS
Flowering grass Mixture
Emorgate EL1 sown at 4g/m²
Kept mown short to 40mm
- WILDFLOWER MEADOW
Special General Purpose Meadow Mixture
Emorgate EM2 sown at 4 g/m²
(Existing grassland to be retained and managed. Where
renovation is required sow as above)
- SEASONAL WETLANDS
Meadow Mixture for Seasonally Wet soils
Emorgate EM8 sown at 4 g/m²
- GRAVEL
40mm of Golden Gravel
Laid over Geotextile
- GRAVEL PATH
REGIONAL SPECIFICATION
- DEADWOOD PILES (5 no.)

Trim Trail Equipment

- 1. CLIMBING TRUNKS x3
As Supplied by Ashwells Timber Ltd
3-4m in Length
Or similar approved
- 2. PARALLEL BARS
As Supplied by Playdale
Ref: P4/S
Or similar approved
- 3. CLIMBING BOULDERS x8
Calculation Global Boulders
Mixture of Sizes, Well-rounded
Partly Embedded in the Soil
- 4. LEAP FROG
As Supplied by Protudic
Ref: JP516-J
Or similar approved
- 5. DOUBLE TURBO CHALLENGE
As Supplied by Kompan
Ref: P00212
Or similar approved
- 6. JUMP RAMP
As Supplied by Protudic
Ref: JP523
Or similar approved
- 7. BALANCE WEAVE
As Supplied by Miracle Design & Play
Ref: TBR7140
Or similar approved
- 8. HURDLES
As Supplied by Miracle Design & Play
Ref: TBR142
Or similar approved


hardwood, Layer of 10cm woodchip
to base and logs to be partially
buried to 50cm.

THIS DRAWING IS TO BE READ IN CONJUNCTION WITH
SEPARATE GROUP / SITE SPECIFIC CONSTRUCTION
NOTES AND MATERIALS SPECIFICATION.

DRAWING NOTES


All tree and shrub locations and species must
be taken into consideration by the project
Structural Engineer to ensure that foundation
design accords with the specifications set out
in Chapter 4 of the NHBC Standards.
The landscape Contractor must ensure that
plant material is planted in the locations
shown and with NO SUBSTITUTIONS made
without consulting the Group Landscape
Design Department. It is the Landscape
Contractor's responsibility to ensure that all
underground services have been located and
identified in advance of tree pit excavation so
that no services are damaged or compromised
by tree planting. Any changes to tree
positions, species or specifications must be
approved by the Group Landscape Design
Department. Underground service strips are
to be kept free of all plant material.
Contractors must comply with all Health and
Safety regulations and be aware of
project/site specific information including
referring to the information set out in the
CDM drawings.

SHEET LAYOUT LOCATION PLAN NOT TO SCALE

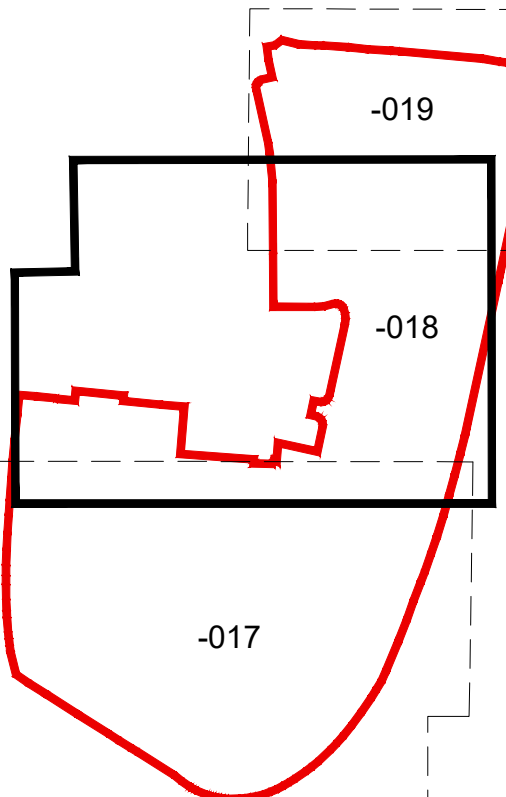

CDM LEGEND

- Symbol Brief description of risk.
 - Caution overhead / underground services.
 - Sewer assessment.
 - Trees have protection order in place, guarding required.
- NOTES:
Principal contractor to ensure all health and safety
procedures are being correctly followed in relation
to all temporary works.

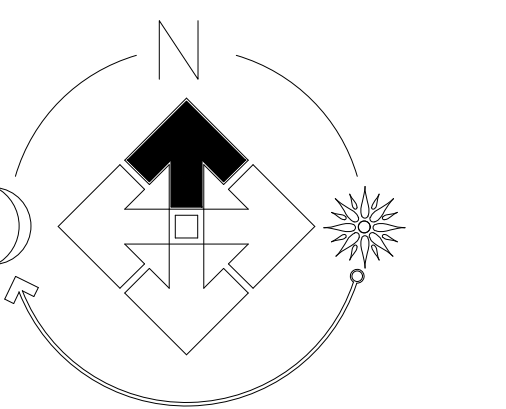

PLOT NUMBER SHEET REF.

SHEET 017 (78-137,139-146,149-167,171-173)
SHEET 018 (40-77,138,147-148,168-170,
SHEET 019 (1-39)

FOR SPECIFICATION, PLANTING DETAILS & SCHEDULE SEE DRAWING EM100-LS-020

Revision	Date
a	25.01.23
b	07.02.23
c	07.02.23
d	07.02.23
e	07.02.23
f	26.05.23
g	26.05.23
h	26.05.23
i	11.09.23
j	20.09.23
k	01.11.23
l	01.12.23
m	17.07.24
n	19.03.24
o	19.04.24
p	06.08.24
q	19.05.25

Job: Hinckley West Ph4

Title: Site Landscaping

Scale: 1:250 @A0 Drawn: LP

Date: Jan 2023 Checked: PmJ

THIS DRAWING AND THE BUILDING WORKS DEPICTED ARE THE COPYRIGHT OF
J S BLOOR (SERVICES) LIMITED. NO PART OF THIS DRAWING OR THE WORKS
EXCEPT BY WRITTEN PERMISSION. NO LIABILITY WILL BE ACCEPTED FOR
MISUSE OR DAMAGE BY OTHER PERSONS.



Drawing No: EM100-LS-018q

HINCKLEY WEST PH4