


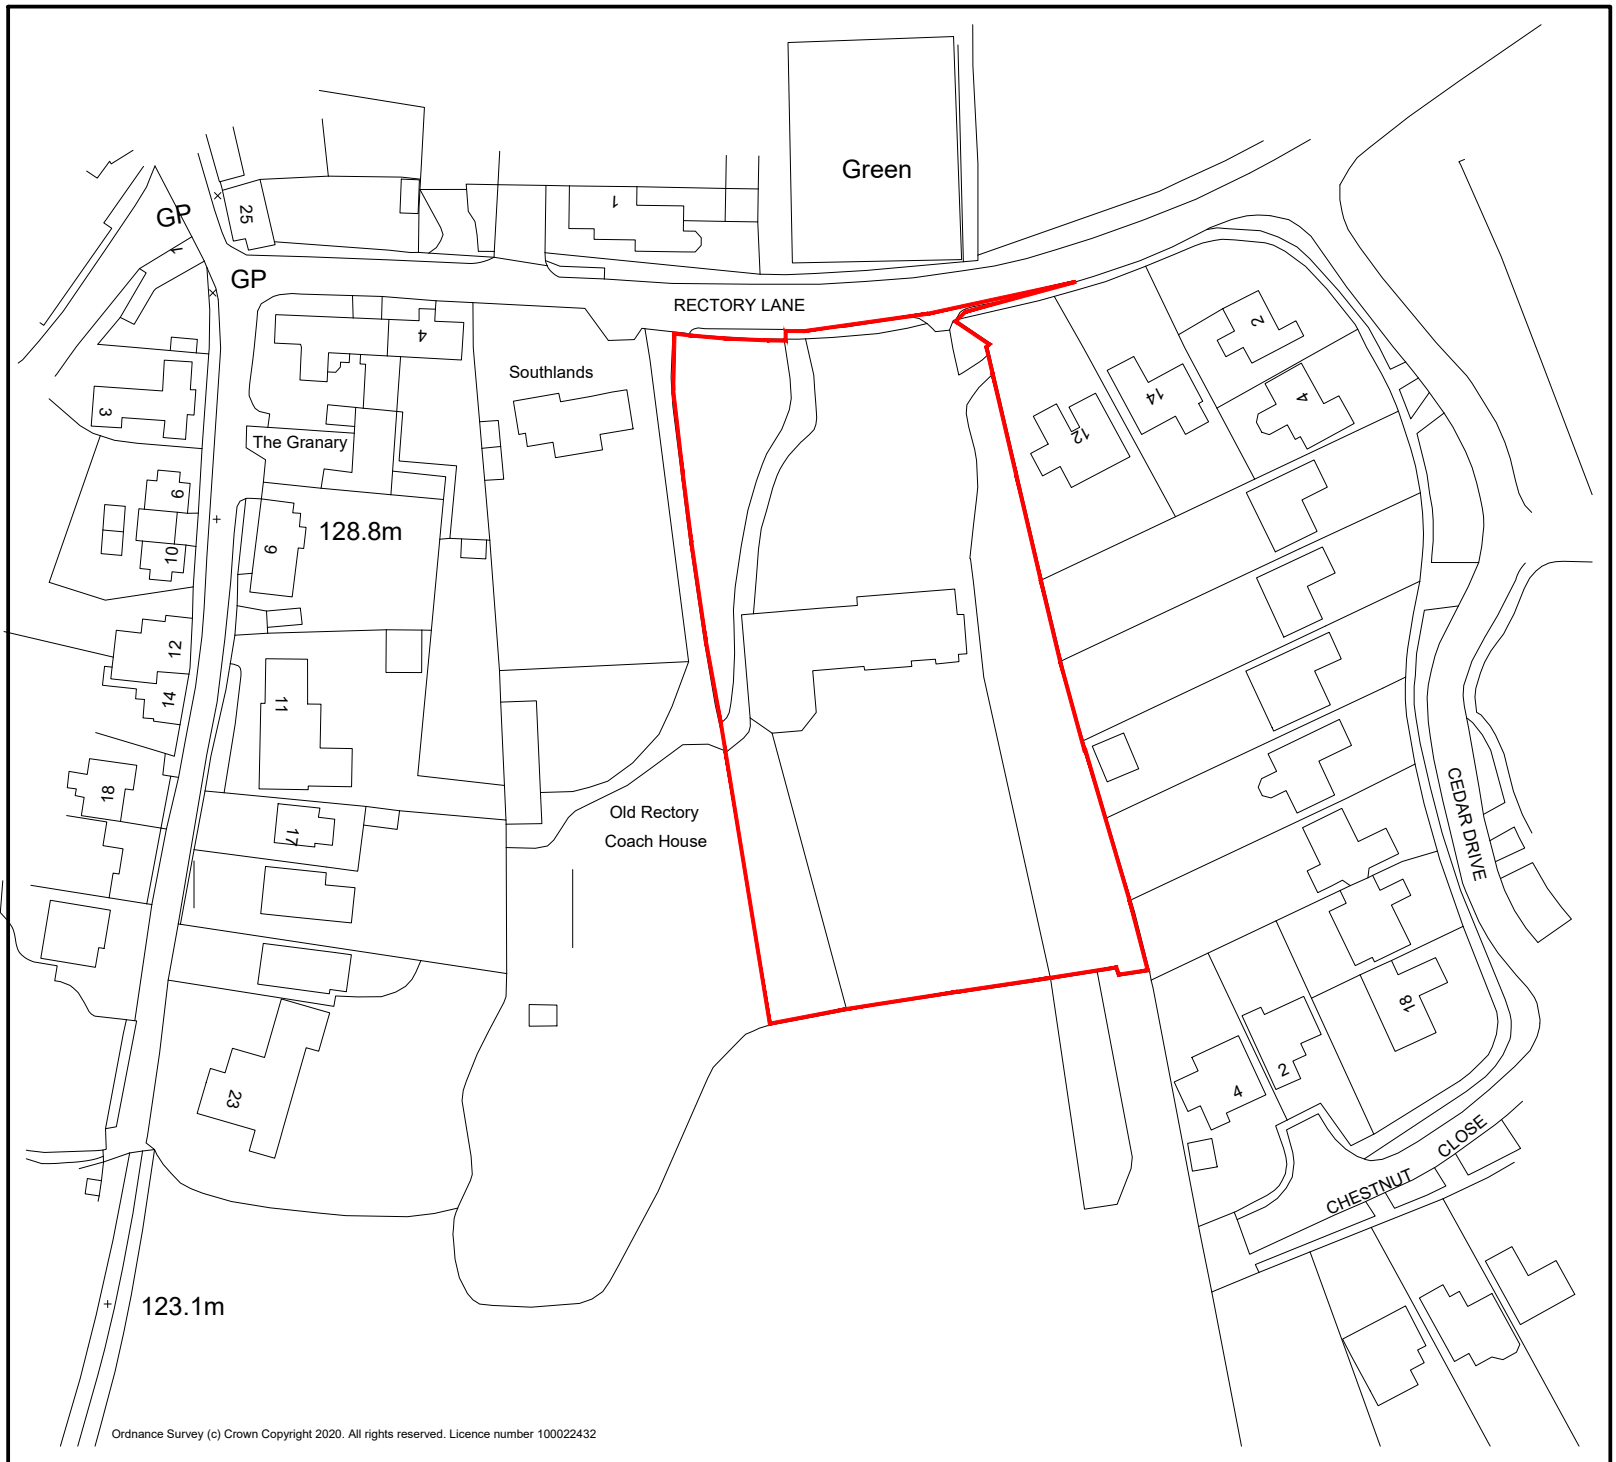

SITE LOCATION PLAN @ 1:1250

- KEY:
- extent of canopy of retained trees
 - removed tree
 - geocell or similar as advised by Arboriculturalist
 - tarmac
 - existing / new dense shrubbery beyond boundary fence
 - existing renovated terrace paving / new paving to match
 - vehicle circulation route
 - new boundary fence
 - electric vehicle charging point
 - 2.0m high close board timber fence with matching gates

Copyright All rights reserved. This drawing must not be reproduced without permission.
Dimensions are in millimetres unless otherwise specified.



A	amend	various amends	22.03.23	MJD	msd
B	amend	various amends	04.04.23	MJD	msd
C	amend	various minor amends	25.06.23	MJD	msd
D	amend	bin st. & collection point & lost queue added	21.08.23	MJD	msd
E	amend	lost queue omitted drop off and waiting area added	11.09.23	MJD	msd

PLANNING APPLICATION

space
architecture and design limited

The Studio
Lake House
Backmoorfoot Road
Huddersfield
HD7 5TR

t: 01484 841423
f: 01484 947757
e: msd@spacearchitecture.net
w: www.spacearchitecture.net

Client
The Witherslack Group Ltd

Project
Conversion of Existing Building
To Create a Specialist School
The Old Rectory, Rectory Lane
Market Bosworth, CV13 0LS

Drawing Title
Proposed Site Layout Plan
and Site Location Plan

Scale	Sheet	Date	Drawn	Checked	Drawing Number	Revision
1:2500	1:1500	08.03.23	MJD	msd	23.009(9)-J001	E