

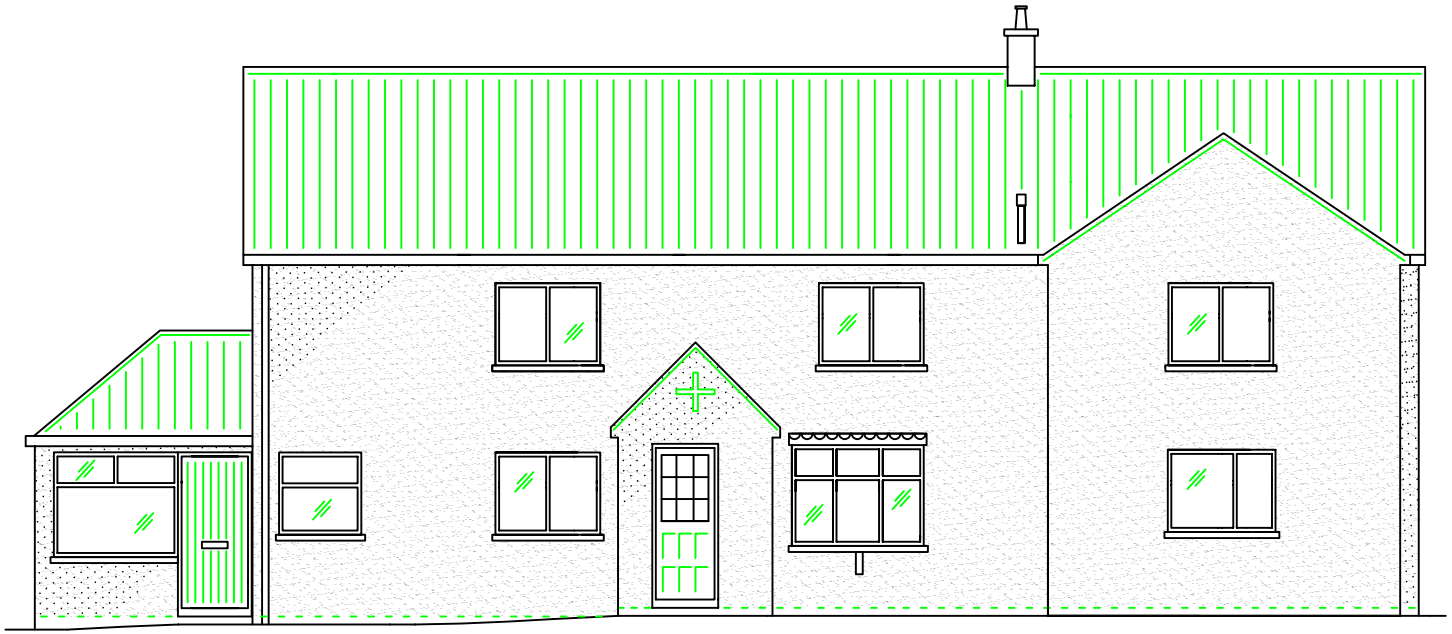


PROPOSED FRONT ELEVATION

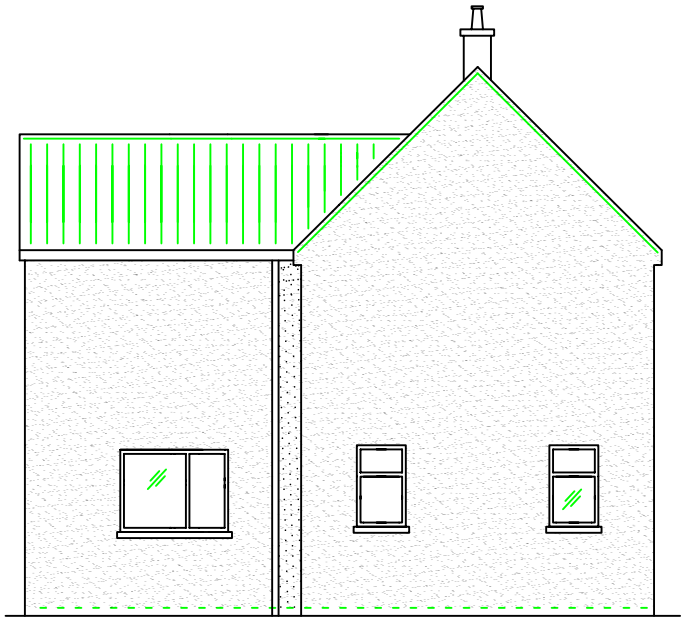

PROPOSED SIDE ELEVATION

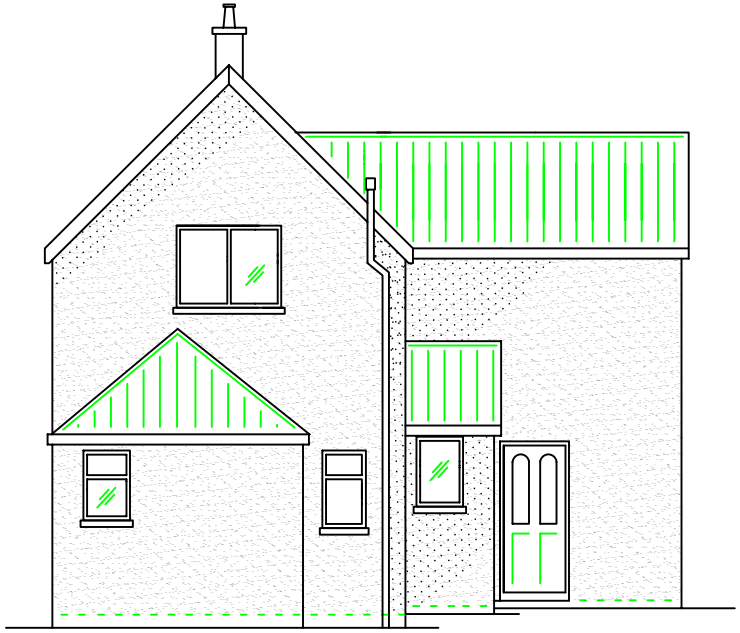

PROPOSED SIDE ELEVATION

ALL WINDOWS TO BE WHITE
UPVC TO MATCH EXISTING

FACING RENDERWORK TO MATCH EXISTING

ROOF TILES TO MATCH EXISTING

AGBDESIGN
CONSULTANTS LTD

TITLE
PROPOSED EXTENSION & ALTERATIONS.
PROPOSED ELEVATIONS

SITE ADDRESS	7 CHURCH LANE, RATBY, LEICS		FOR: MR & MRS G SWAIN
DRAWN BY	MR A. BROWN		DRG. No. 001/3.
TEL:–	01509 569520	SCALE 1:100	DATE JUNE 2011