
Drawing number / Rev

DOV-DWG-001 REV P01

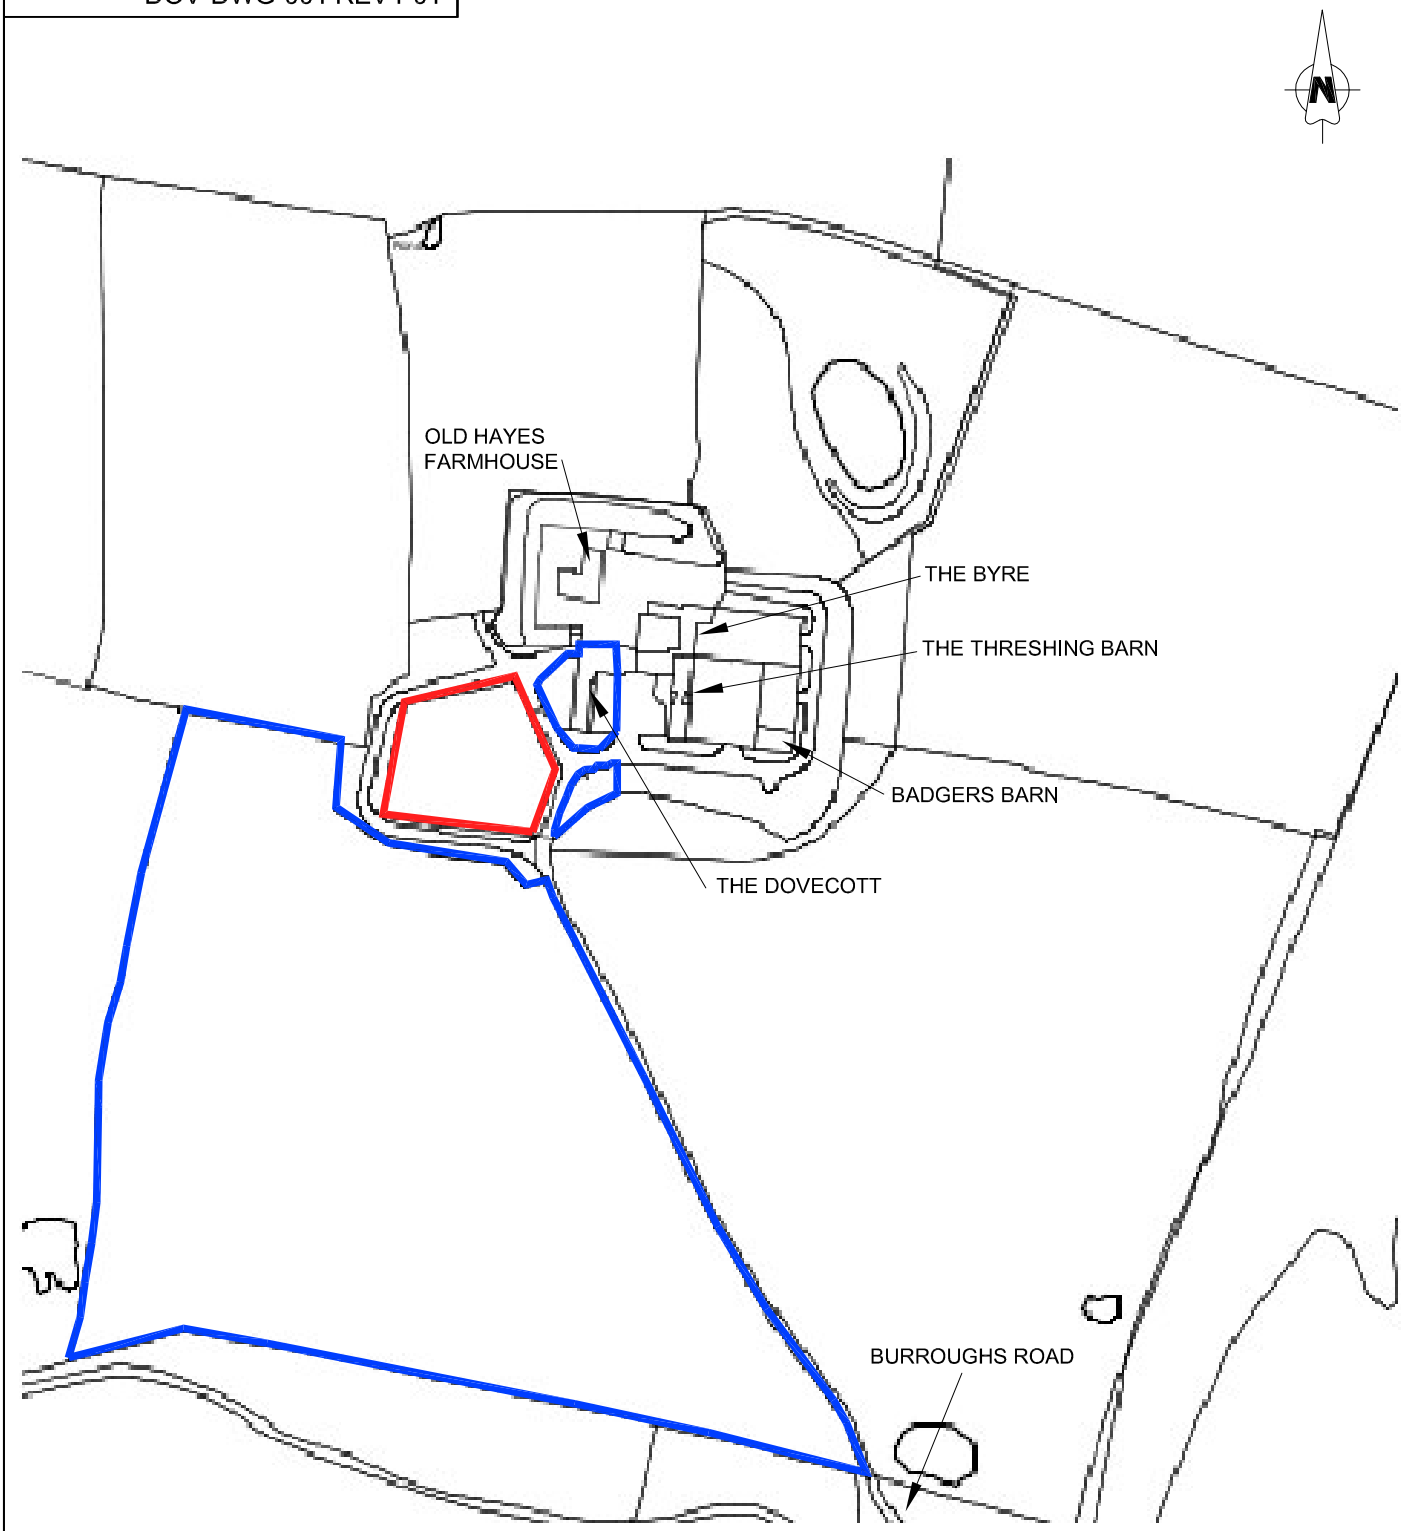

Rev	Rev. Date	Purpose of revision	Drawn
P01	13/05/2011	PLANNING	JT

This drawing is not to be used in whole or part other than for the intended purpose and project as defined on this drawing. Refer to the contract for full terms and conditions.

Client

MR & MRS D THOMPSON

Project

STABLE BLOCK AND MANÈGE
THE DOVECOTT
RATBY
LE6 0XZ

Drawing title

STABLE BLOCK AND MANÈGE
LOCATION PLAN

Drawing status PLANNING

Scale 1:2500 @ A4 & 1:1250 @ A3 DO NOT SCALE

Drawing number DOV-DWG-001

Rev P01