

Drawing number / Rev

DOV-DWG-005 REV P01

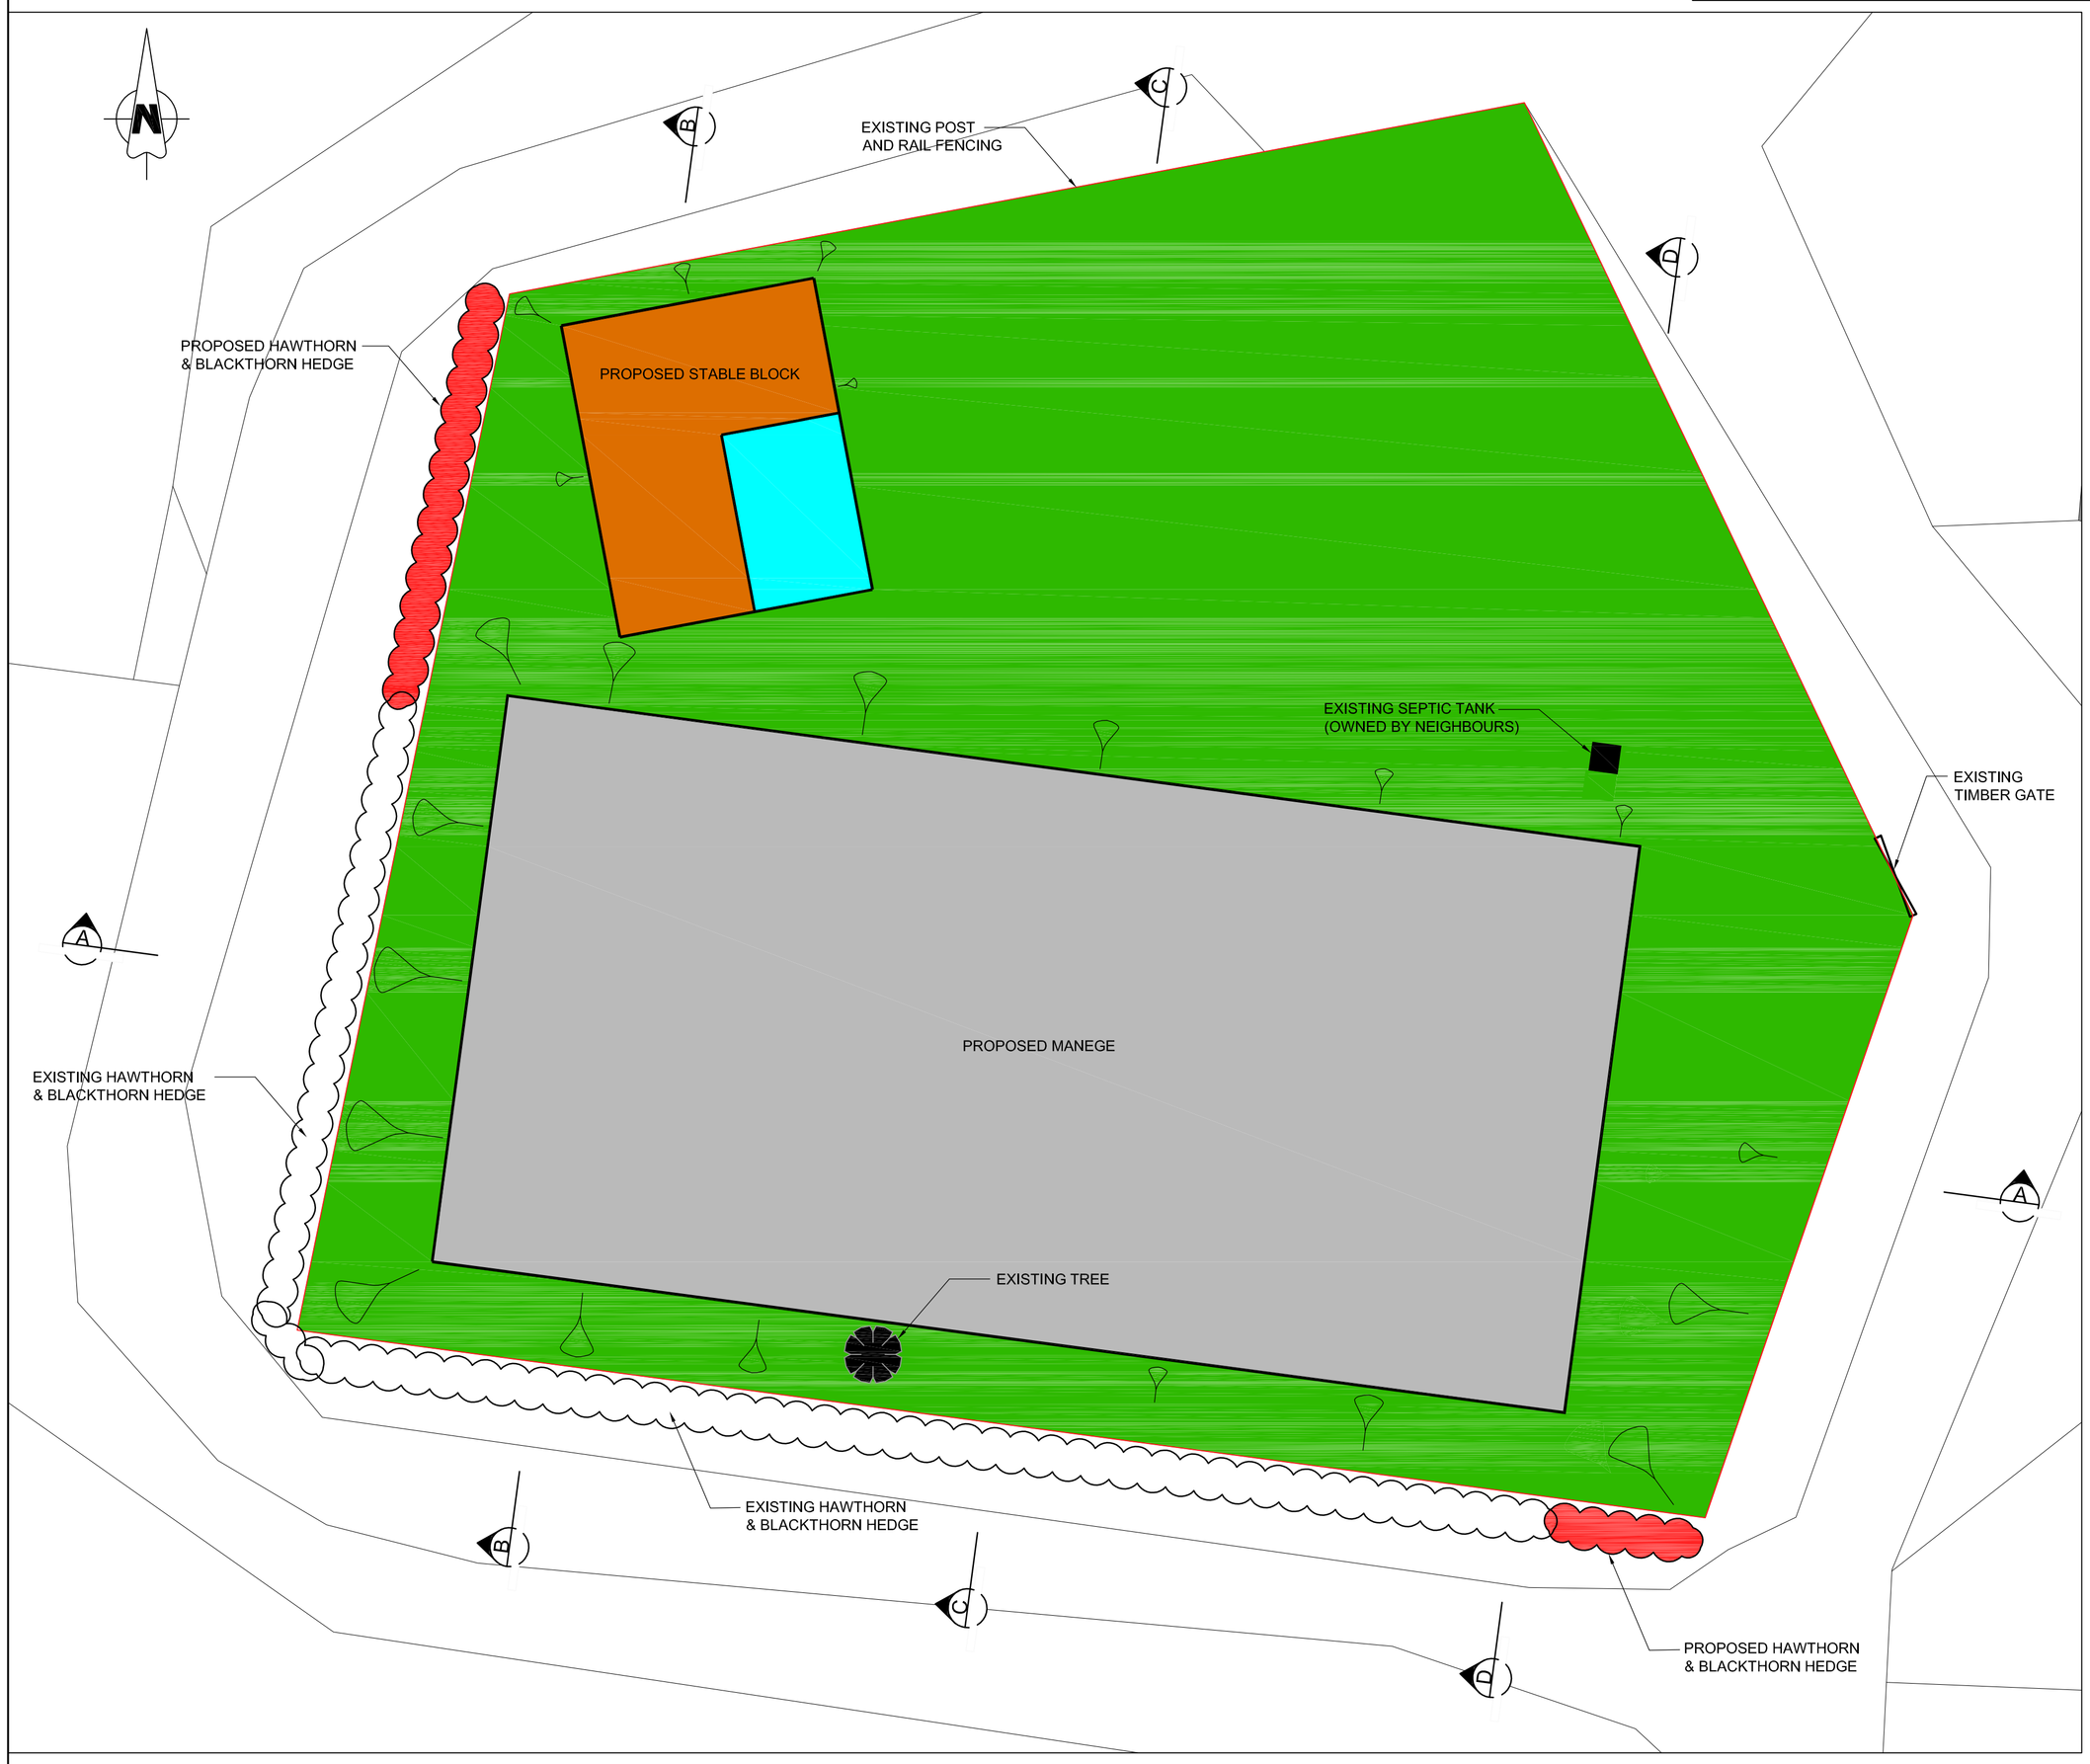


PLAN

SCALE 1:150

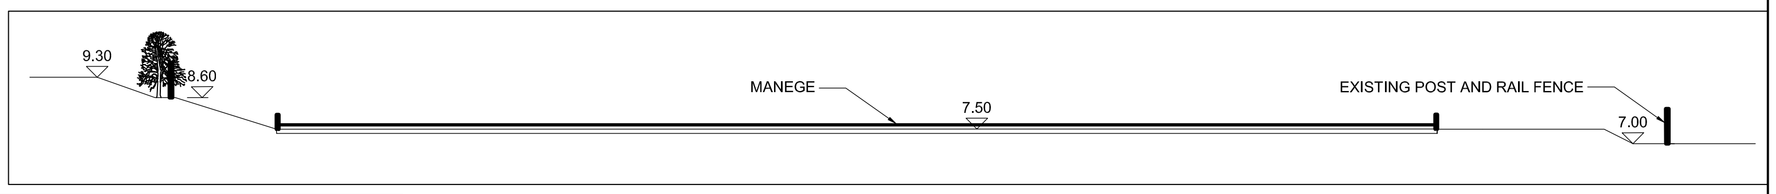


SECTION A-A

SCALE 1:150

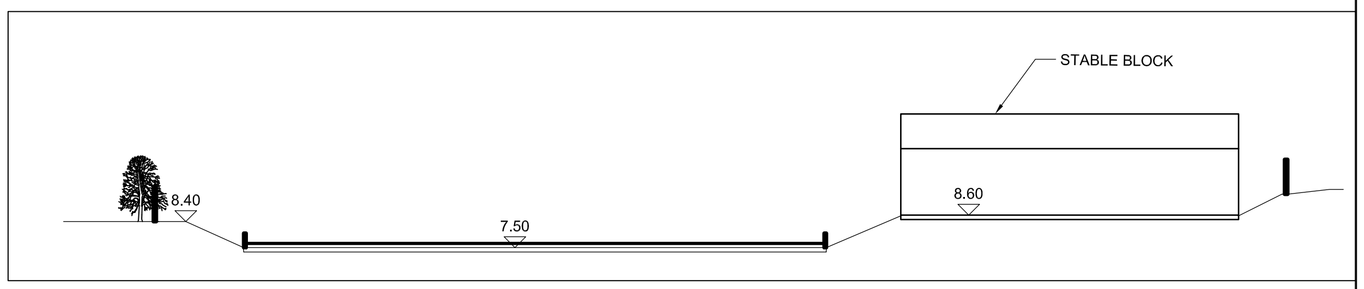


SECTION B-B

SCALE 1:150

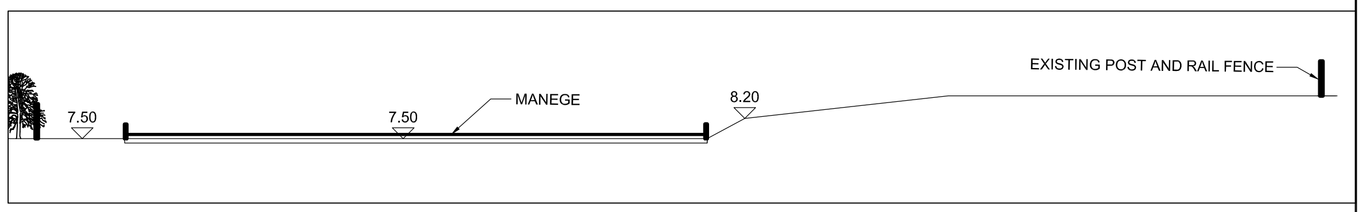

SECTION C-C

SCALE 1:150

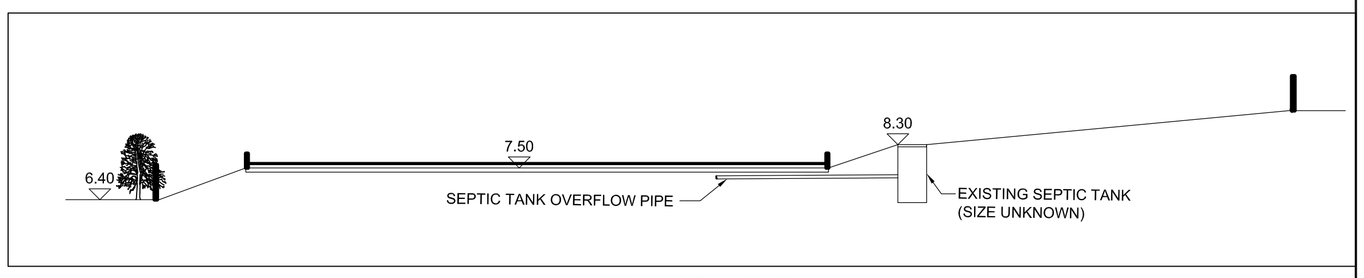

SECTION D-D

SCALE 1:150

KEY:

- GRASS
- BLACK ONDULINE ROOF SHEETING
- CONCRETE
- RUBBER
- EXTENSION OF EXISTING HAWTHORN & BLACKTHORN HEDGE

NOTE:

1. ALL LEVELS ARE IN METERS ABOVE LOCAL DATUM.
2. ALL PROPOSED VEGETATION (GRASS & HEDGES) TO BE PLANTED IN SPRING 2012 AND REGULARLY MAINTAINED.
3. PROPOSED HEDGE TO BE ALLOWED TO GROW TO HEIGHT OF EXISTING HEDGE.

Rev	Rev. Date	Purpose of revision	Drawn
P01	07/11/2011	FOR PLANNING	JT

This drawing is not to be used in whole or part other than for the intended purpose and project as defined on this drawing. Refer to the contract for full terms and conditions.

Client

MR & MRS D THOMPSON

Project

STABLE BLOCK AND MANÈGE
THE DOVECOTT
RATBY
LE6 0XZ

Drawing title

STABLE BLOCK AND MANÈGE
LANDSCAPE PLAN

Drawing status: FOR PLANNING

Scale: 1:150 @ A1 | DO NOT SCALE

Drawing number: DOV-DWG-005

Rev: P01