



Block Plan
As Existing
Scale @ 1:500

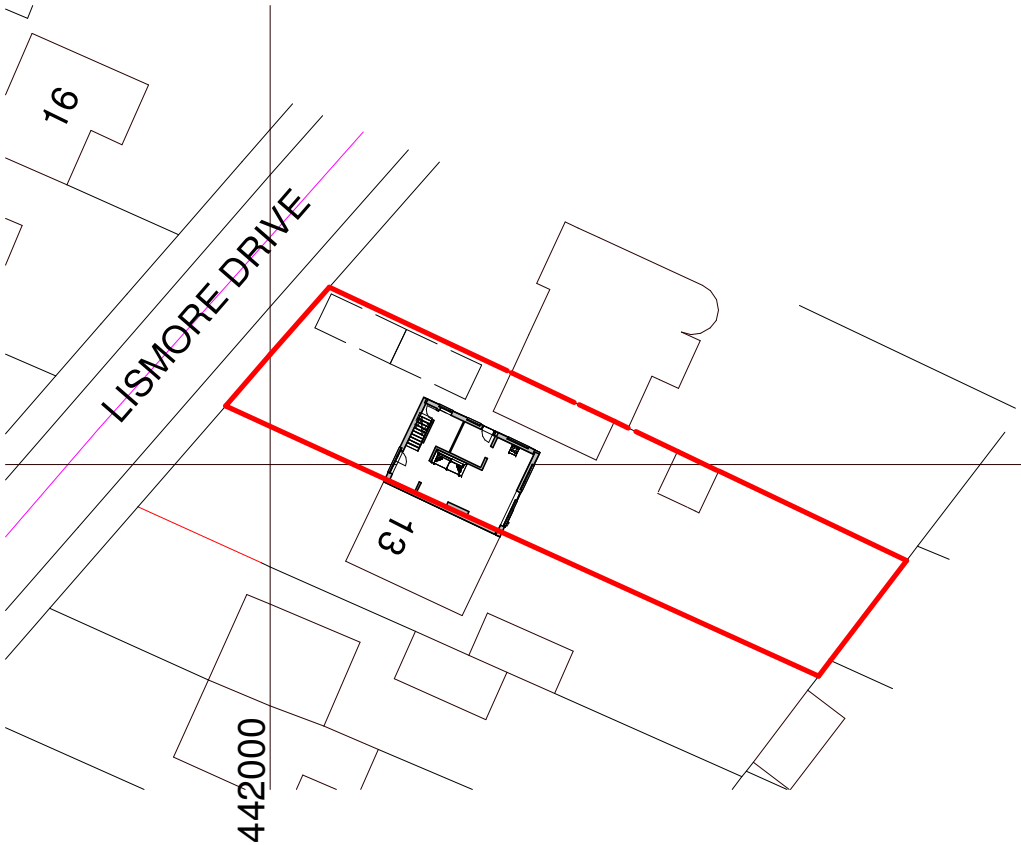




Block Plan
As Proposed
Scale @ 1:500

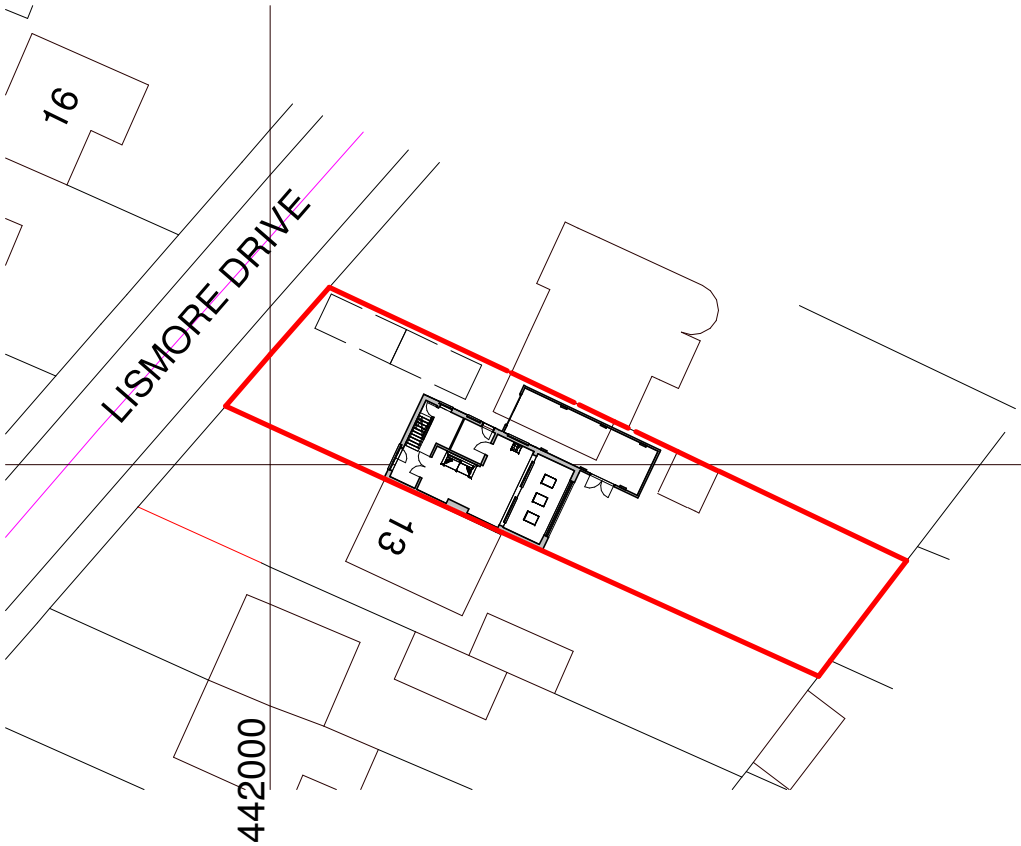

Location Plan
As Existing
Scale @ 1:1250



Ordnance Survey, (c) Crown Copyright 2025. All rights reserved. Licence number 100022432

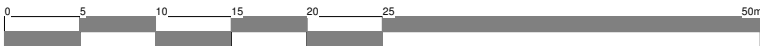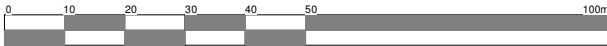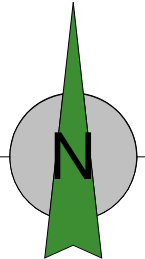

Stewart Hook				HAYWARD architects	
Project	Alterations and Extensions Lismore Drive Hinckley		Scale As Indicated	Sheet A3	Job No. 25/55
			Date July 2025		Drawing No. 05
Drawing	Block & Location Plan		Author MS	Checked by ZLM	
THE COPYRIGHT OF THIS DRAWING IS VESTED IN HAYWARD ARCHITECTS LTD. REPRODUCTION IN ANY FORM, EITHER IN WHOLE OR IN PART IS FORBIDDEN WITHOUT THE PRIOR WRITTEN PERMISSION OF THE COPYRIGHT HOLDER. DO NOT SCALE FROM DRAWING AND ONLY FIGURED DIMENSIONS ARE TO BE USED					Drawing Status Planning

19 Station Road
Hinckley
Leicestershire
LE10 1AW

Tel: 01455 635 665
www.haywardarchitects.co.uk