
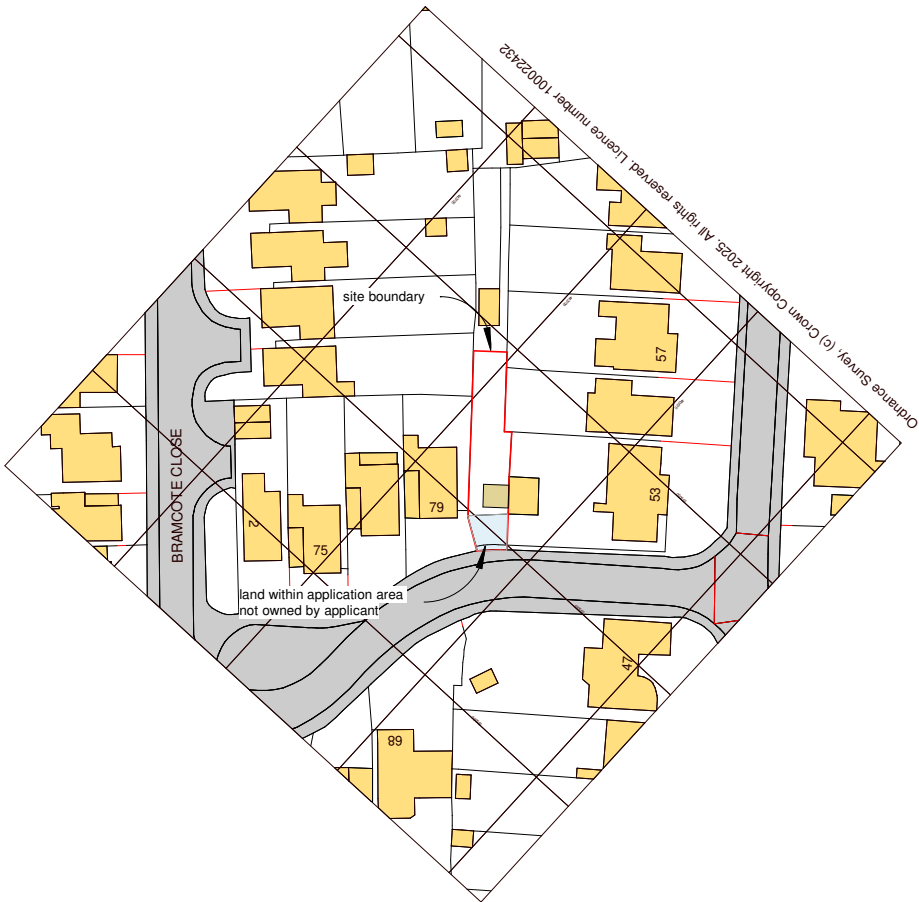


Please note; should any discrepancies be noted, JFA shall be notified prior to the element of work being undertaken, to ensure any matters arising can be resolved without abortive works occurring.

All dimensions offered are indicative only and subject to change and prior to ordering any materials site check dims should be taken.

Soft & Hard Landscaping along with all external levels and illustrative visuals are shown indicatively only

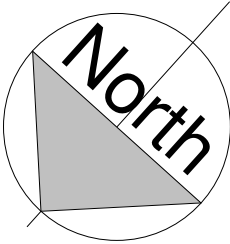


Existing Location Plan

1 : 1250




SCALE 1:1250 @ A3

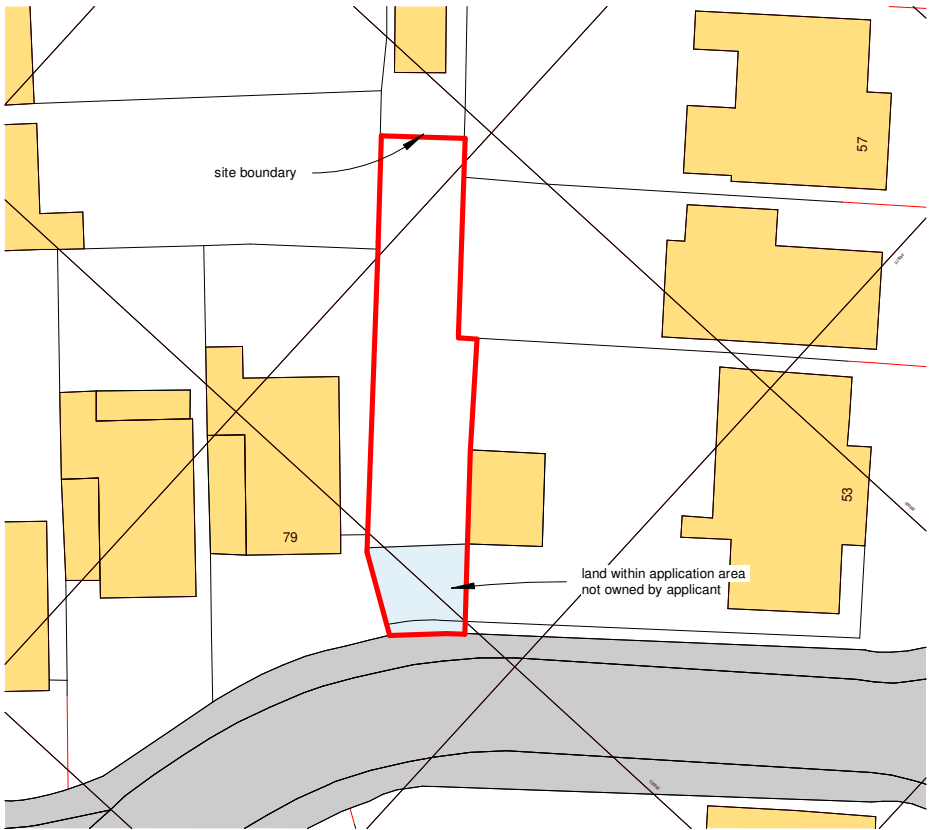

Existing Block Plan

1 : 500

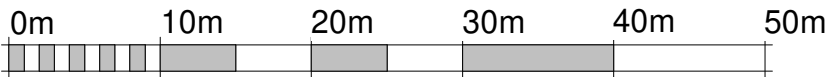

SCALE 1:500 @ A3

| Rev | Description | Date |
|-----|-------------|------|
|-----|-------------|------|



James Fleming | Architectural

|             |             |
|-------------|-------------|
| Project No. | Drawing No. |
| 2025-45     | 115 Rev -   |

Drawing Name  
Existing Block \_ Location Plans

Project Details  
Mr Tom Swain  
Residential Development, Land at R/O 59  
Stoneygate Drive, Hinckley

Scale @ A3

Author  
JAF

James Fleming Architectural Ltd  
50 Leicester Road, Hinckley, Leicestershire, LE10 1LT  
Tel: 01455 372041 / 07885 718350 james@jamesflemingarchitectural.co.uk



This drawing and the building works depicted are the copyright of James Fleming Architectural Ltd and may not be reproduced or amended except by written permission. No liability will be accepted for amendments made by other persons. All dimensions to be checked on site and architect notified of any discrepancies prior to commencement. Do not scale unless for Planning Purposes; however, JFA takes no responsibility for the accuracy of drawings not printed to scale or on the correct paper size.