



REAR ELEVATION

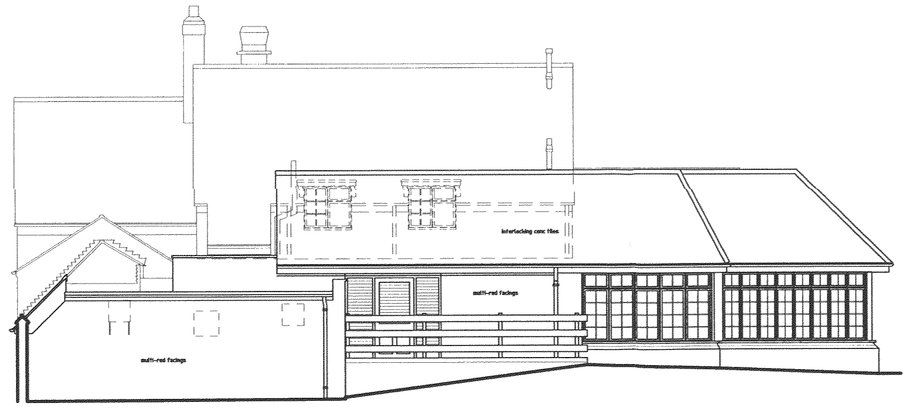


SIDE ELEVATION




FRONT ELEVATION

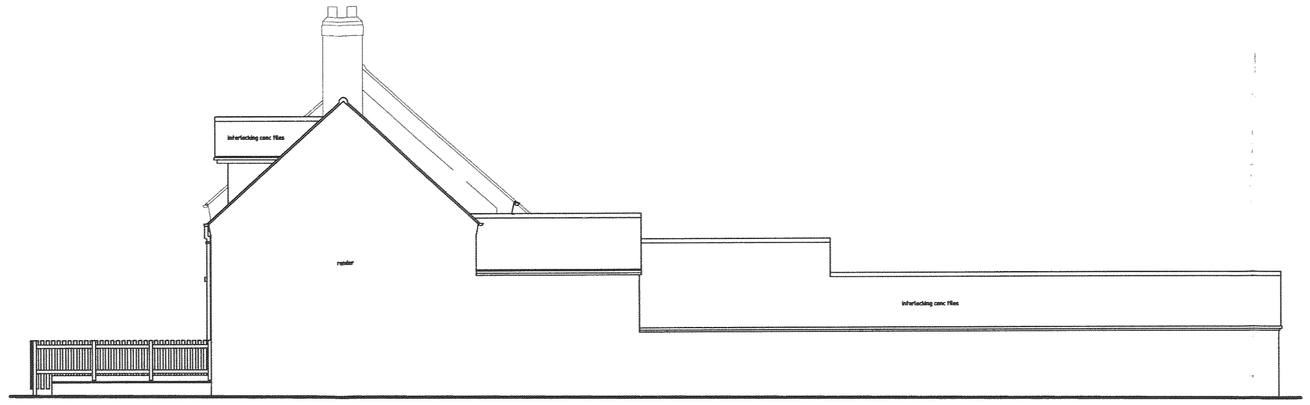

SIDE ELEVATION

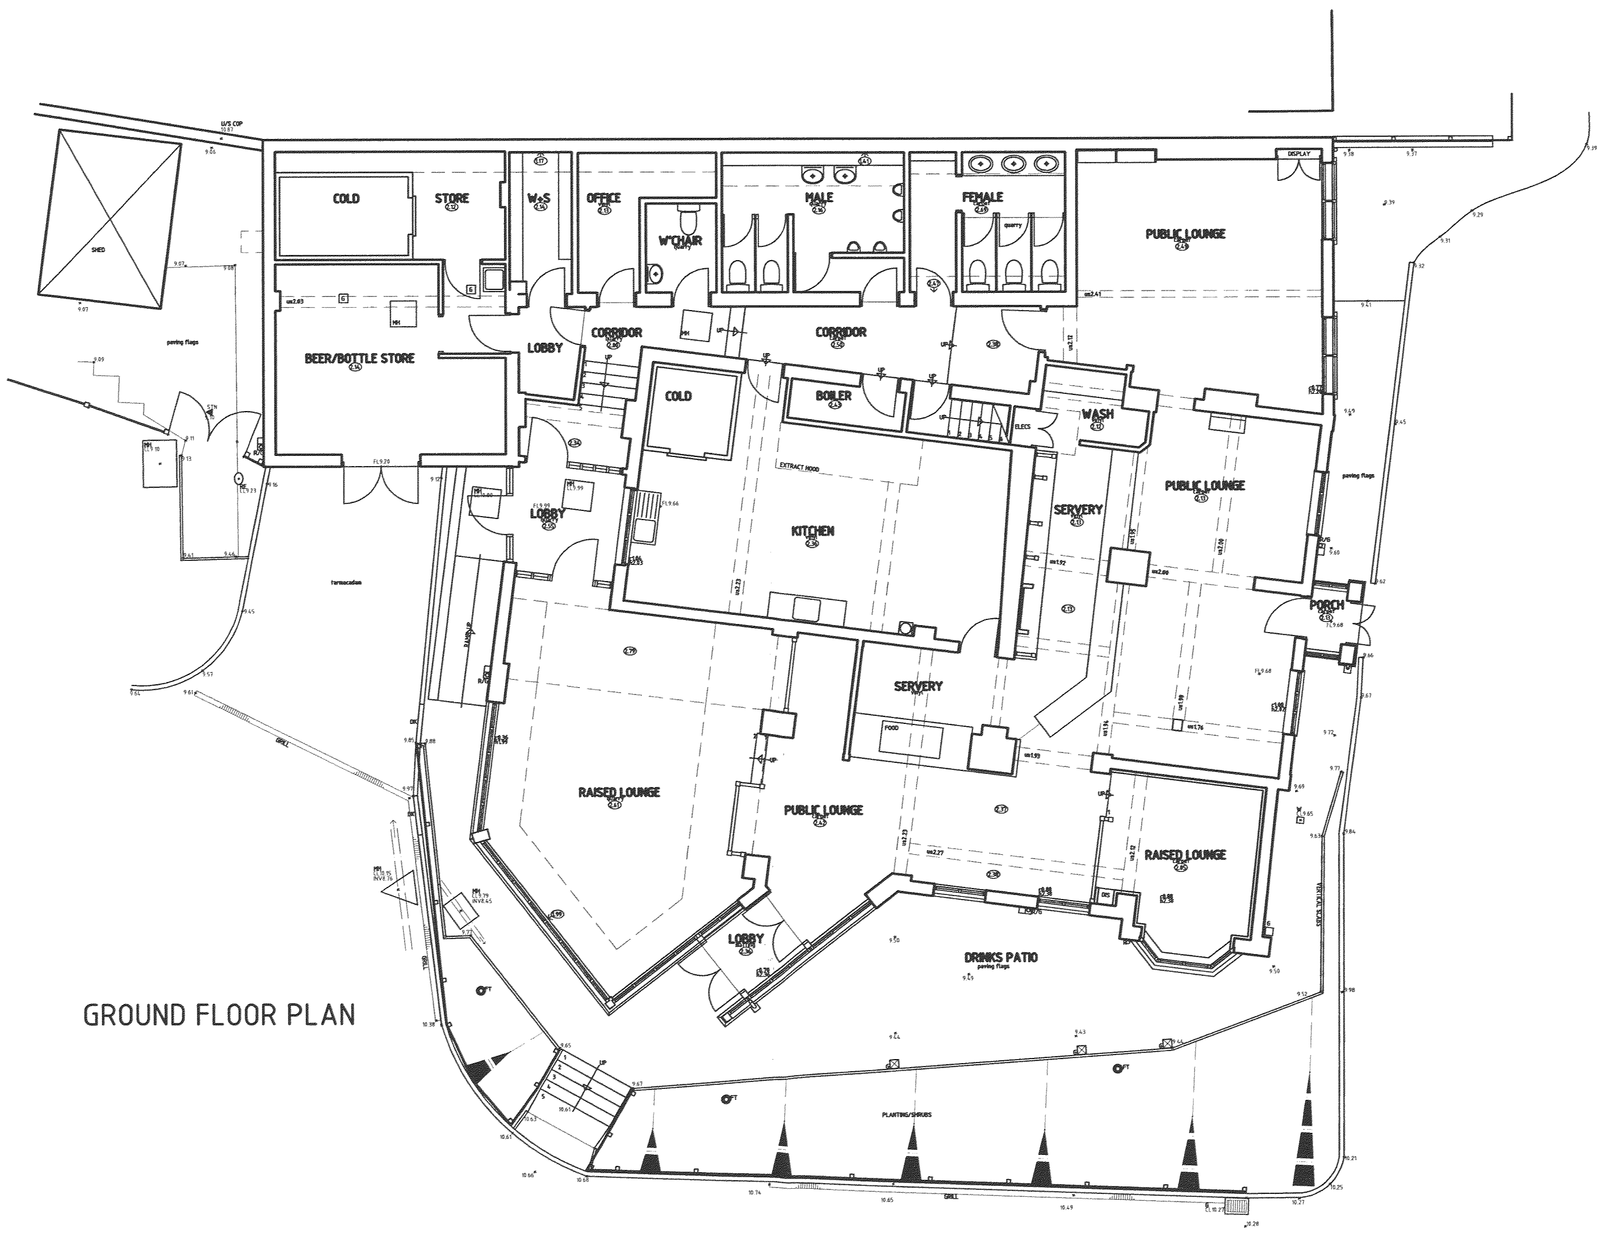

GROUND FLOOR PLAN

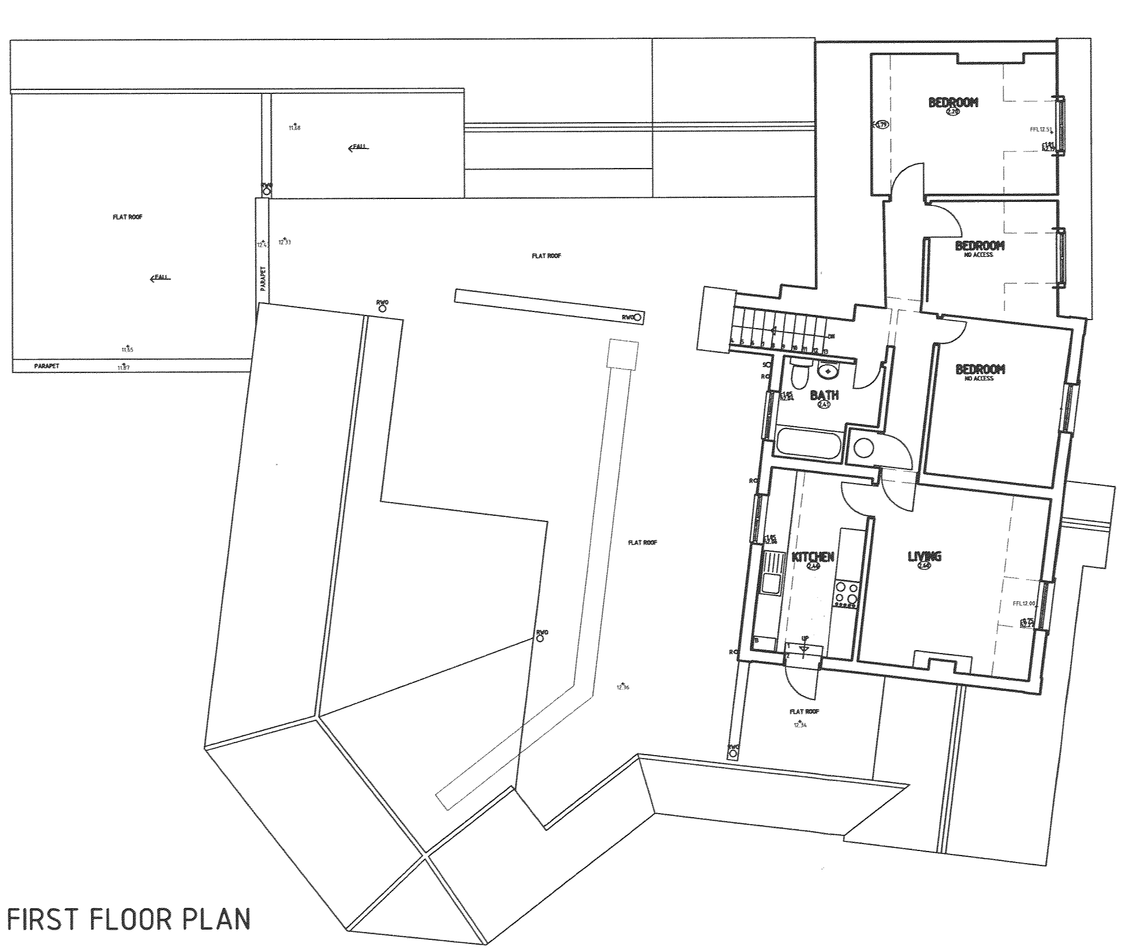

FIRST FLOOR PLAN

DIRECT SURVEYS
MEASURED BUILDING AND LAND SURVEYS
FOR THE DESIGN INDUSTRY

4, Airdale Grove, Stone,
Staffordshire, ST15 8JL
Telephone & Fax 01785-818238

CLIENT
MARSTON'S INNS AND TAVERNS

PROJECT
GATE INN
OSBASTON NR. NUNEATON
WARWICKSHIRE
CV13 OHS

DRAWING
PLANNING
EXISTING

DATE
OCT 2009

SCALE
1:100

NUMBER
0519 - 10

AMENDMENT