
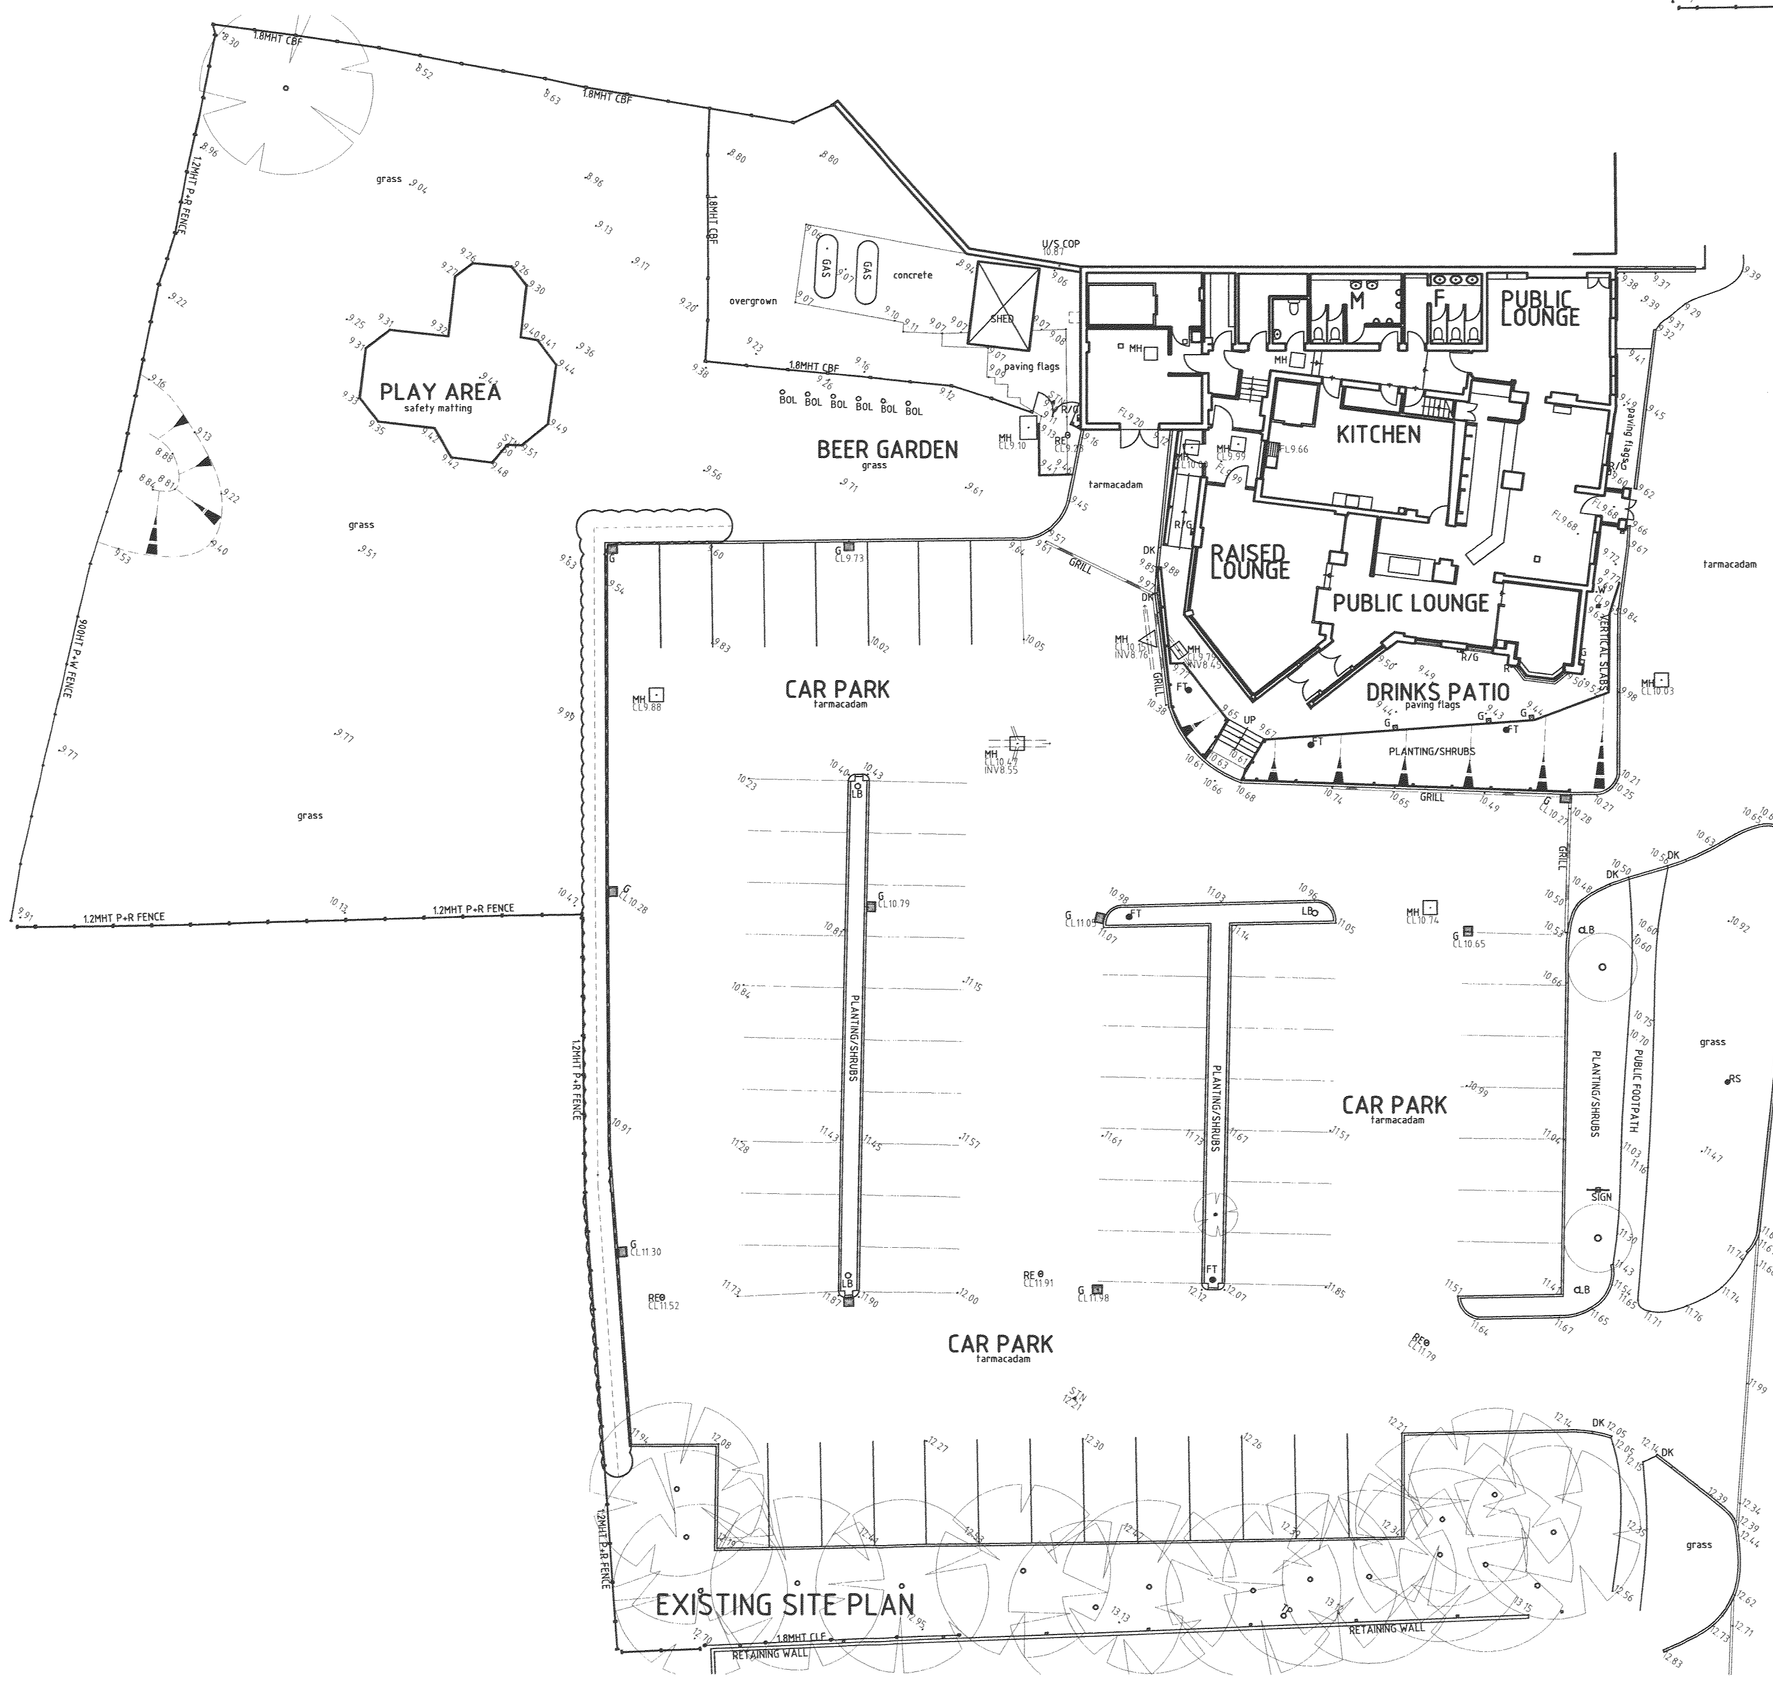


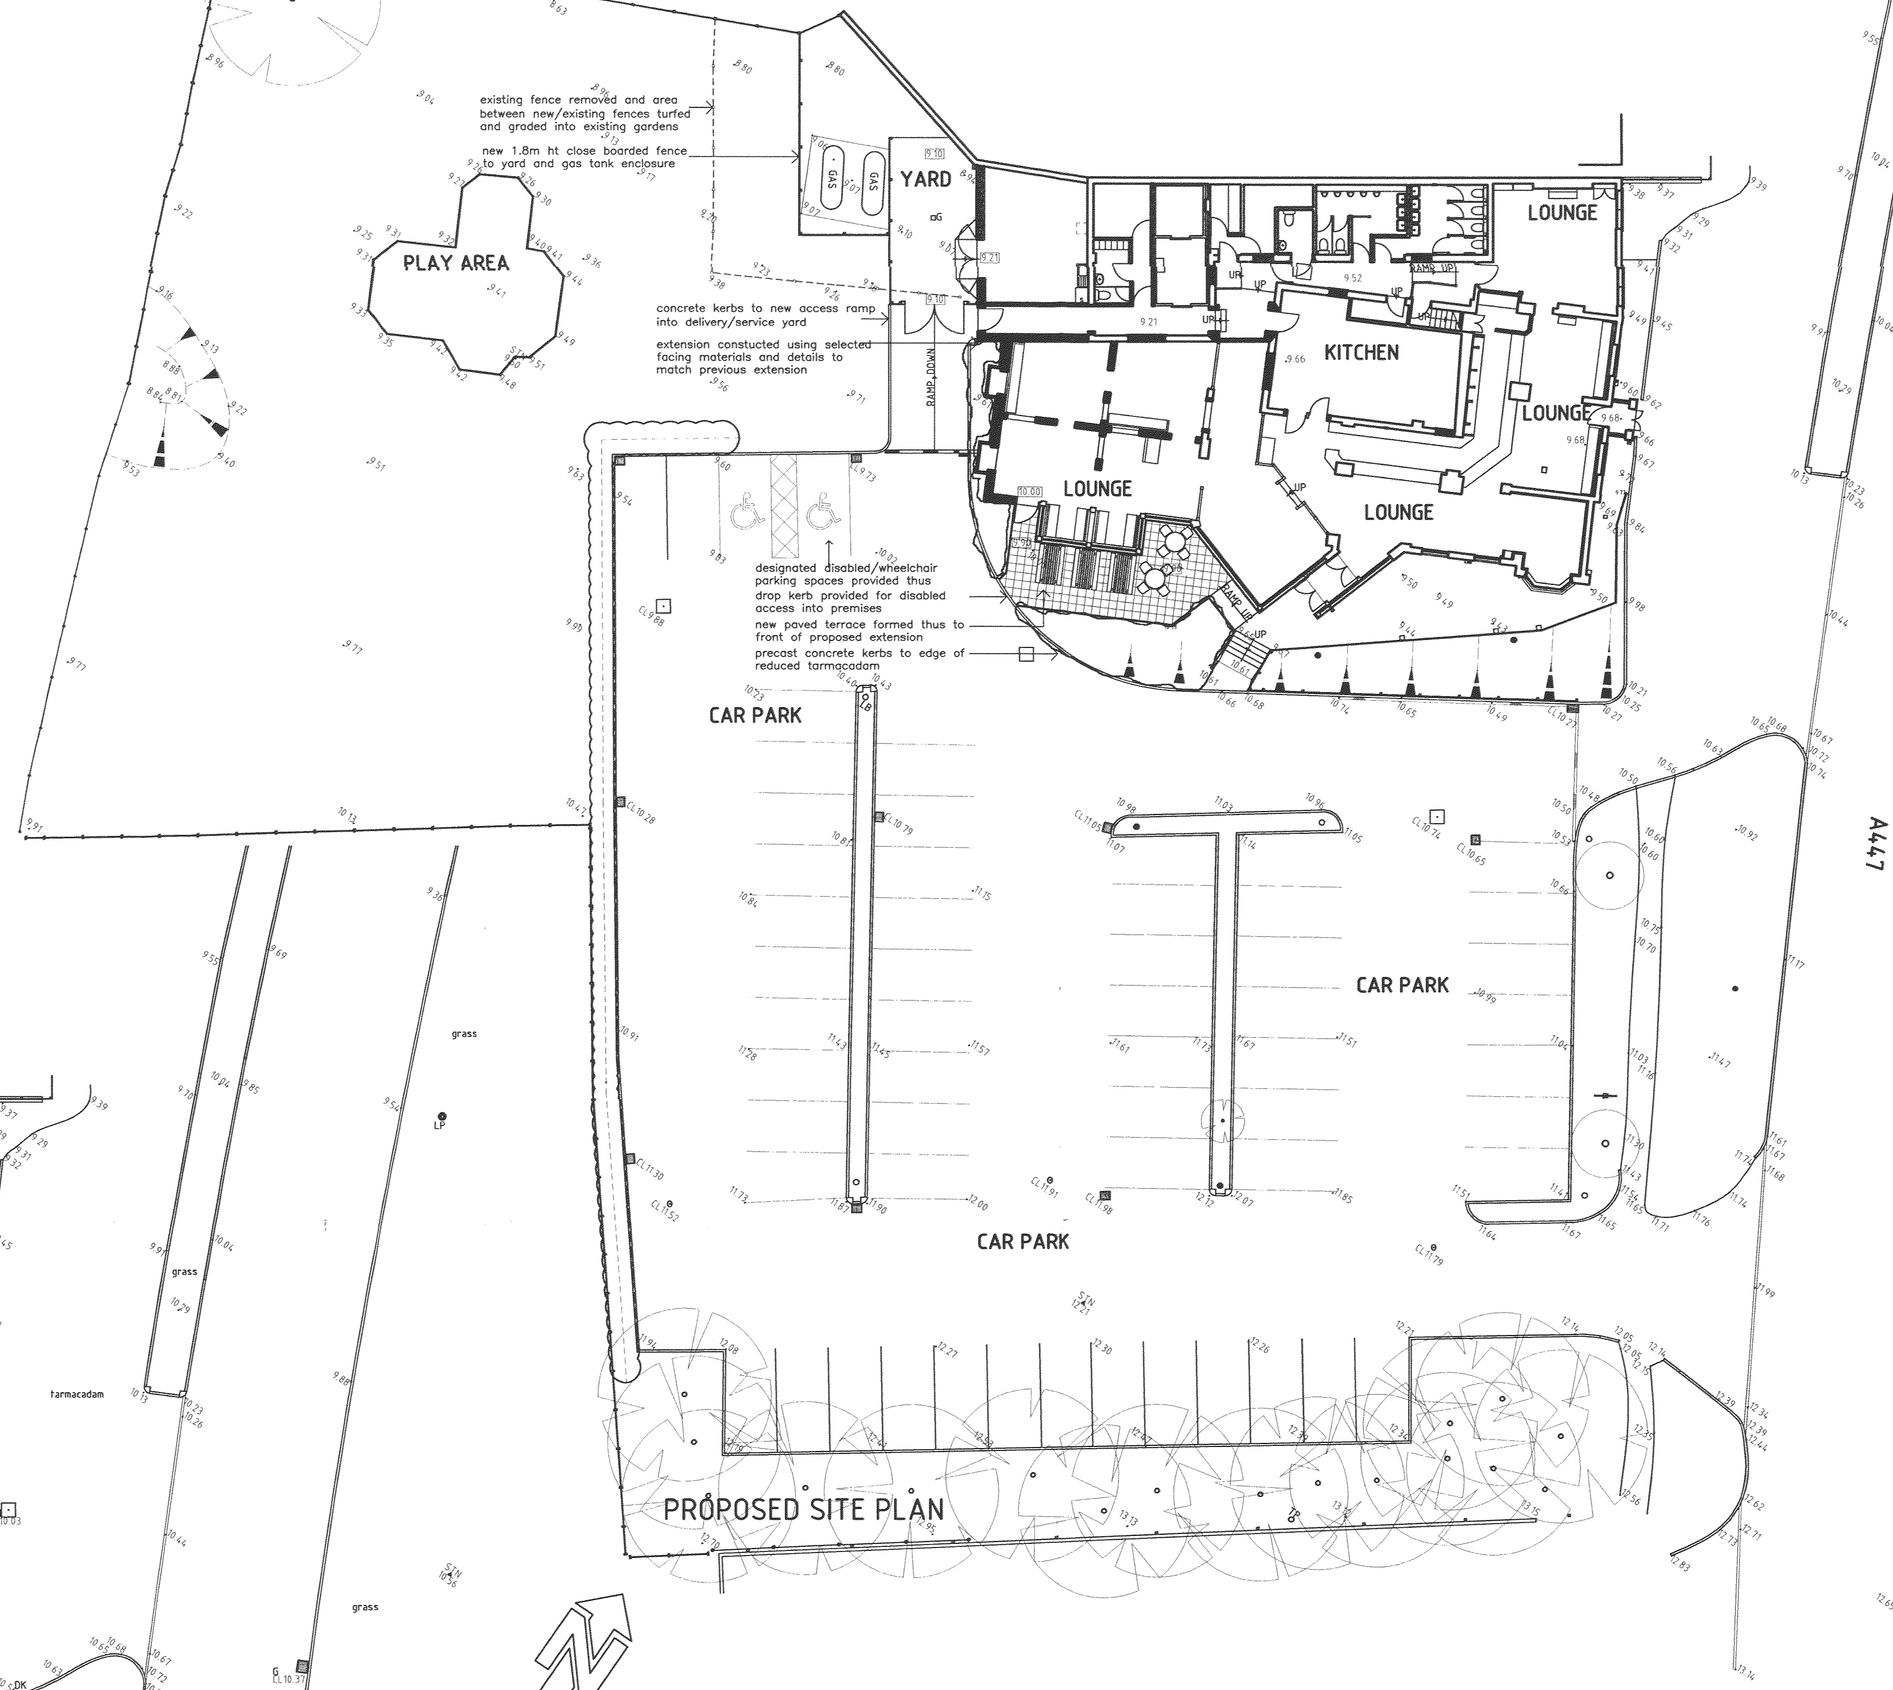

A447

A447

DIRECT SURVEYS

MEASURED BUILDING AND LAND SURVEYS
FOR THE DESIGN INDUSTRY

4, Airdale Grove, Stone,
Staffordshire, ST15 8JL
Telephone & Fax 01785-818238

CLIENT
MARSTON'S INNS AND TAVERNS

PROJECT
GATE INN
OSBASTON NR. NUNEATON
WARWICKSHIRE
CV13 OHS

DRAWING
PLANNING
SITE

DATE	SCALE
OCT 2009	1:200

NUMBER	AMENDMENT
0519 - 12	