Alfresco Drawing Template 24.09.08

North

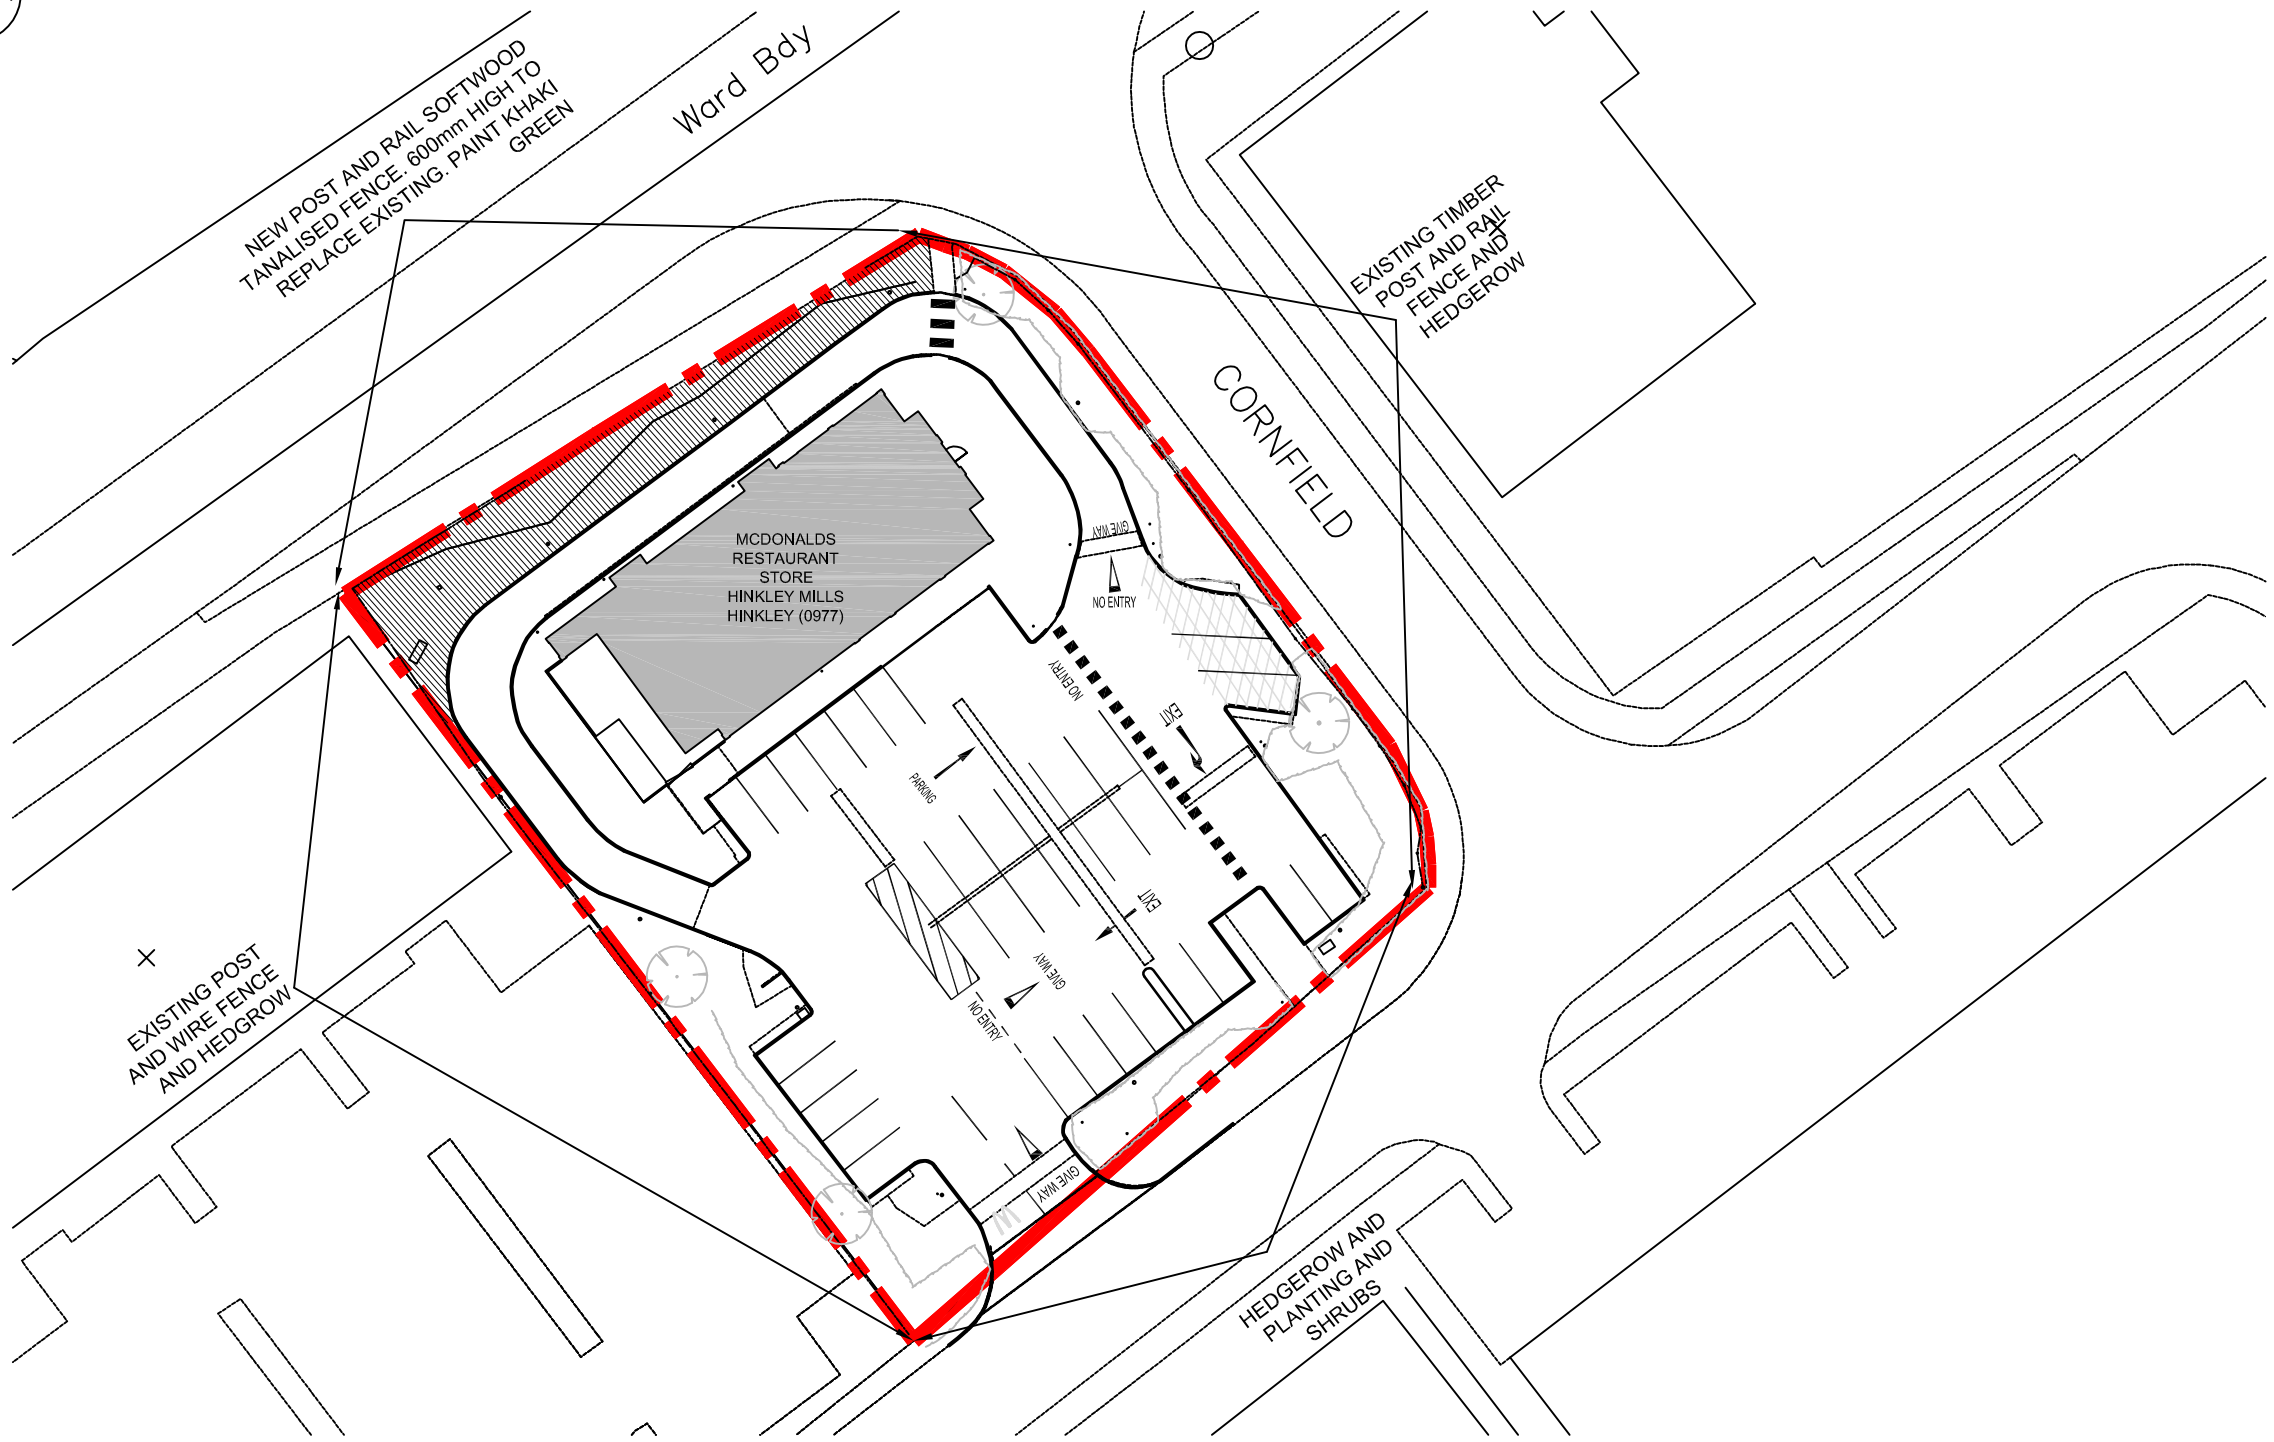

BLOCK PLAN

SCALE BAR

0 10 20 50m

Notes:
All drawings to be read in conjunction with all other drawings as noted on issue sheet.

Extent of Site Boundary indicated thus:

SITE FINISHES	
PERIMETER FENCE	METAL
BOUNDARY WALL	HEDGEROW , STONE
CAR PARK FINISH	ASPHALT
DRIVE THRU FINISH	RED COATED ASPHALT
PATIO FINISH	PAVING SLAB
FOOTPATHS	PAVINGS SLAB & TARMAC
SOFT LANDSCAPING	SHRUBS,TURF,HEDGEROW

06/04/09	–	FIRST ISSUE
DATE:	REF:	REVISION:

All dimensions to be checked on site and any discrepancies notified prior to commencement of work.
DO NOT SCALE FROM THIS DRAWING

SGD Ltd.
6 Sandygate Park Road, Sheffield,S10 5TY
T: 0114 229 5066 F: 0114 230 9755
E: steve@sgdltd.co.uk

JOB TITLE:
McDONALDS - McDONALDS - HINKLEY FIELDS
HINKLEY (0977)

DRAWING TITLE:
BLOCK PLAN

SCALE:	DATE:	DRAWN BY:
1:500@A3	06/04/09	MRB

Drg.No. SGD 037-0977-02 Rev -

INTERIOR DESIGN & VISUALISATION 'Outside the Box'

© Copyright in this drawing is owned by STEVE GIBSON DESIGN and in no circumstances should be disclosed, distributed, published or copied without the prior written consent of STEVE GIBSON DESIGN.