


COPYRIGHT NOTICE:
This drawing is the copyright of the designer and may not be reproduced or used except by written permission.

Do not scale from this drawing. Use figured dimensions only. All levels and dimensions to be checked on site. All level and dimensional discrepancies are to be brought to the immediate attention of SMARTTECH Design. Responsibility cannot be accepted for alterations and/or deviation from the design without prior written consent of SMARTTECH Design. This drawing may only be used for the client and location specified in the title block. It may not be copied or disclosed to any other third party without prior written consent from SMARTTECH Design.

1:200 0 5 10m

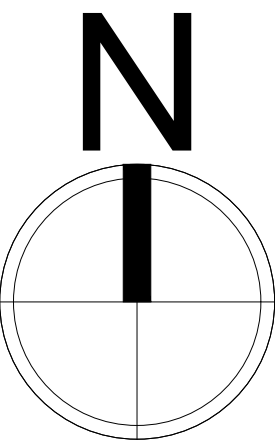


PLEASE REFER TO PLANNING
APPLICATION NUMBER
24/01145/FUL FOR SITE DETAILS

Site layout legend:

	Proposed site boundary
	New 1.2m timber post and rail fence
	Electric vehicle car charge point
	New hedgerow - Refer to BNG
	Existing hedgerow retained
	Proposed new tree planting, refer to BNG
	Existing trees to be retained
	Existing trees to be removed
	Existing roof protection areas

Note:
To be read in conjunction with the BNG documentation.

PLANNING

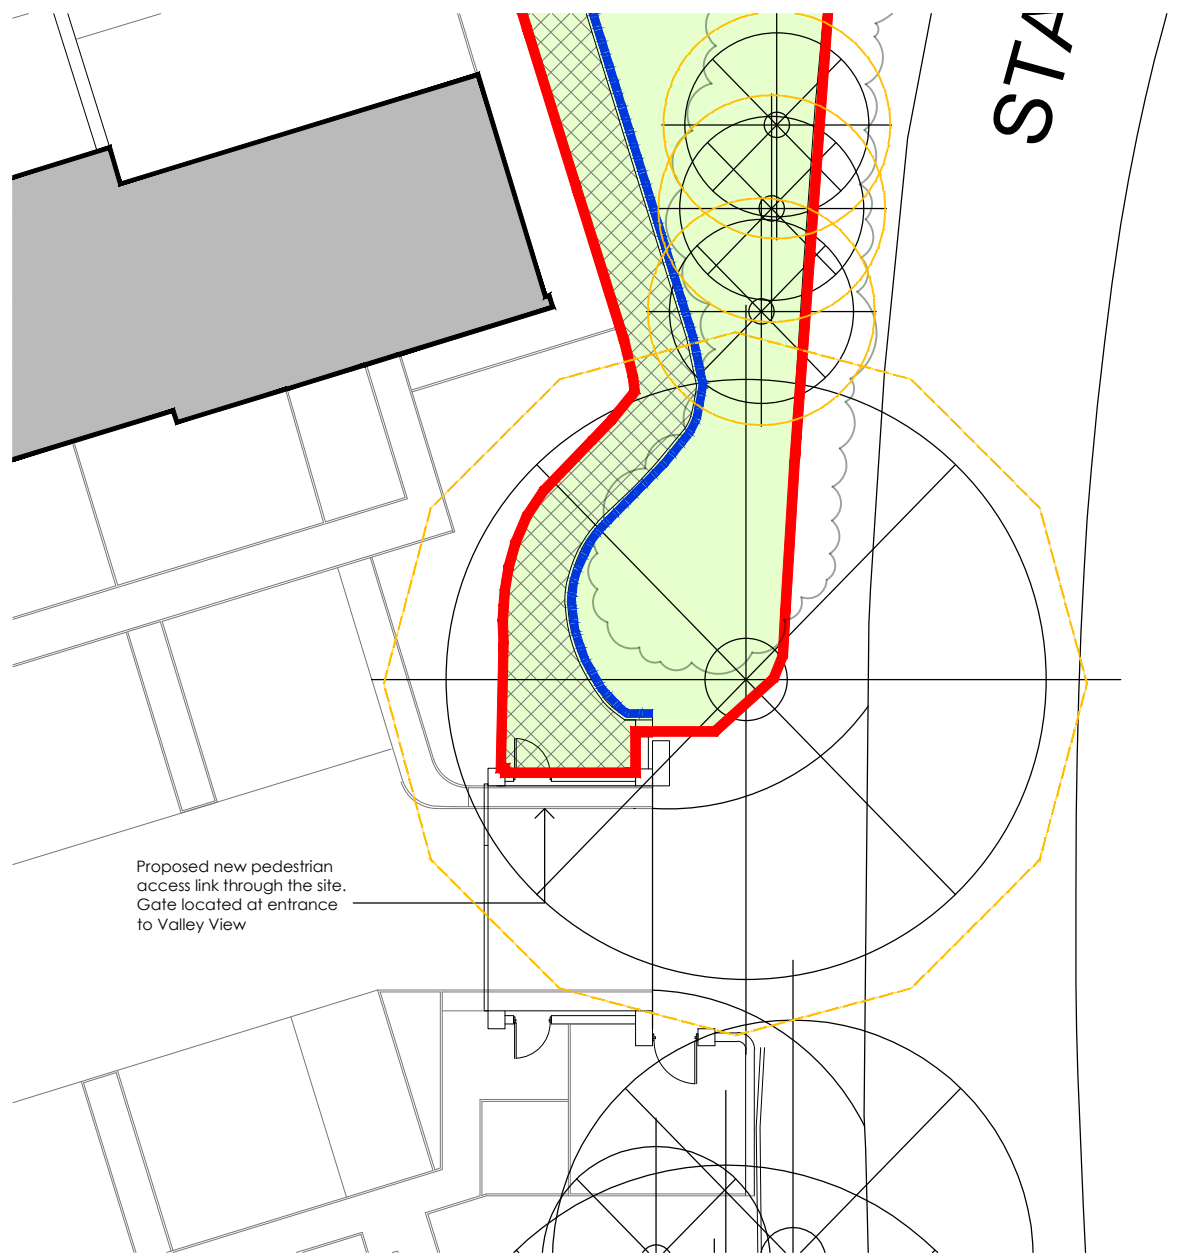

Valley View Pedestrian Link
Entrance

Rev. Date. Drawn. Note.

SMARTTECH
DESIGN

T: 01664 373056 / 07723 585746 E: info@smarttechdesign.co.uk
Sarah Mickowski trading as SMARTTECH Design

Project:
Proposed New Dwelling
39 Station Road
Desford
For Mr. G. Warren

Drawing Title:
Proposed Landscaping

Scale: 1:200@A1	Drawn: SM	Status: PLANNING	Date: February 2025
Drawing Number: 0125-P02-007	Revision:		