DETAILS ARE PRODUCED FOR LOCAL AUTHORITY APPROVAL ONLY. BUILDER MUST CHECK ALL DETAILS BEFORE COMMENCING WORK.
SUITABLE TEMPORARY SUPPORTS MUST BE ARRANGED BEFORE REMOVAL OF ANY WALLS.



PROPOSED FRONT ELEVATION



PROPOSED REAR ELEVATION

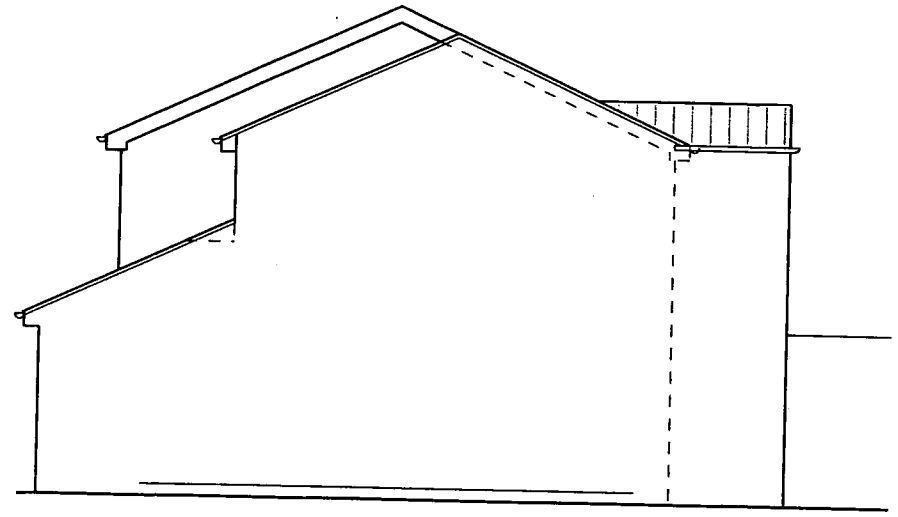

PROPOSED SIDE ELEVATION

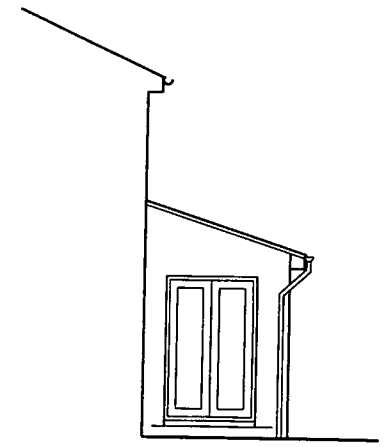

VIEW X - X

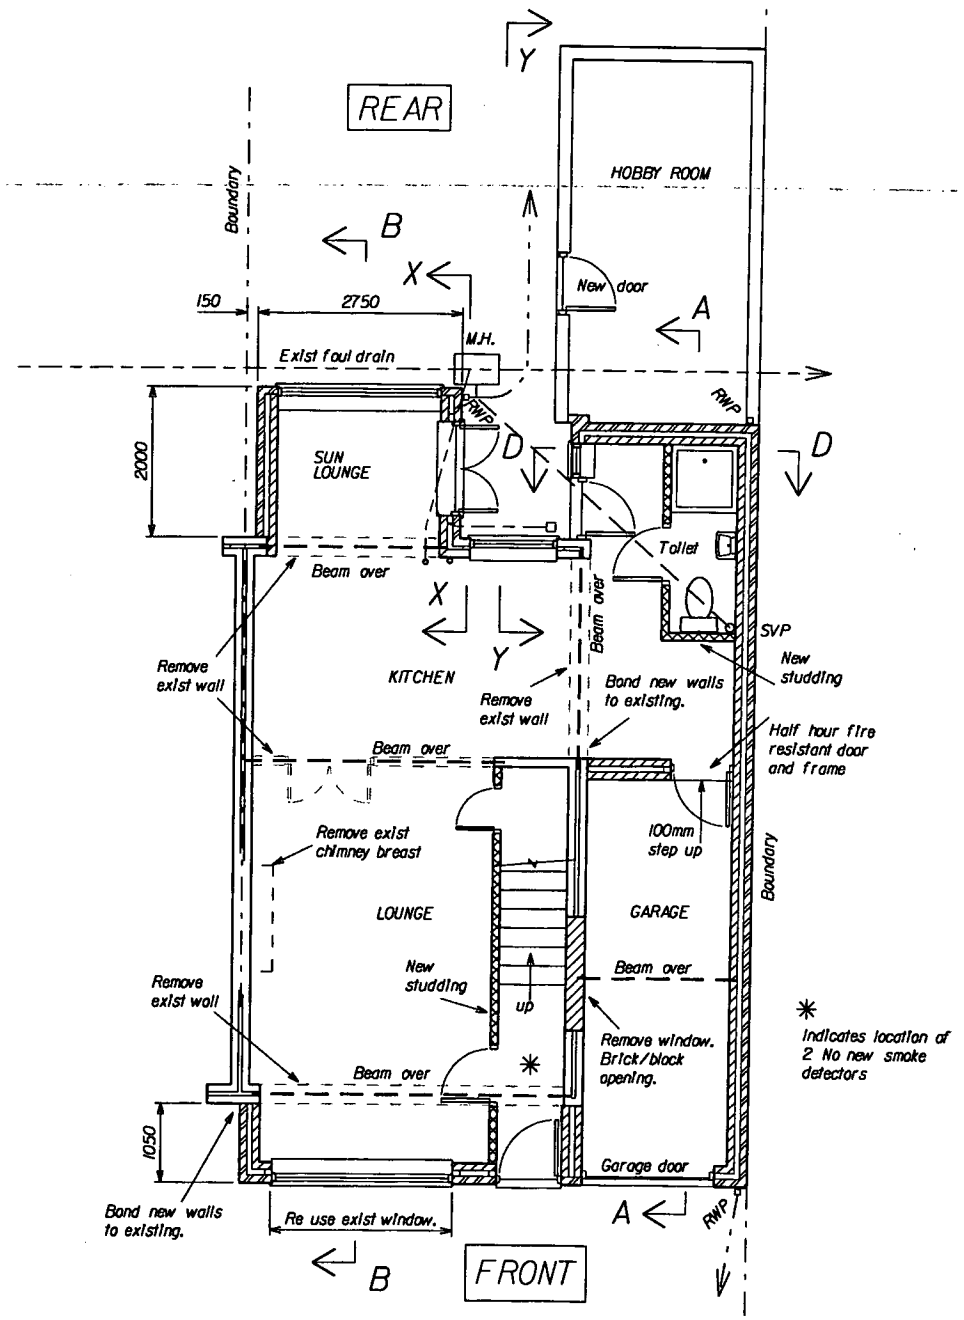

PROPOSED GROUND FLOOR PLAN

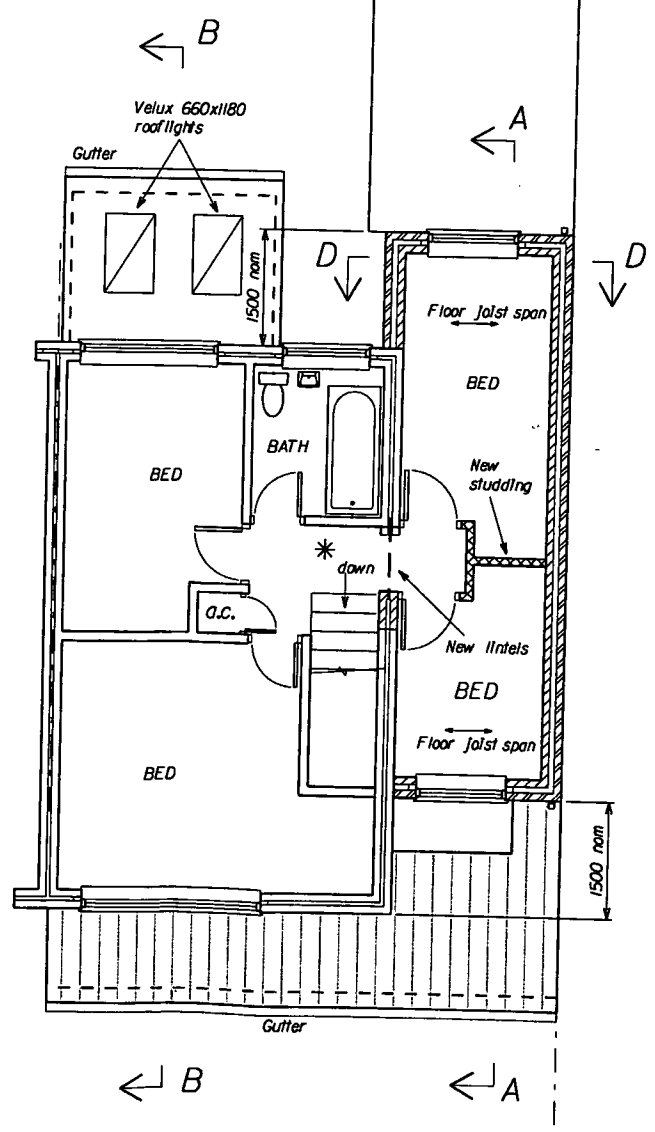

PROPOSED FIRST FLOOR PLAN

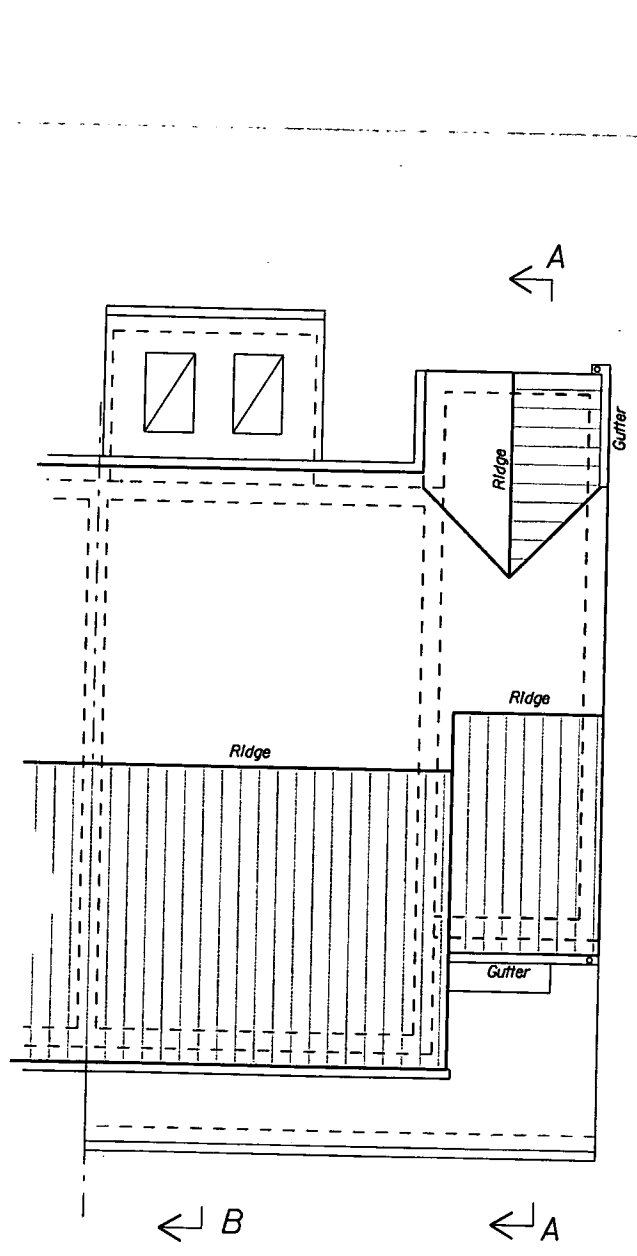

PROPOSED ROOF PLAN

DEVELOPMENT
SERVICES
18 MAR 2008
RECEIVED

Rev B - Roof details amended.
Rev A - Elev Y-Y moved to Drg No 3

Proposed Alterations at
13 Glenbarr Drive, Hinckley
for Mr & Mrs Rattigan

Drawing No 2

Scale 1:100