



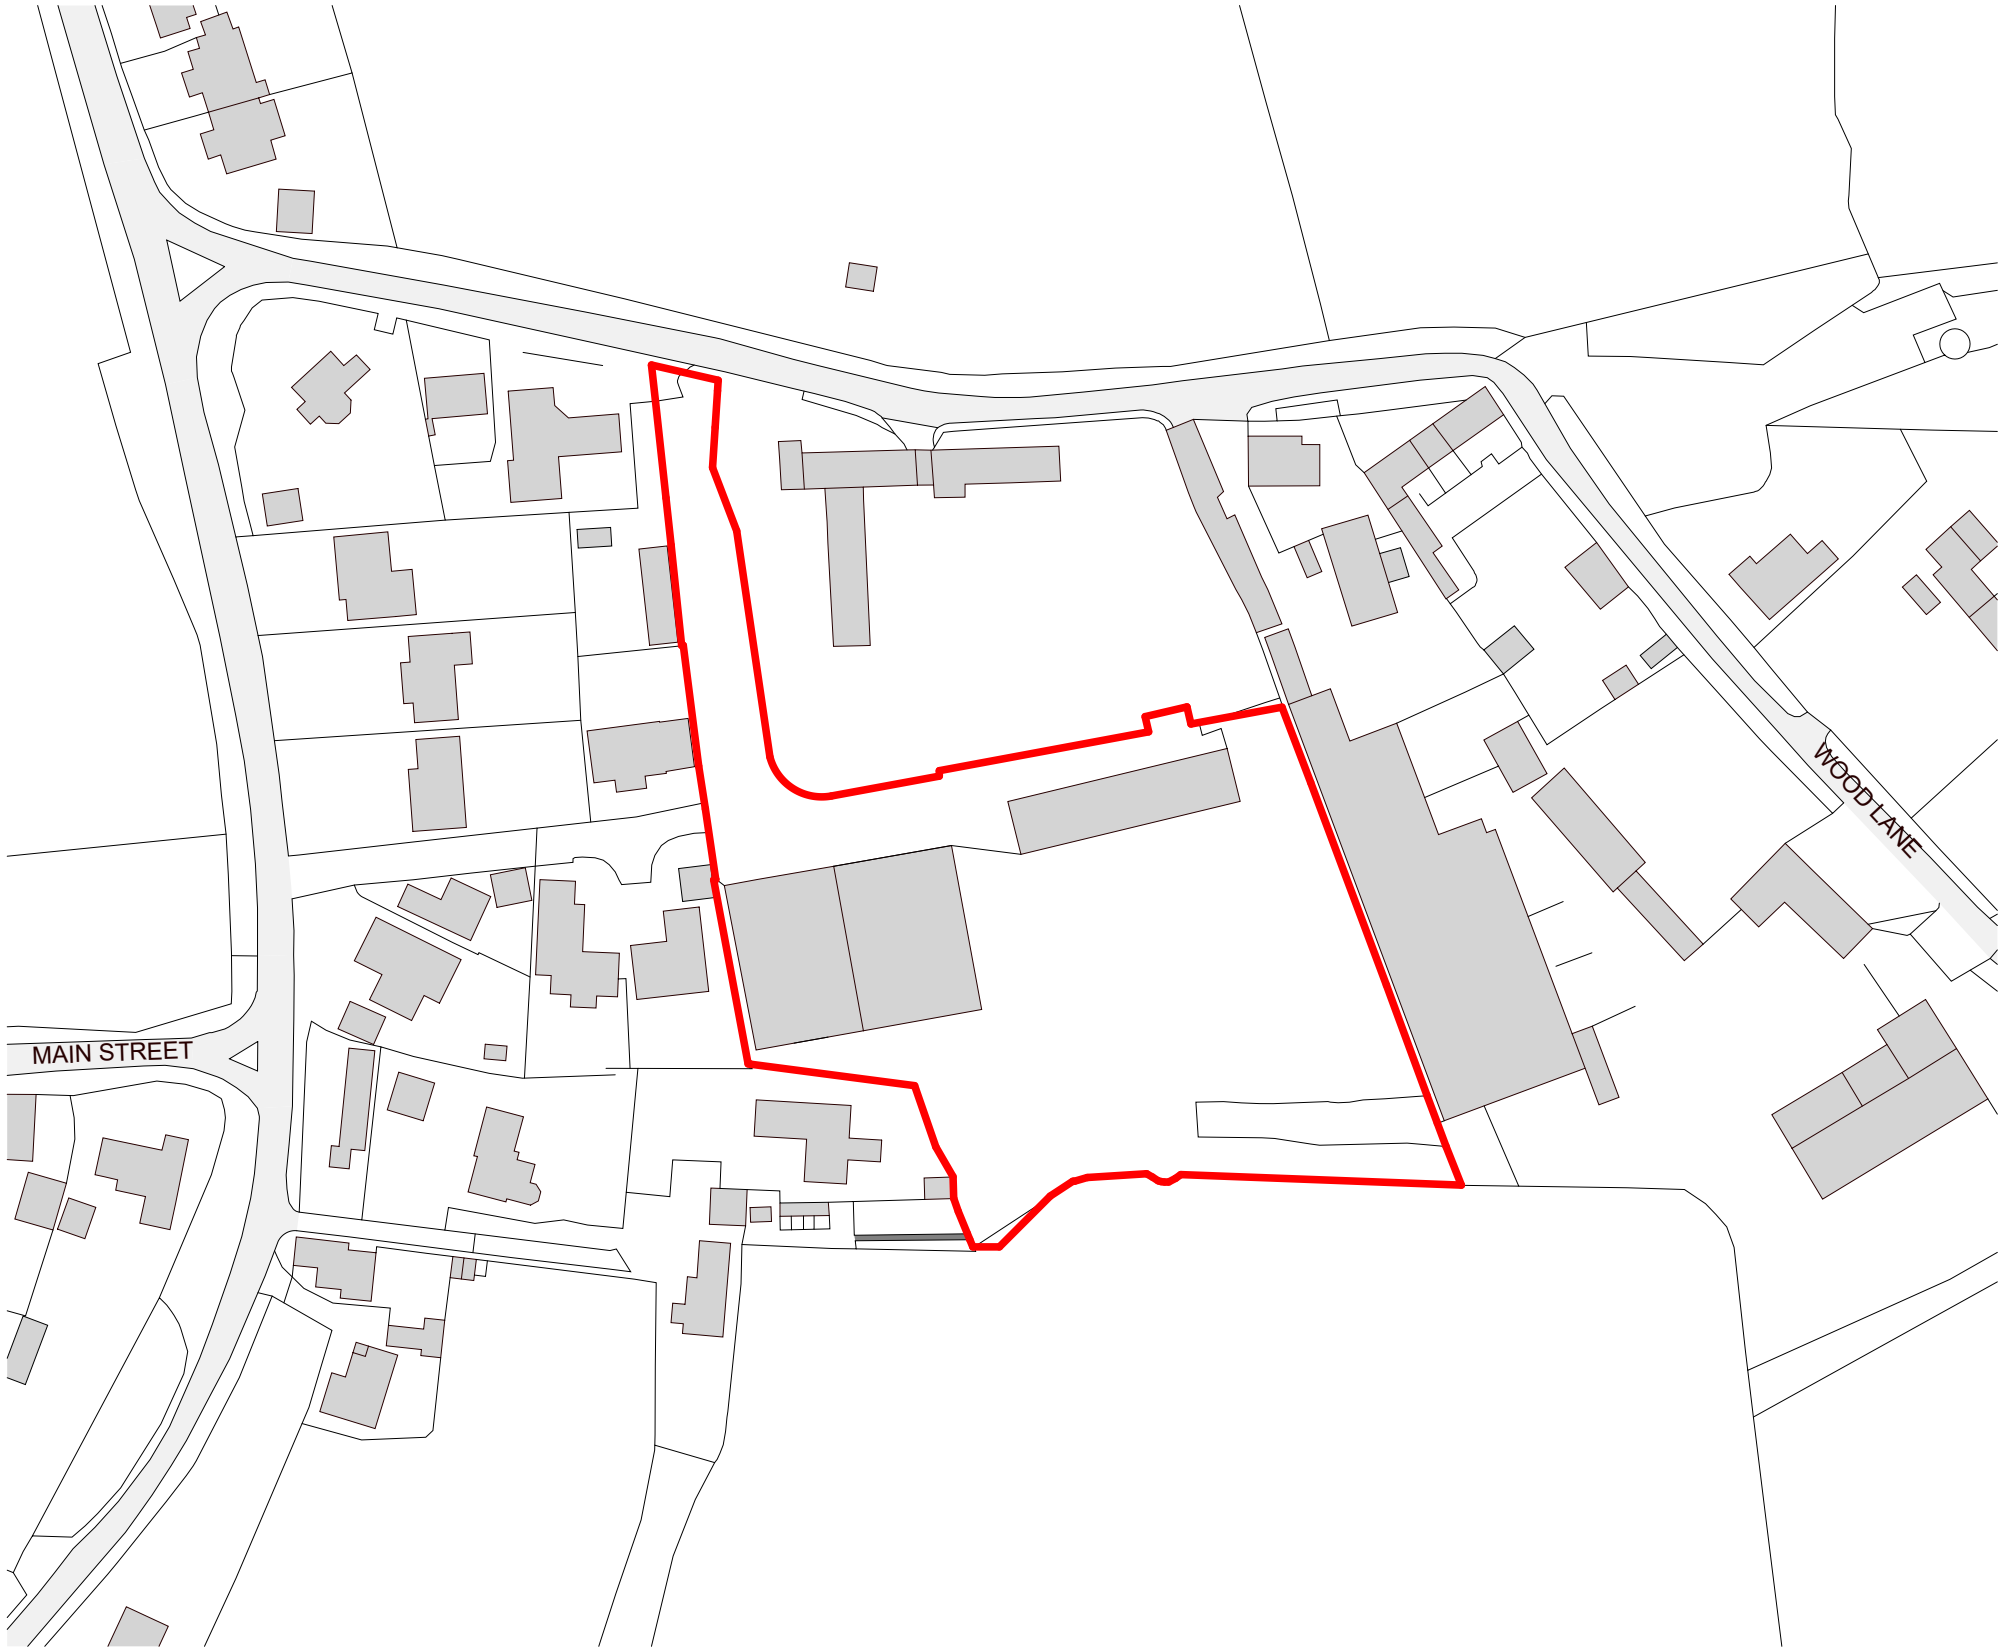

Site Location Plan
1 : 1250

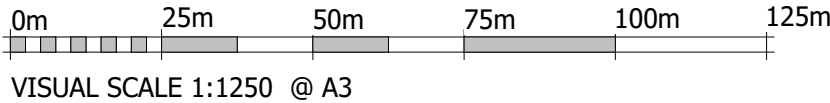

Status	PLANNING	
Project Number		
Project	8 Wood Lane Norton-Juxta-Twycross	
Drawing Title	Site Location Plan	
Drawn by	Dwg No	001
Check by	Scale	1 : 1250 @ A3
Revision	Date	