

DEVELOPMENT SERVICES
02 JUL 2009
RECEIVED

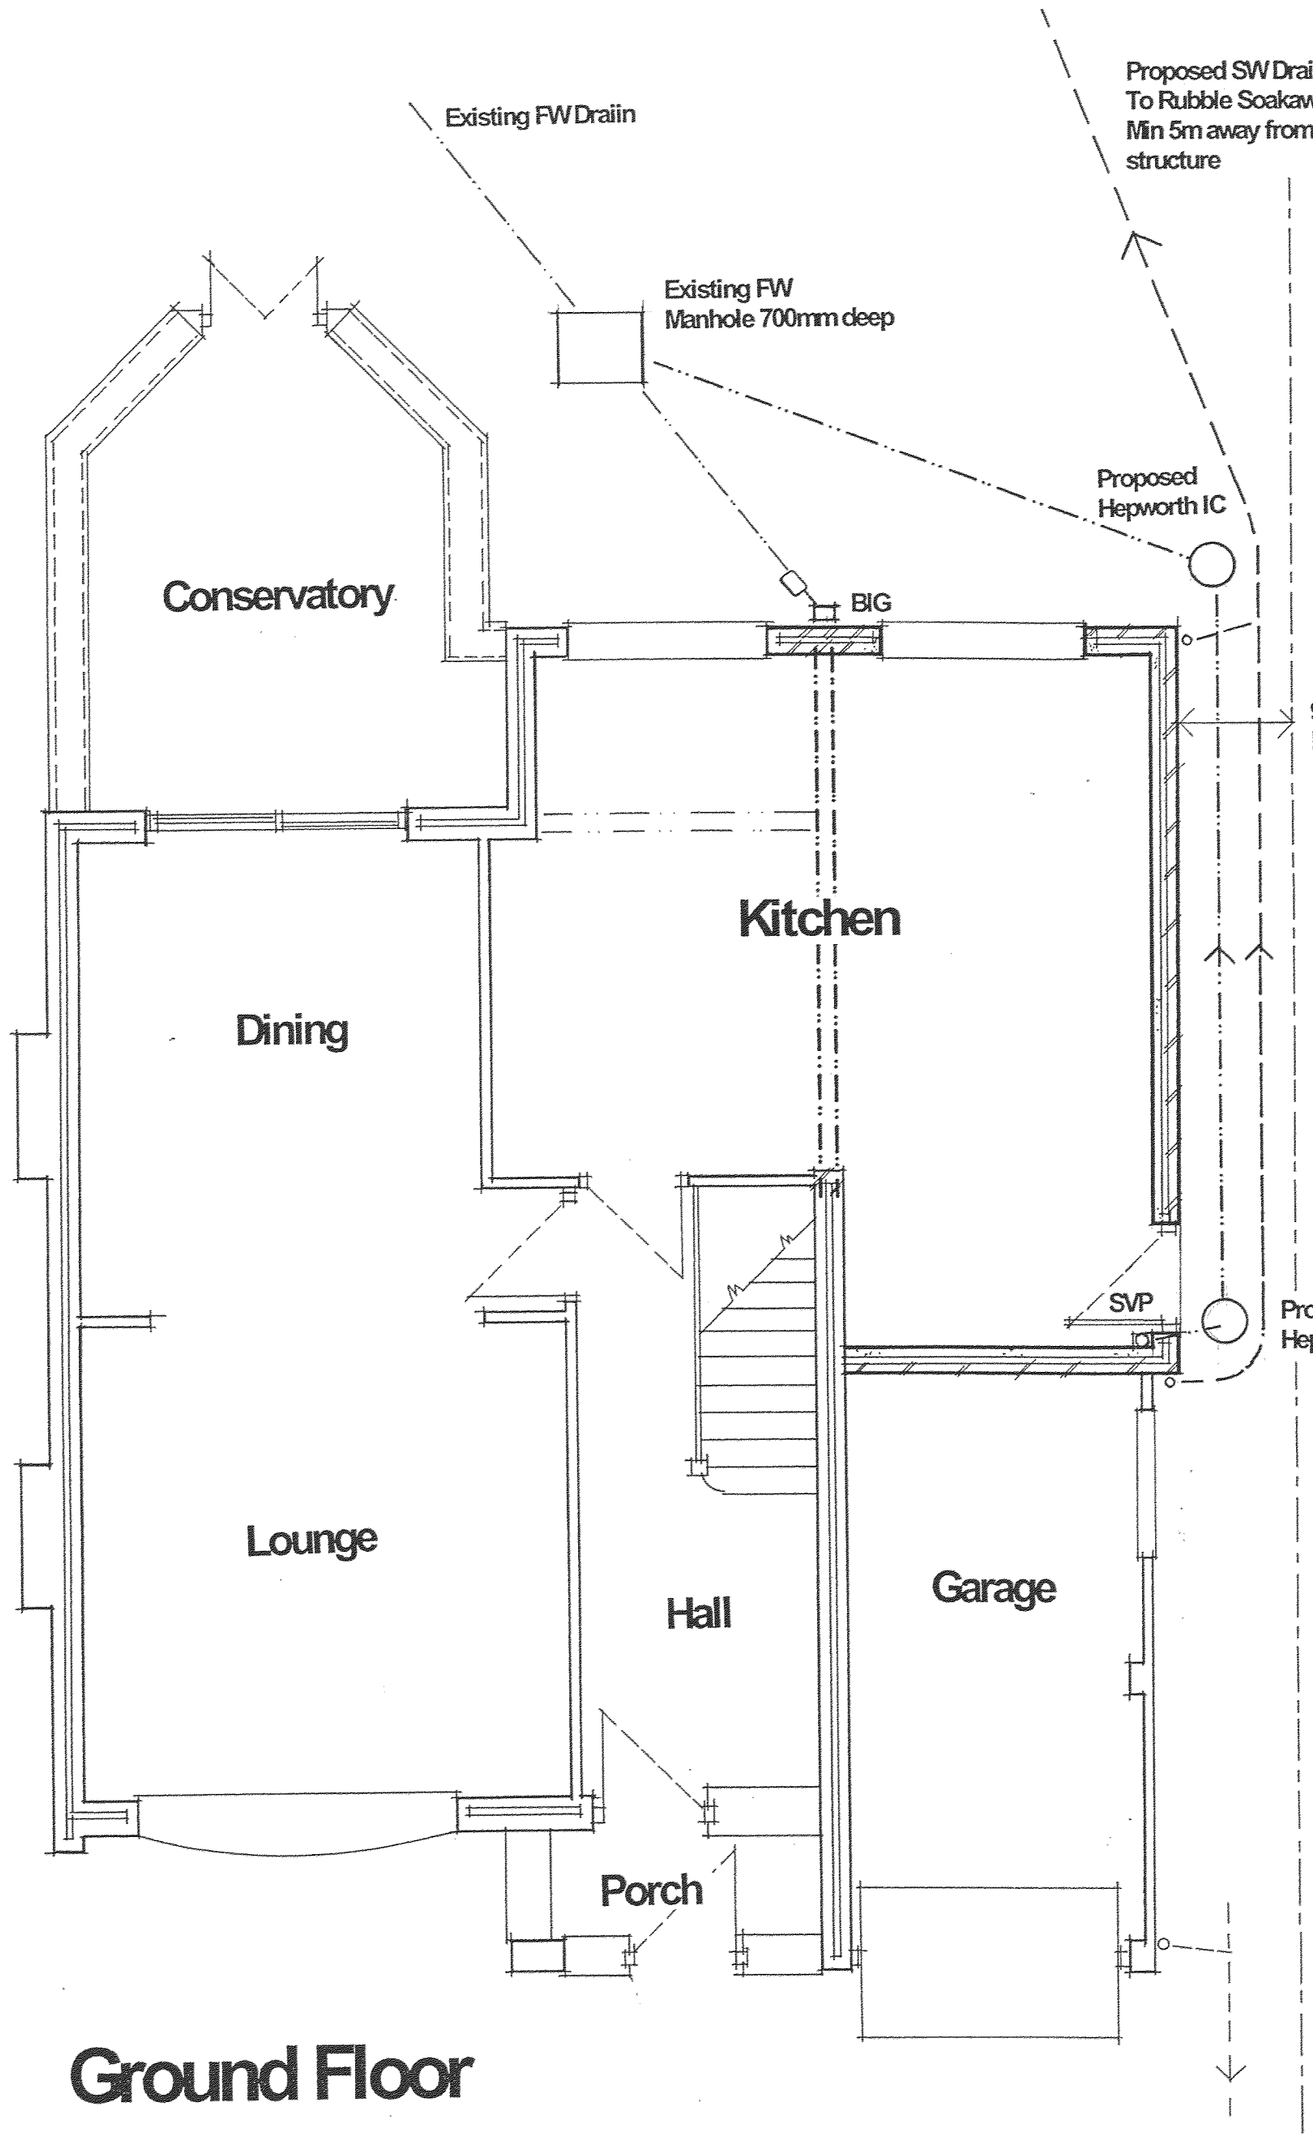

Ground Floor

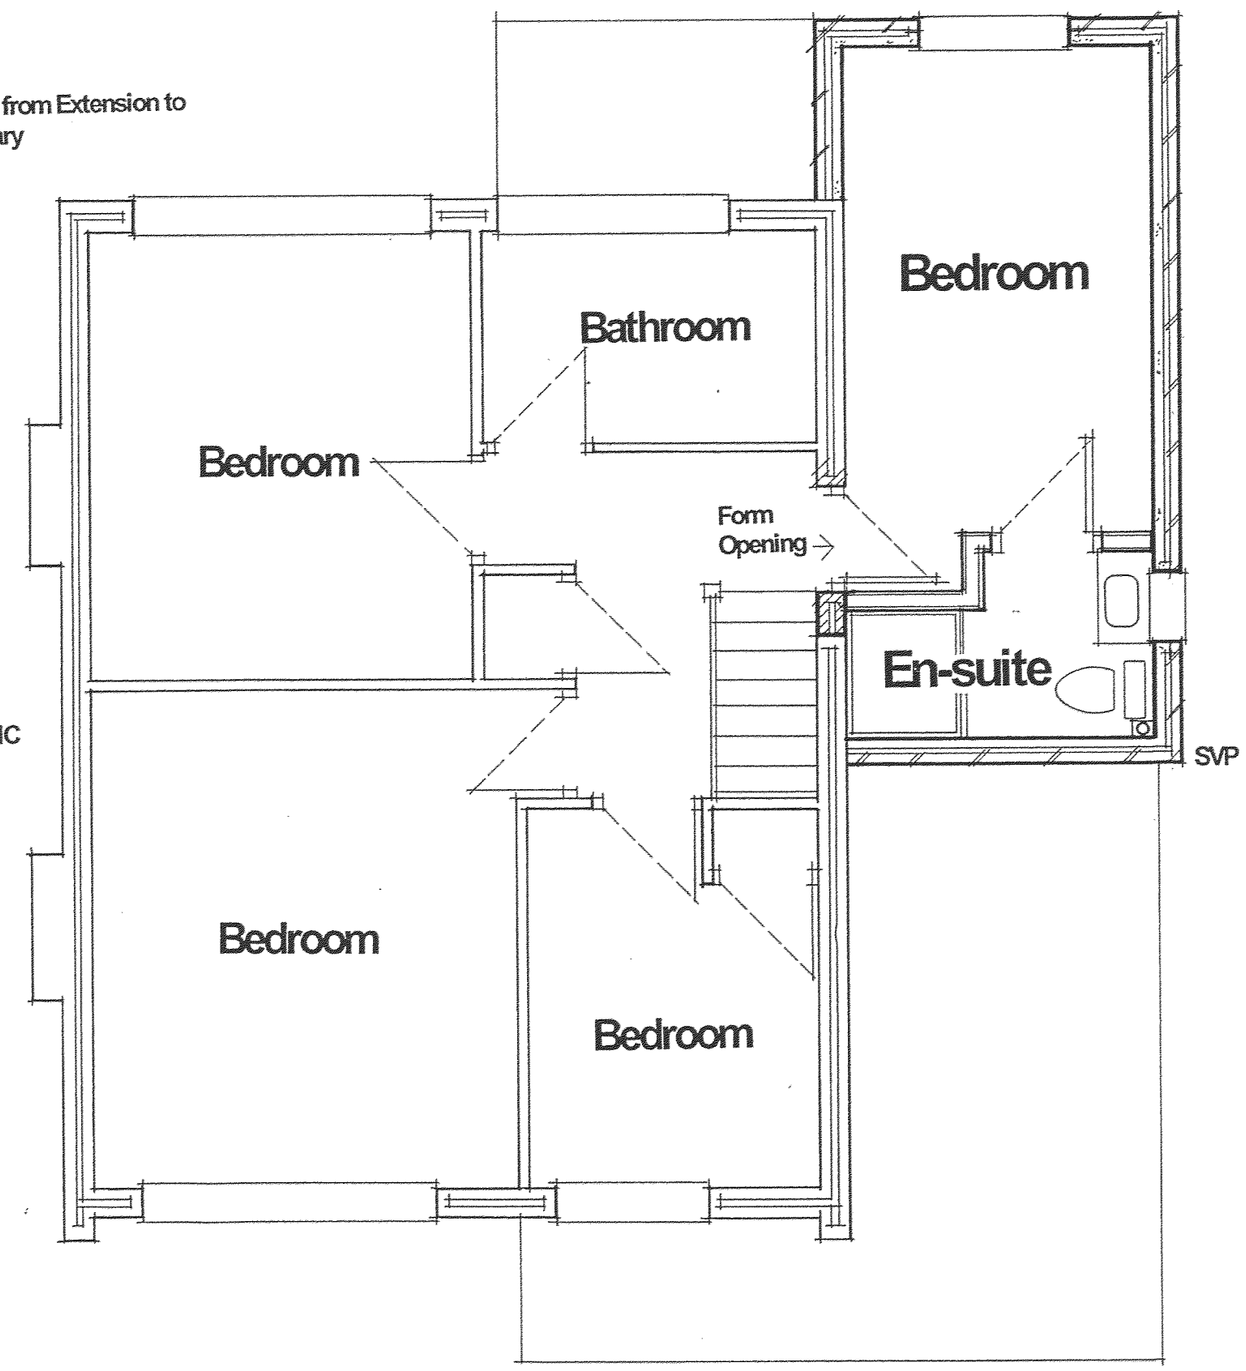

First Floor

Proposed Plans

18 St Peters Avenue, Witherley, Atherstone

Proposed 2no Storey Extension

Scale 1:50