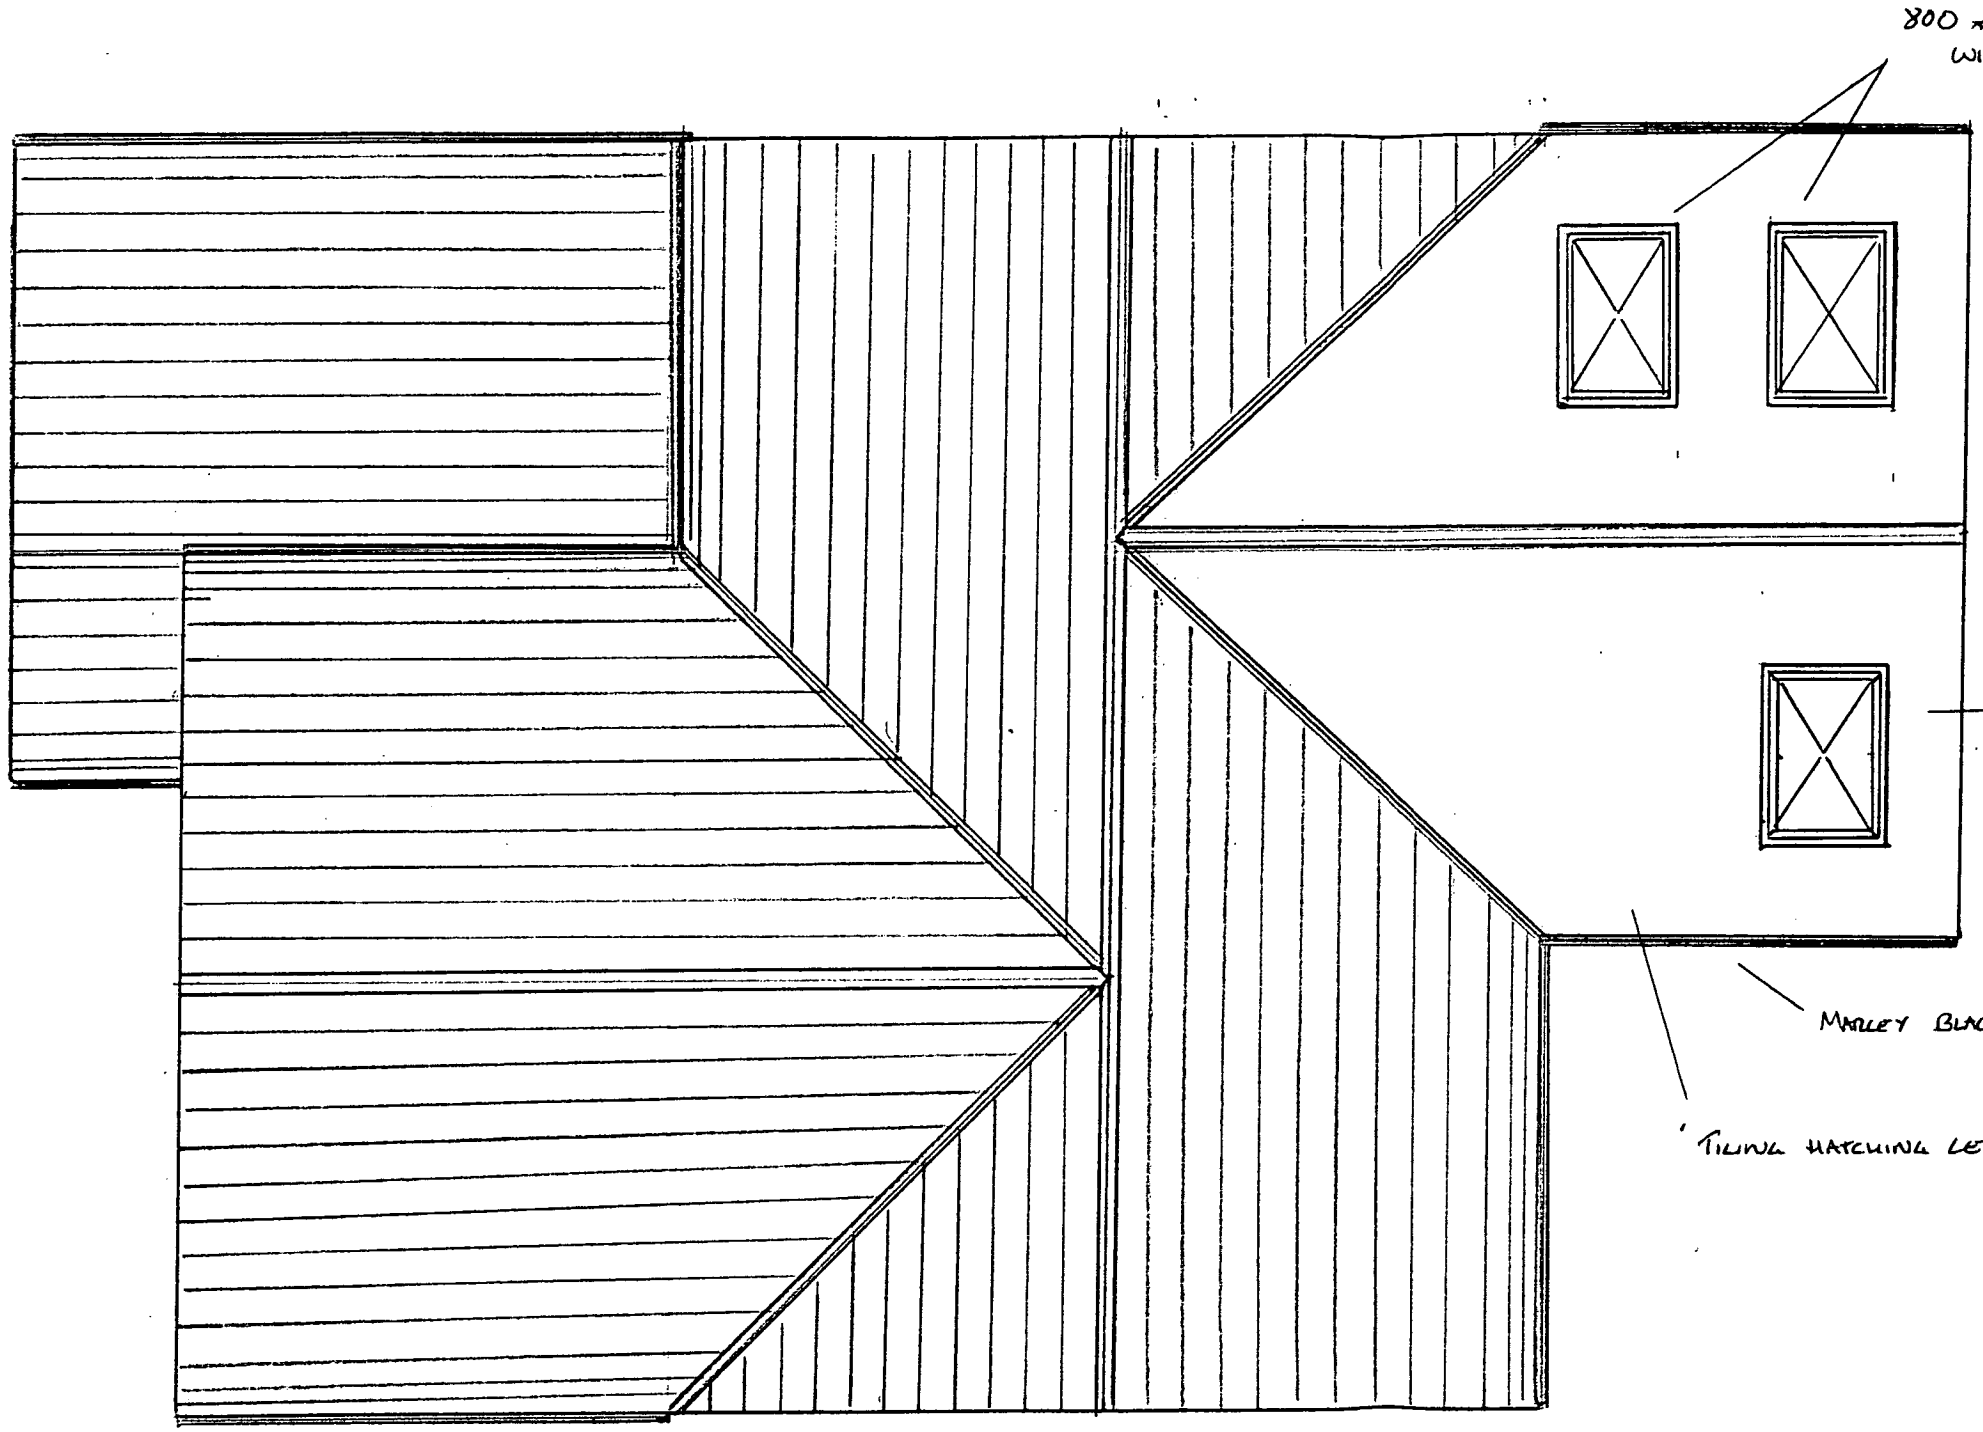


800 x 1200 VELUX 'OR SIMILAR' CENTRE PIVOT ROOF LIGHT WITH INTEGRAL BLIND - DOUBLE GLAZED TO ACHIEVE 0.25 W/m² 'OVER MASTER BEDROOM'

ROOF TO EXTENSION TO MATCH CONSTRUCTION / FINISH OF EXISTING ROOF.

800 x 1200 VELUX 'OR SIMILAR' CENTER PIVOT ROOF LIGHT WITH INTEGRAL BLIND - 0.25 W/m² 'OVER ENSUITE'

MARLEY BLACK GUTTER ½ ROUND TO MATCH EXISTING

'TILING HATCHING LEFT OUT FOR CLARITY'

DEVELOPMENT SERVICES
06 JUL 2009
RECEIVED

Project: Rear extension	
Address: 54 Cumberland Way Barwell, Hinckley Leicestershire	
Title: Rear Plan	
Date: June 09	
Scale: 1:50	Size: A3
No: 300-03	Rev: A