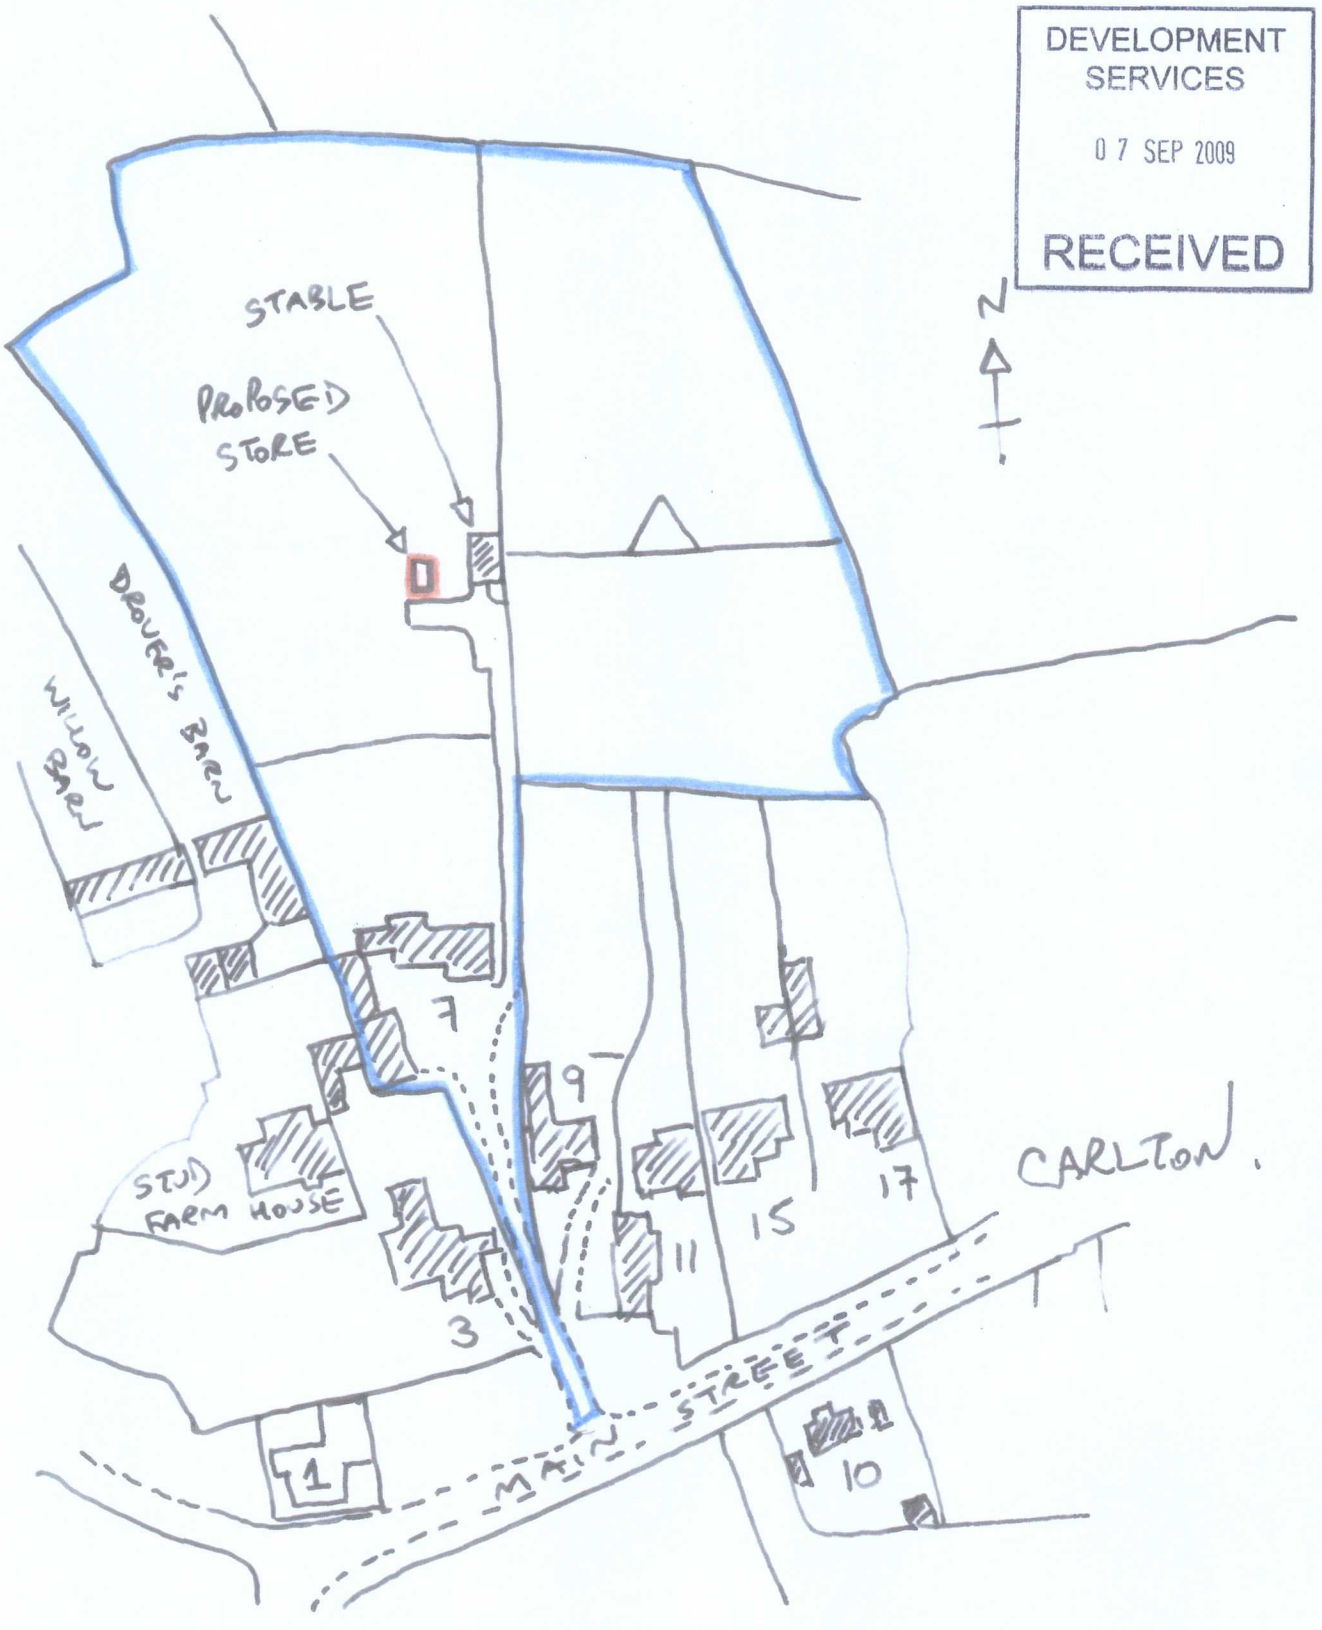
DEVELOPMENT SERVICES
07 SEP 2009
RECEIVED
N
STABLE
PROPOSED STORE
DROVER'S BARN
WILLOW BARN
7
9
11
15
17
CARLTON.
STUD FARM HOUSE
3
1
MAIN STREET
10

SCALE 1:1250