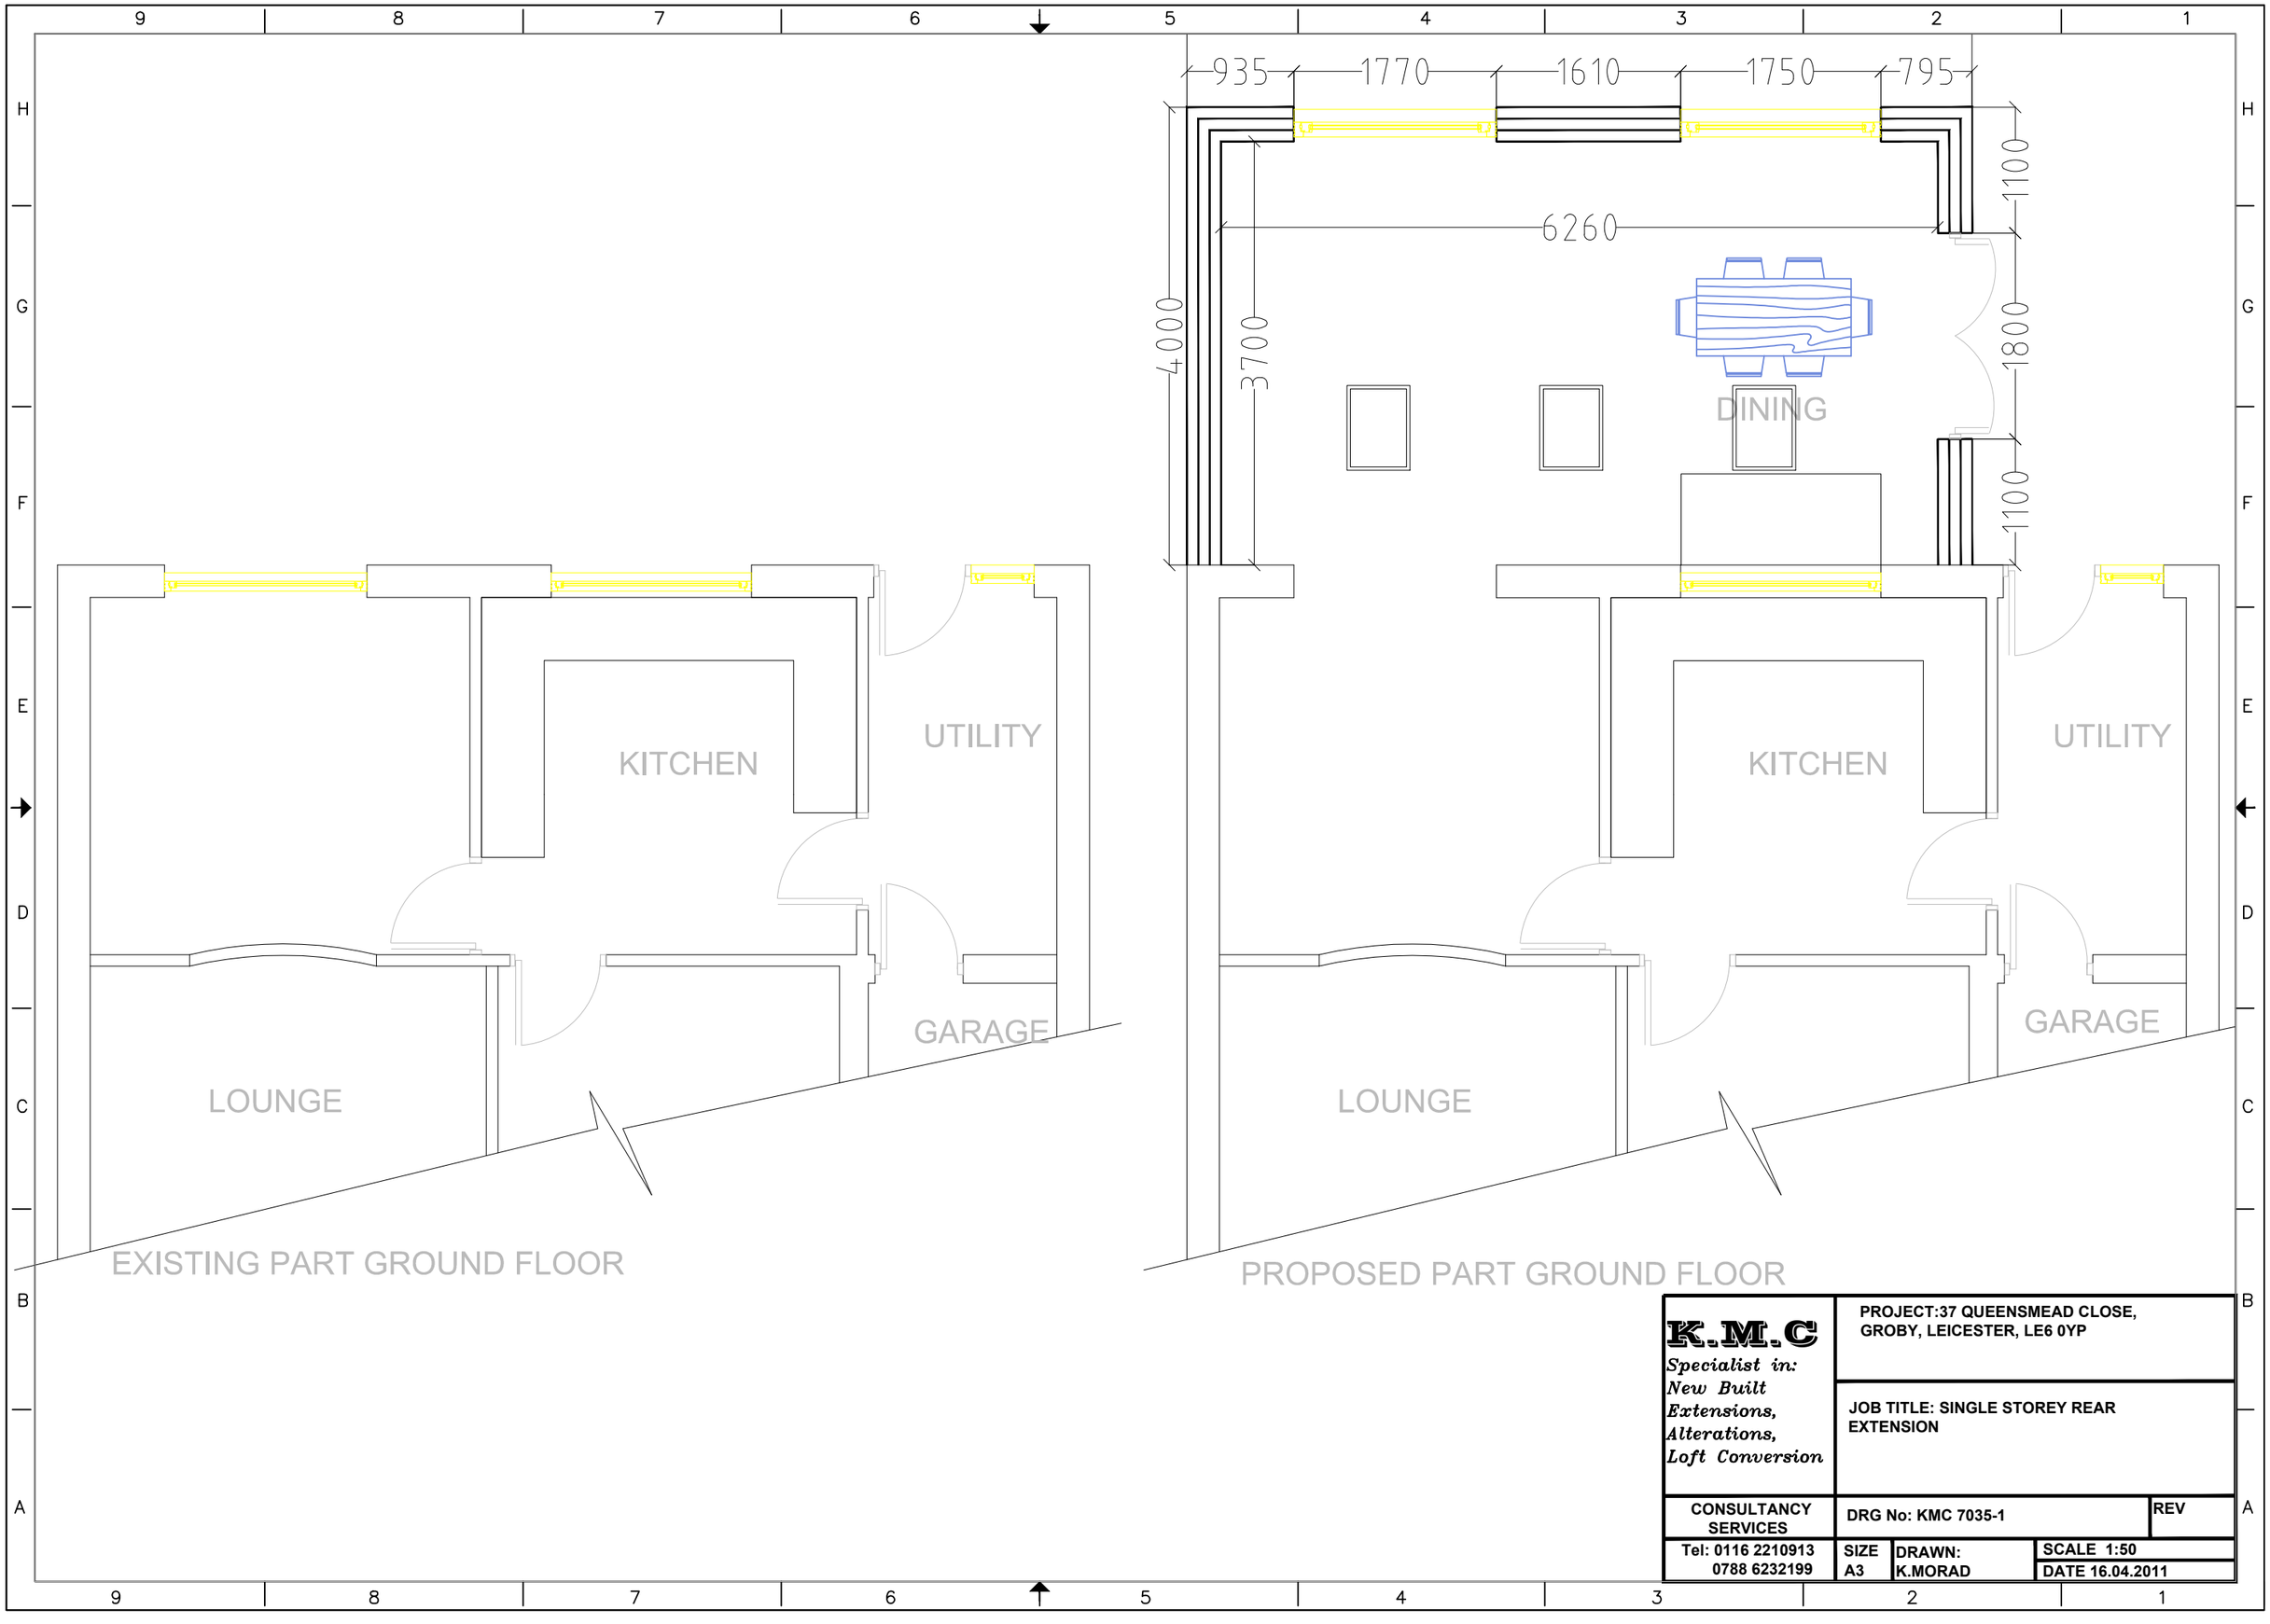

K.M.C

Specialist in: New Built Extensions, Alterations, Loft Conversion

PROJECT:37 QUEENSMEAD CLOSE, GROBY, LEICESTER, LE6 0YP

JOB TITLE: SINGLE STOREY REAR EXTENSION

CONSULTANCY SERVICES

DRG No: KMC 7035-1

REV

Tel: 0116 2210913
0788 6232199

SIZE A3

DRAWN: K.MORAD

SCALE 1:50

DATE 16.04.2011

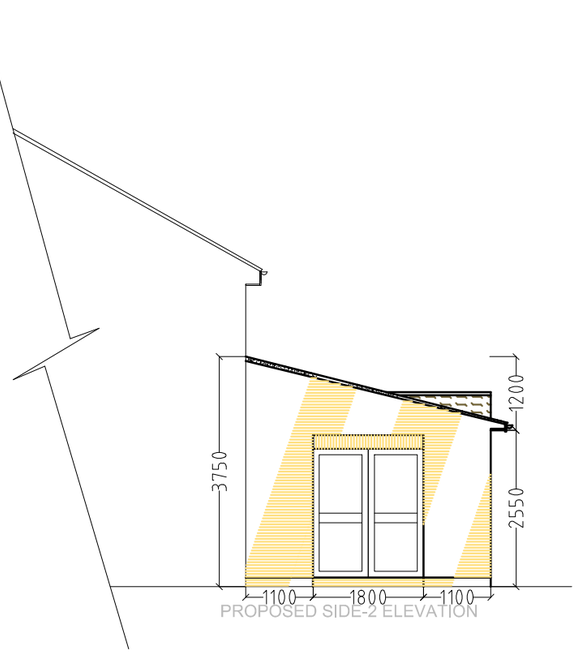

PROPOSED SIDE-2 ELEVATION



PROPOSED REAR ELEVATION
OPTION-2

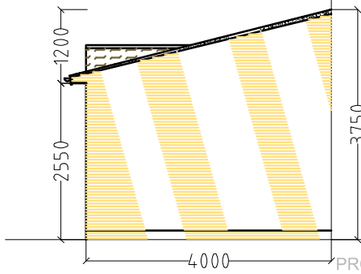

PROPOSED SIDE-1 ELEVATION

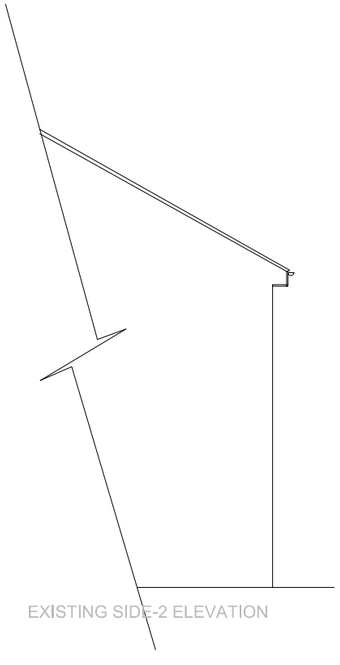

EXISTING SIDE-2 ELEVATION



EXISTING REAR ELEVATION

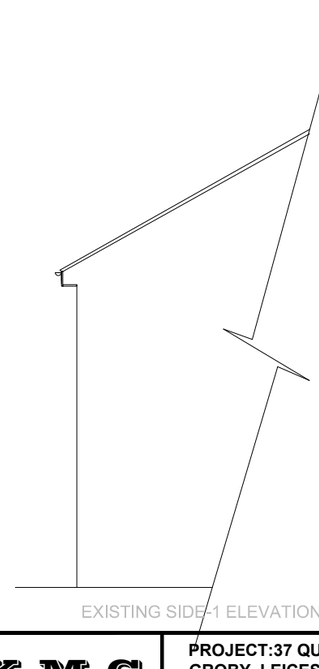

EXISTING SIDE-1 ELEVATION

K.M.C
Specialist in:
New Built
Extensions,
Alterations,
Loft Conversion

CONSULTANCY SERVICES

Tel: 0116 2210913
0788 6232199

PROJECT:37 QUEENSMEAD CLOSE, GROBY, LEICESTER, LE6 0YP

JOB TITLE: SINGLE STOREY REAR EXTENSION

DRG No: KMC 7035-2

REV

SIZE A3

DRAWN: K.MORAD

SCALE 1:100

DATE 16.04.2011

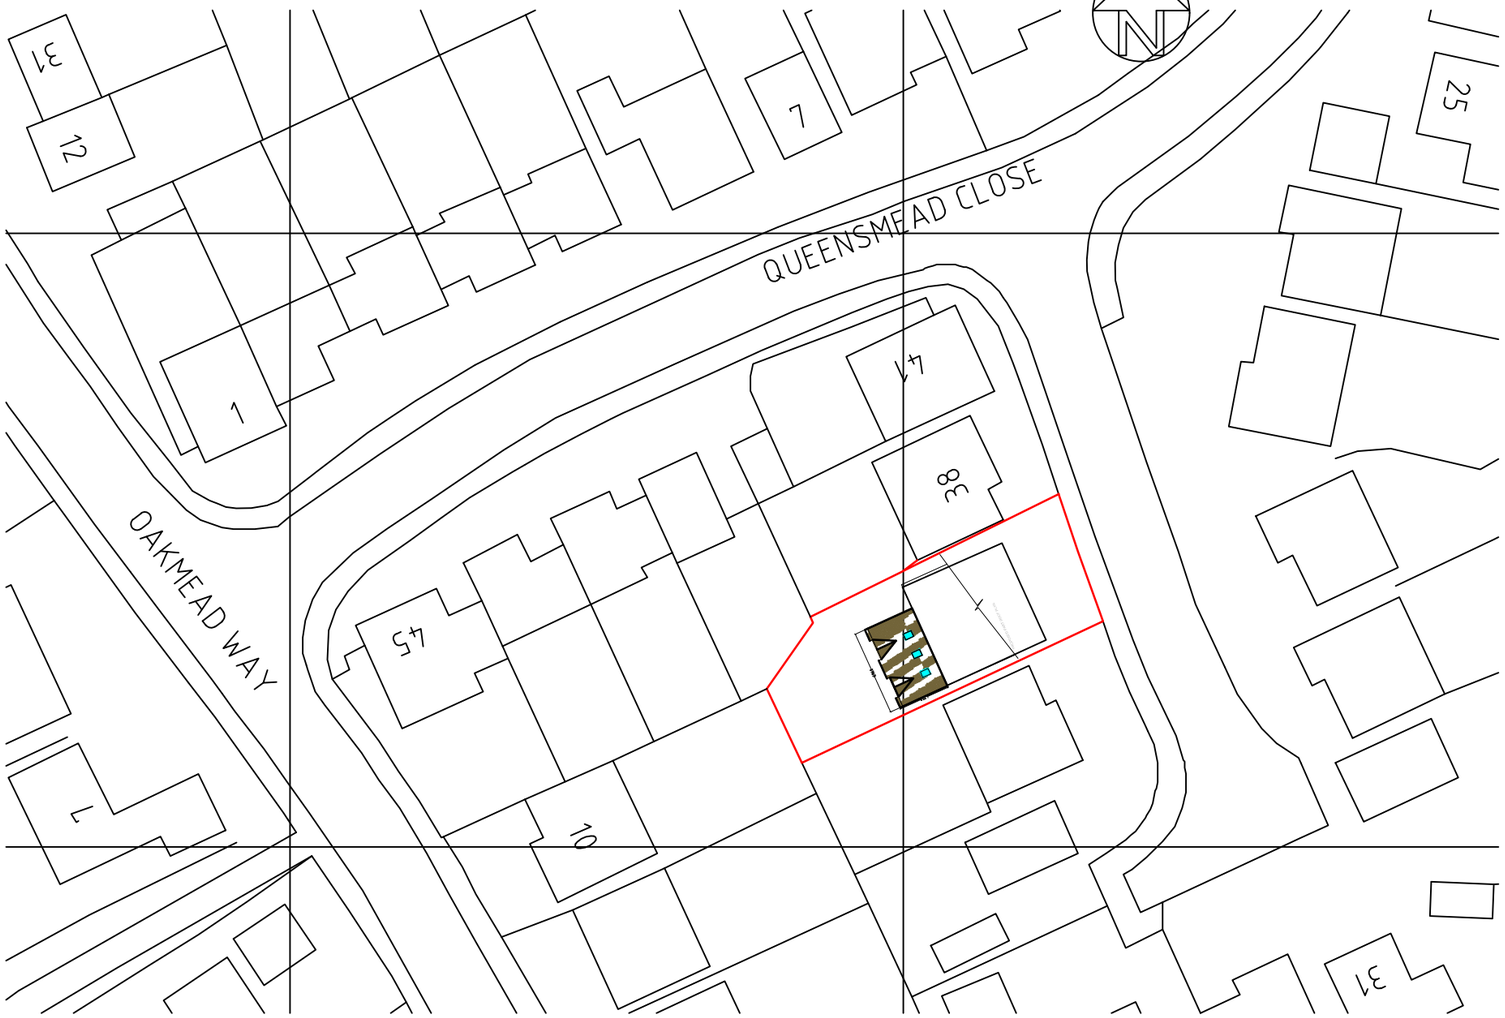

Ordnance Survey (c) Crown Copyright
2011. All rights reserved. Licence number
100020449
SITE LAYOUT:
SCALE 1;500
37 QUEENSMEAD CLOSE,
GROBY,
LEICESTER,
LE6 0YP



Ordnance Survey (c) Crown Copyright
2011. All rights reserved. Licence number
100020449
BLOCK PLAN:
SCALE 1;1250
37 QUEENSMEAD CLOSE,
GROBY,
LEICESTER,
LE6 0YP

K.M.C
Specialist in:
New Built
Extensions,
Alterations,
Loft Conversion

PROJECT:
37 QUEENSMEAD CLOSE,
GROBY, LEICESTER, LE6 0YP

JOB TITLE: SINGLE STOREY REAR EXTENSION

CONSULTANCY SERVICES	DRG No: KMC 7035-3	REV	
Tel: 0116 2210913 0788 6232199	SIZE A3	DRAWN: K.MORAD	SCALE 1:500, 1;1250 DATE 16.04.2011