

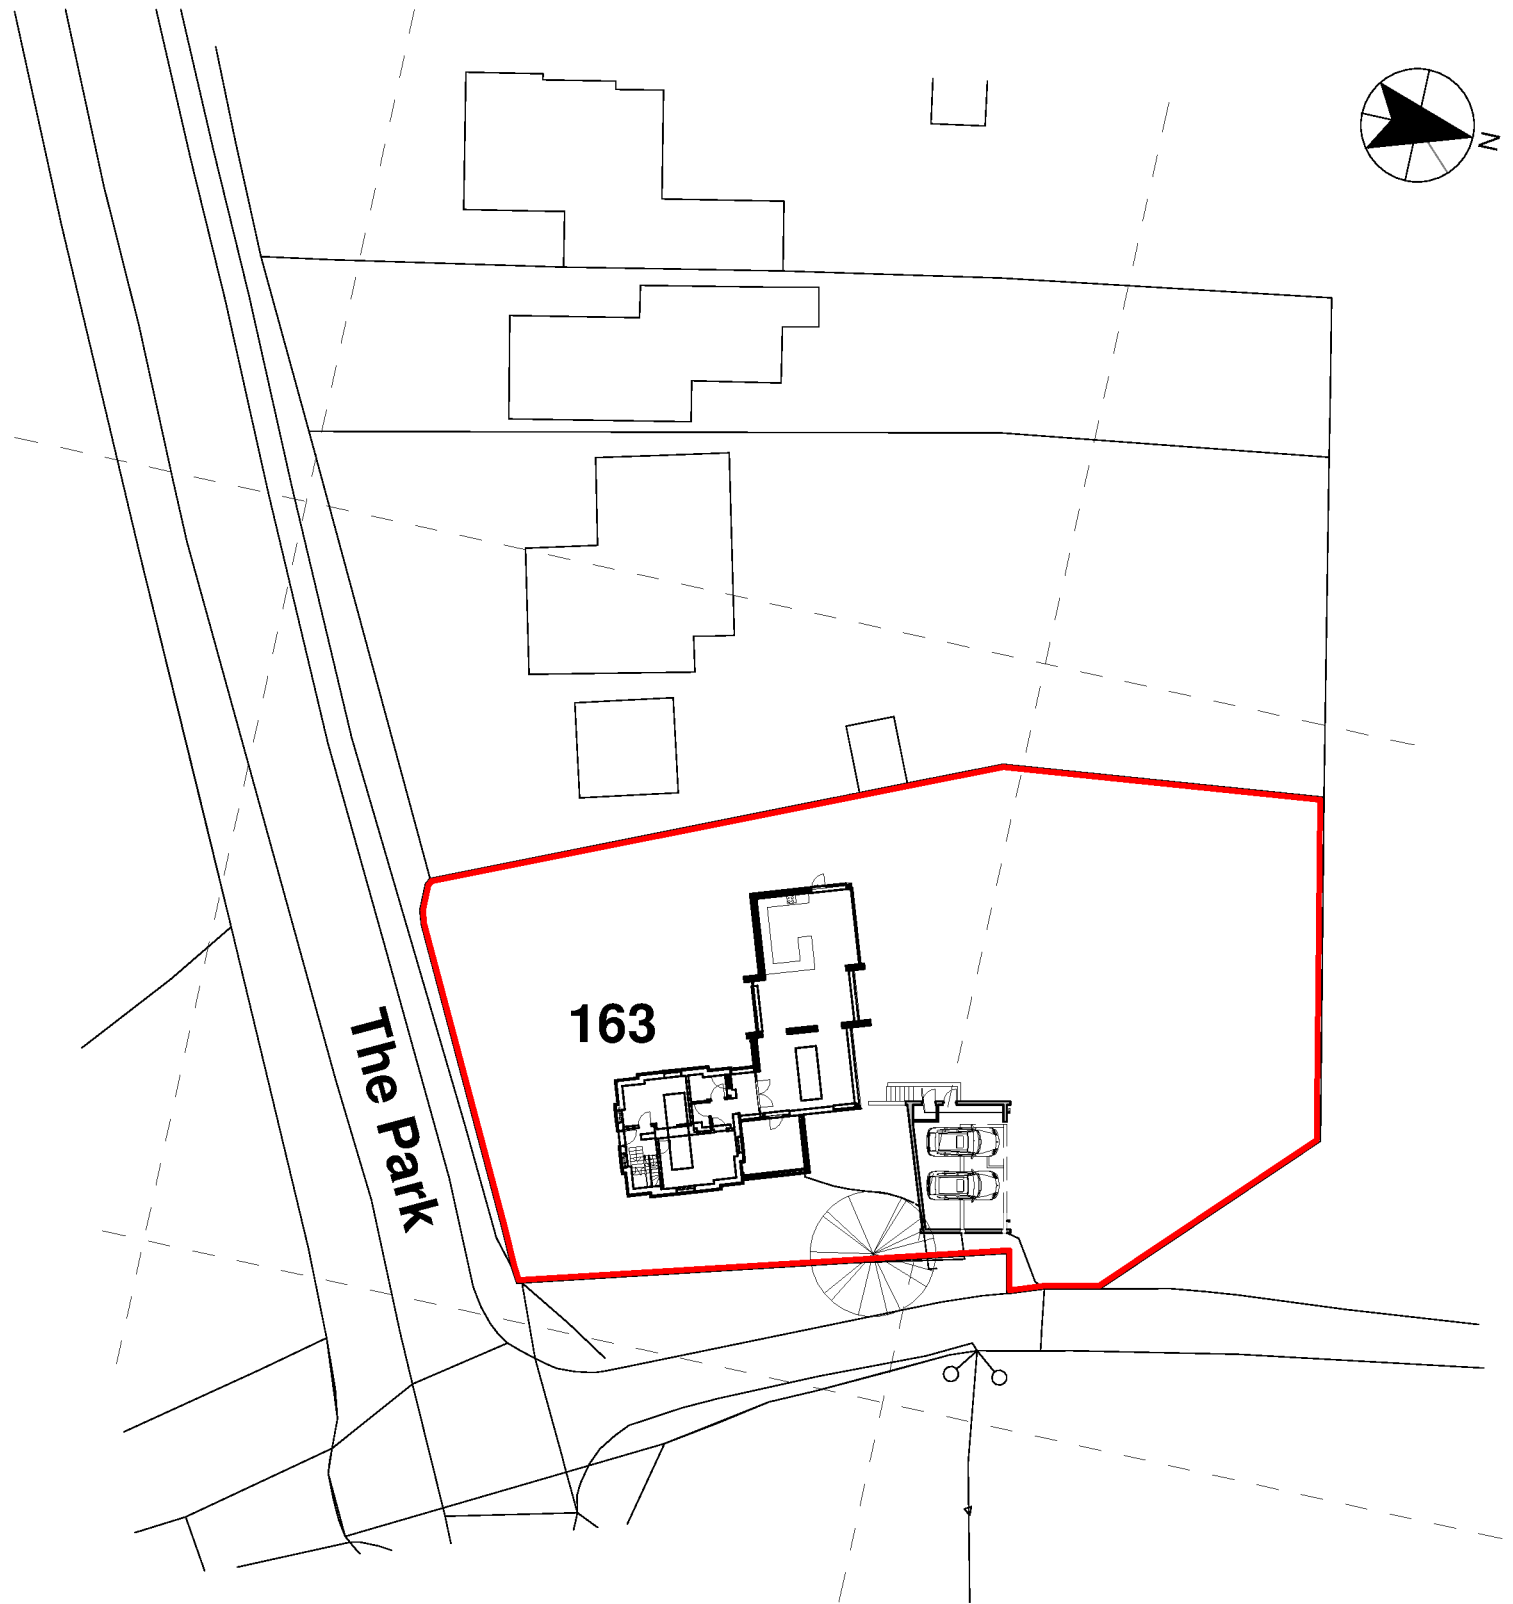


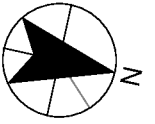

Block Plan
Scale = 1:500

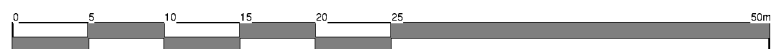

Client Mr & Mrs Brown				hayward ARCHITECTS LTD	
Project Garage Extension, 163 The Park, Market Bosworth		Scale 1:500	Sheet A4		
Drawing Block Plan		Date 06/2023	Author SS	Checked by LJW	Job No. 21/52
					Drawing No. 29
THE COPYRIGHT OF THIS DRAWING IS VESTED IN HAYWARD ARCHITECTS LTD. REPRODUCTION IN ANY FORM, EITHER IN WHOLE OR IN PART IS FORBIDDEN WITHOUT THE PRIOR WRITTEN PERMISSION OF THE COPYRIGHT HOLDER. DO NOT SCALE FROM DRAWINGS AND ONLY FIGURED DIMENSIONS ARE TO BE USED				19 Station Road Hinckley Leicestershire LE10 1AW Tel: 01455 635 665 Fax: 01455 618 971 www.hayward-architects.co.uk	
Drawing Status Planning Stage					