


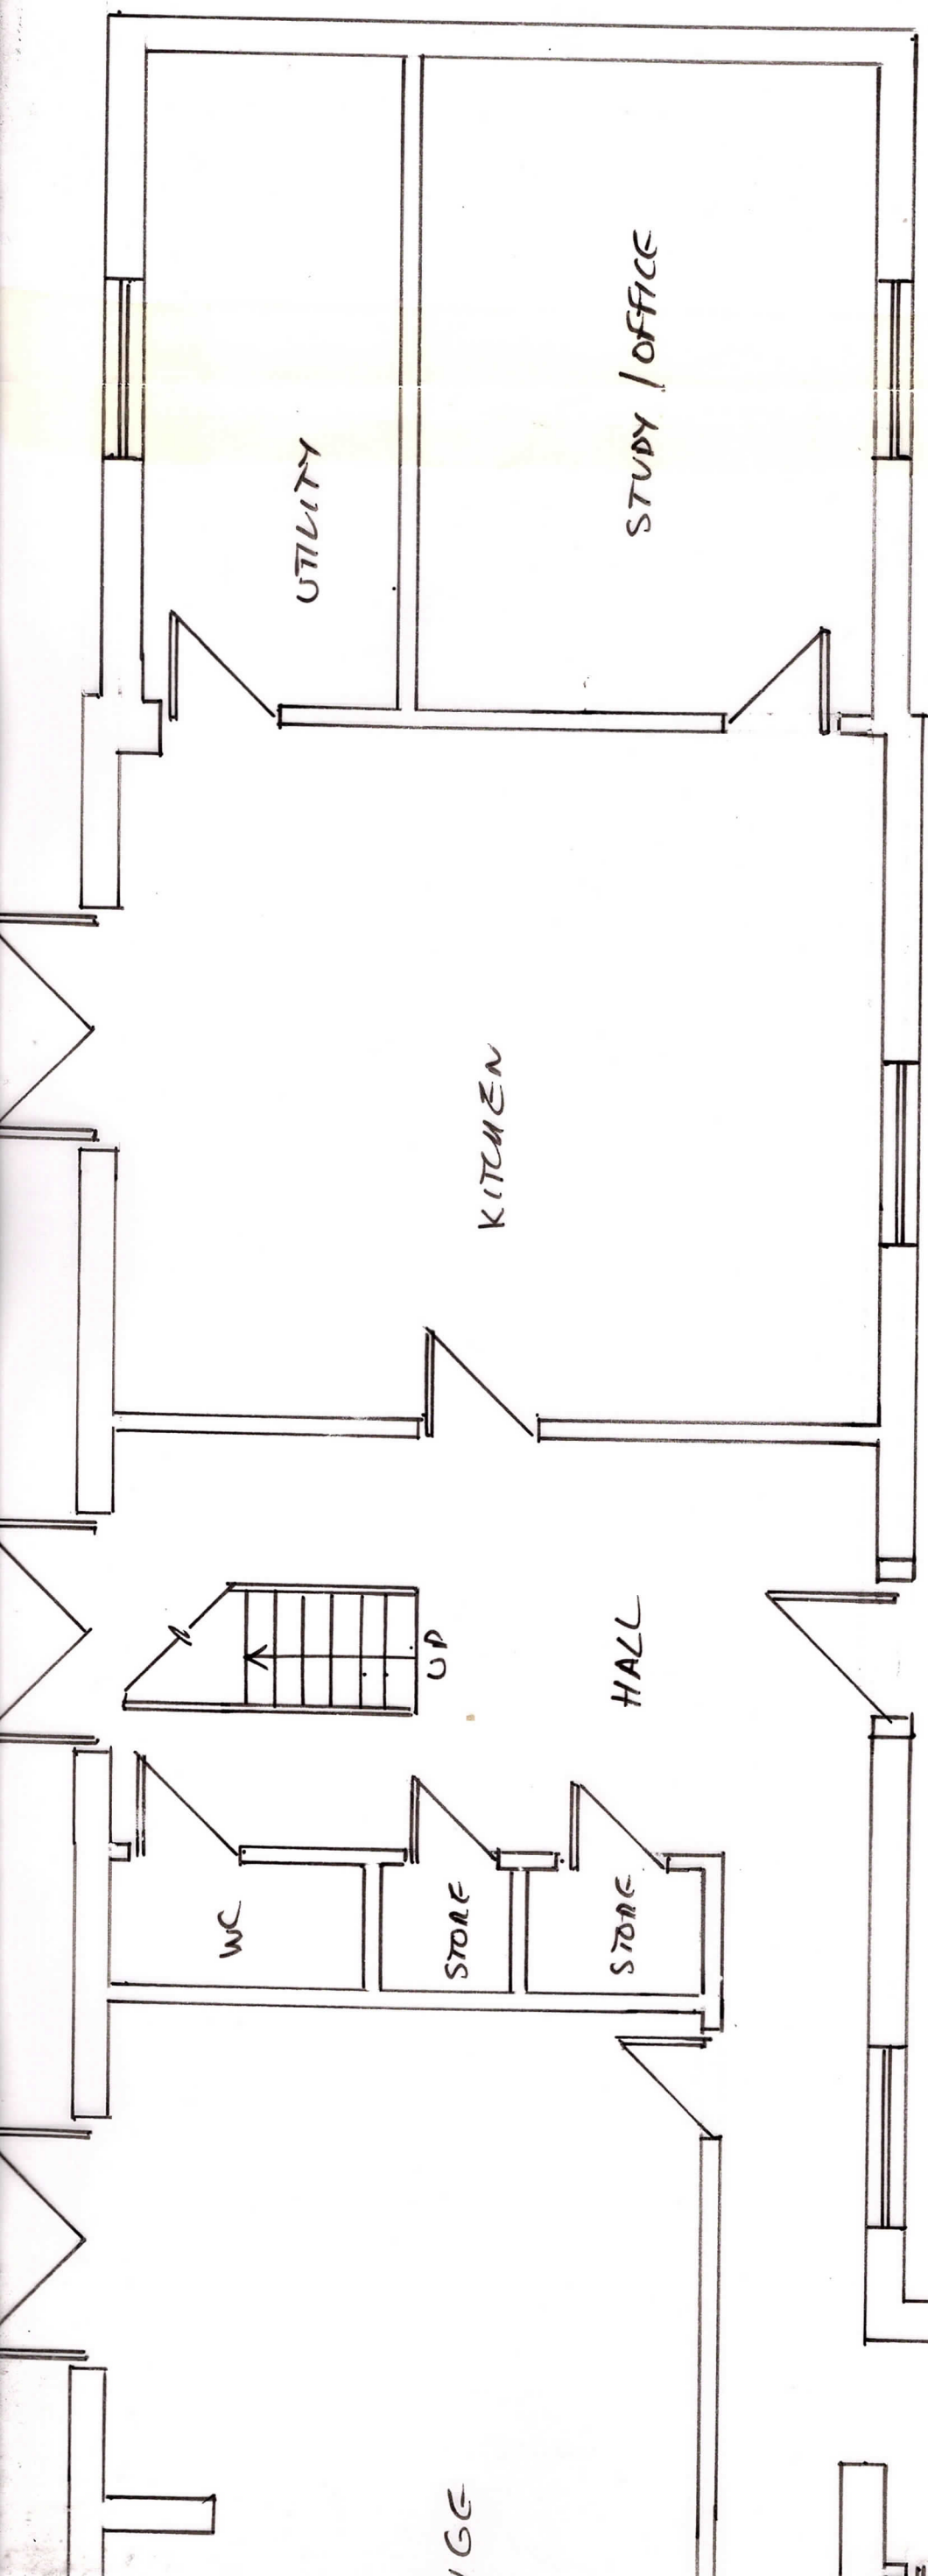

EXISTING GROUND FLOOR 1:50



3 CADEBY COURT
 SUTTON LANE
 CADEBY
 LEICESTERSHIRE
 CV13 0AR