


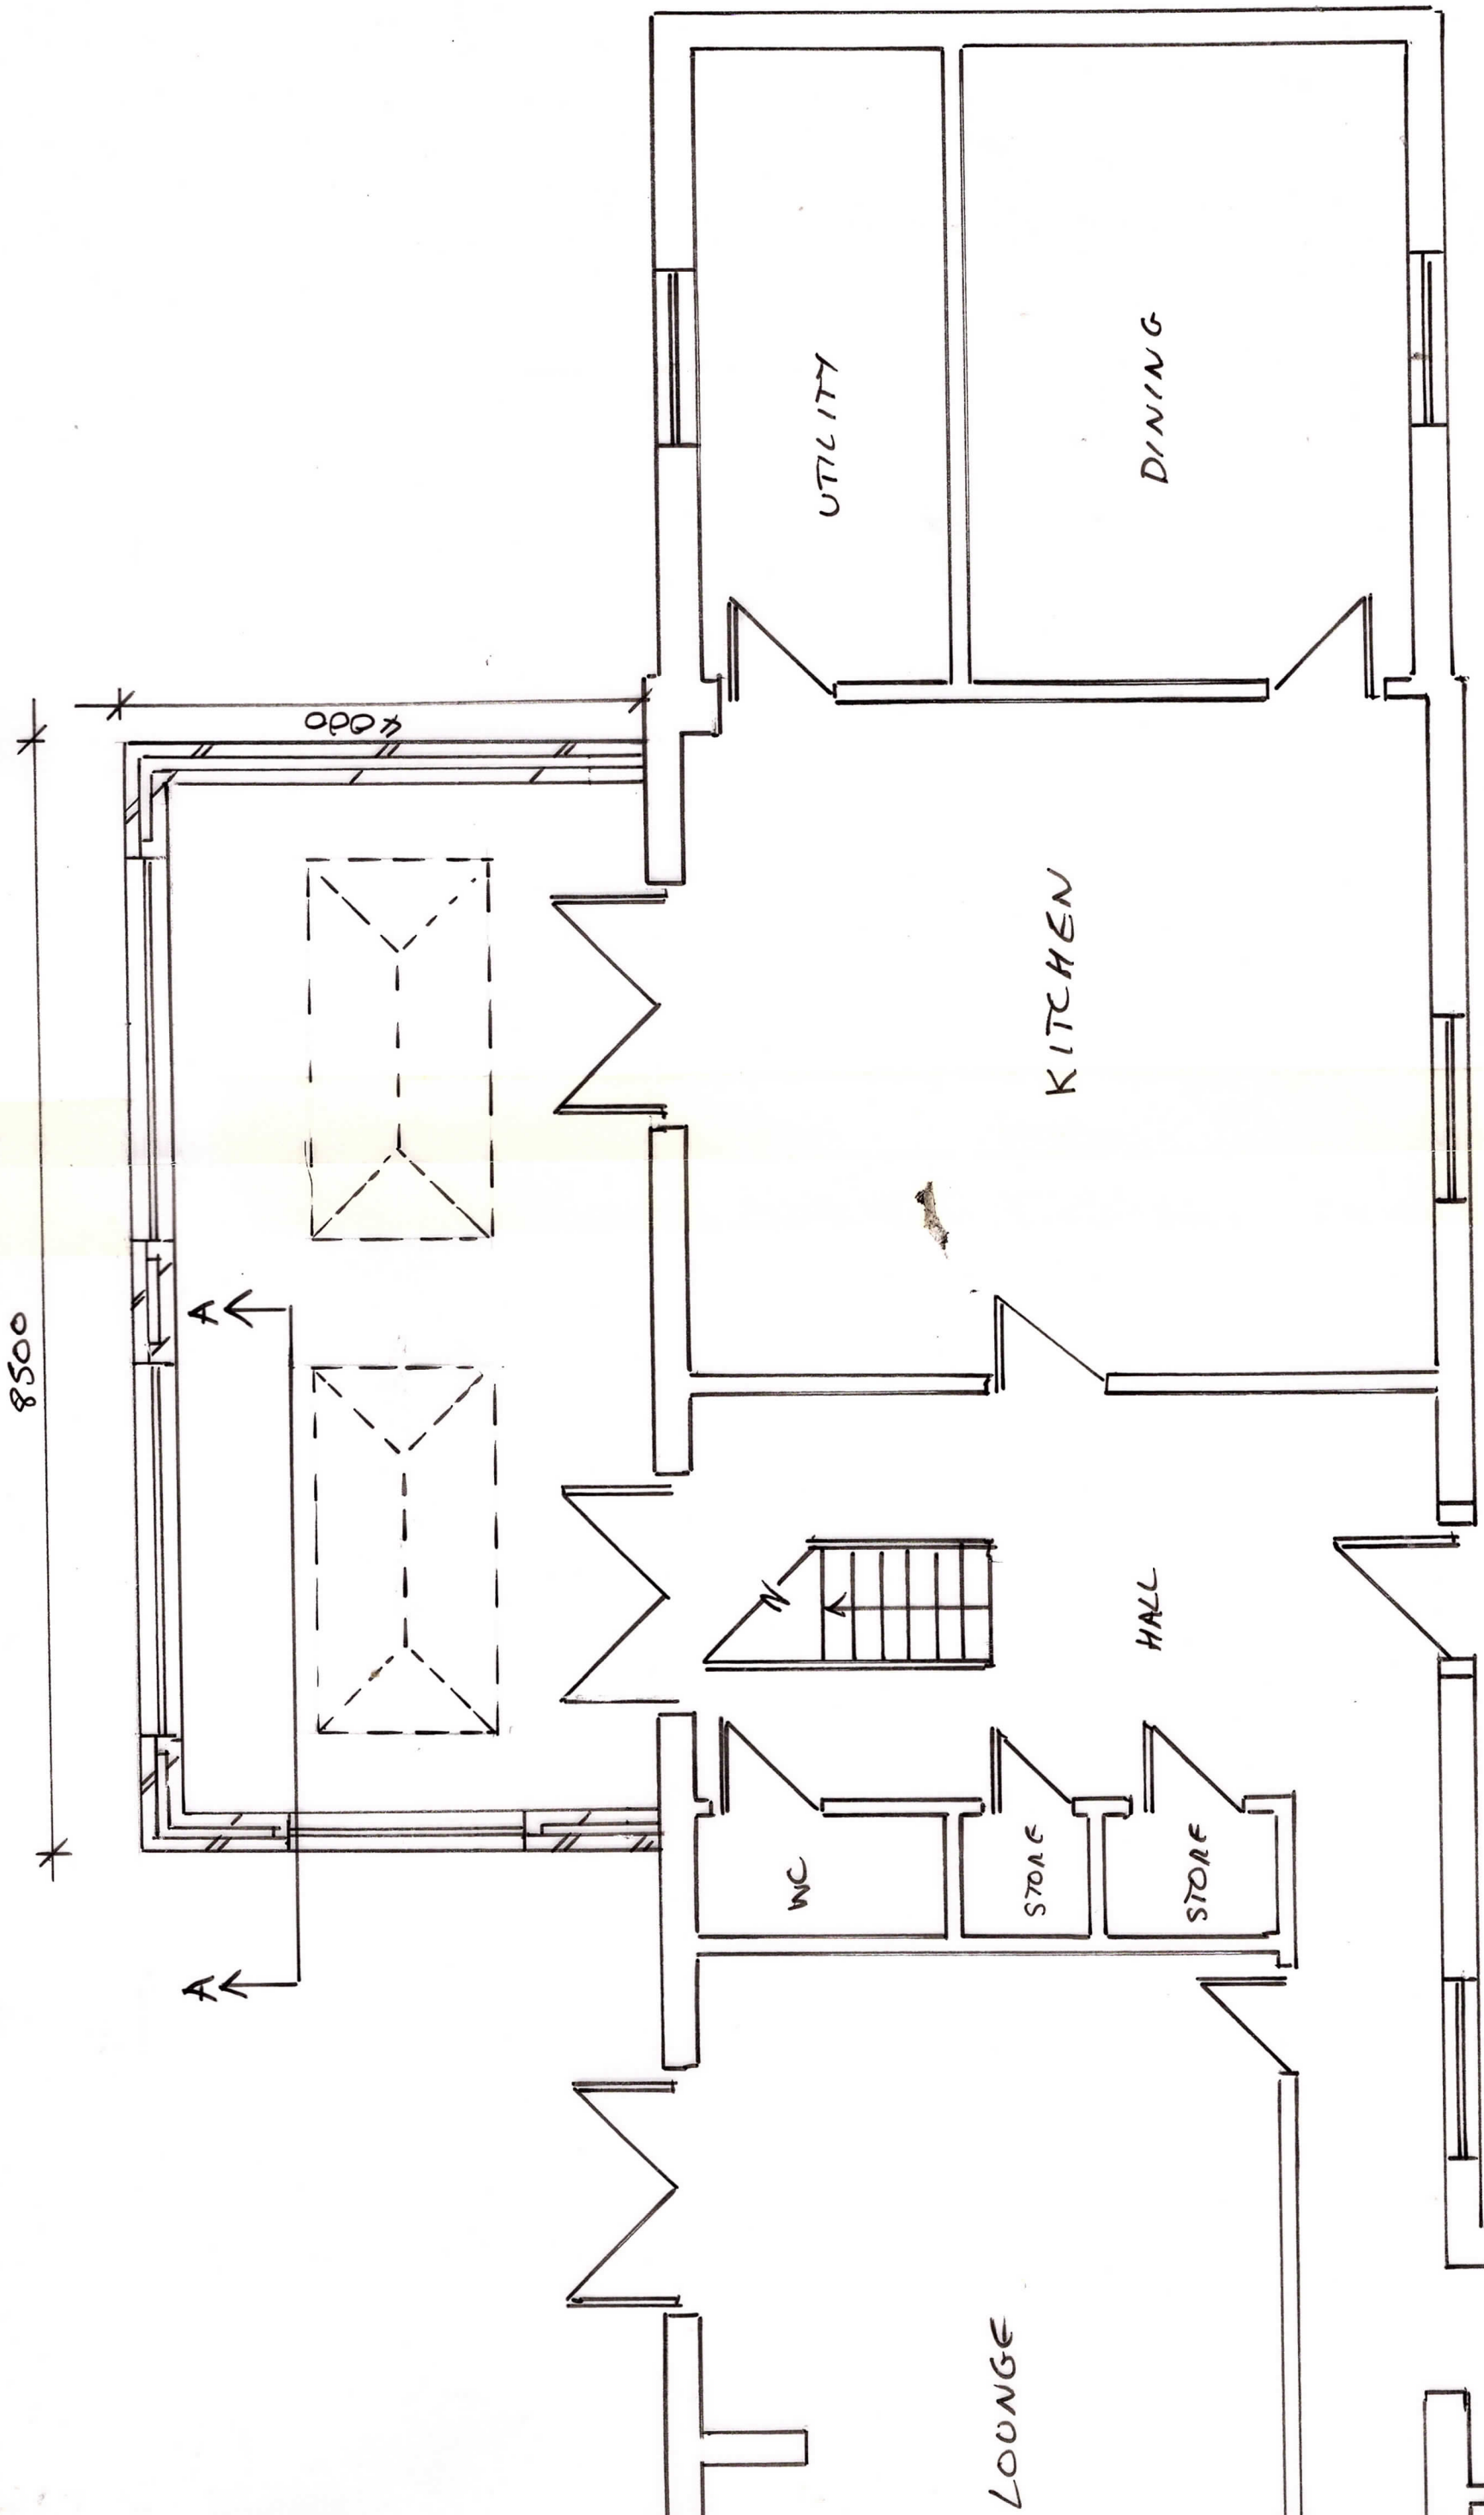

8500

4000

LOUNGE

WC

STORE

STORE

HALL

KITCHEN

UTILITY

DINING

A

A

PROPOSED GROUND FLOOR 1:50

0 1 2 3 4 5 6 7 8m