


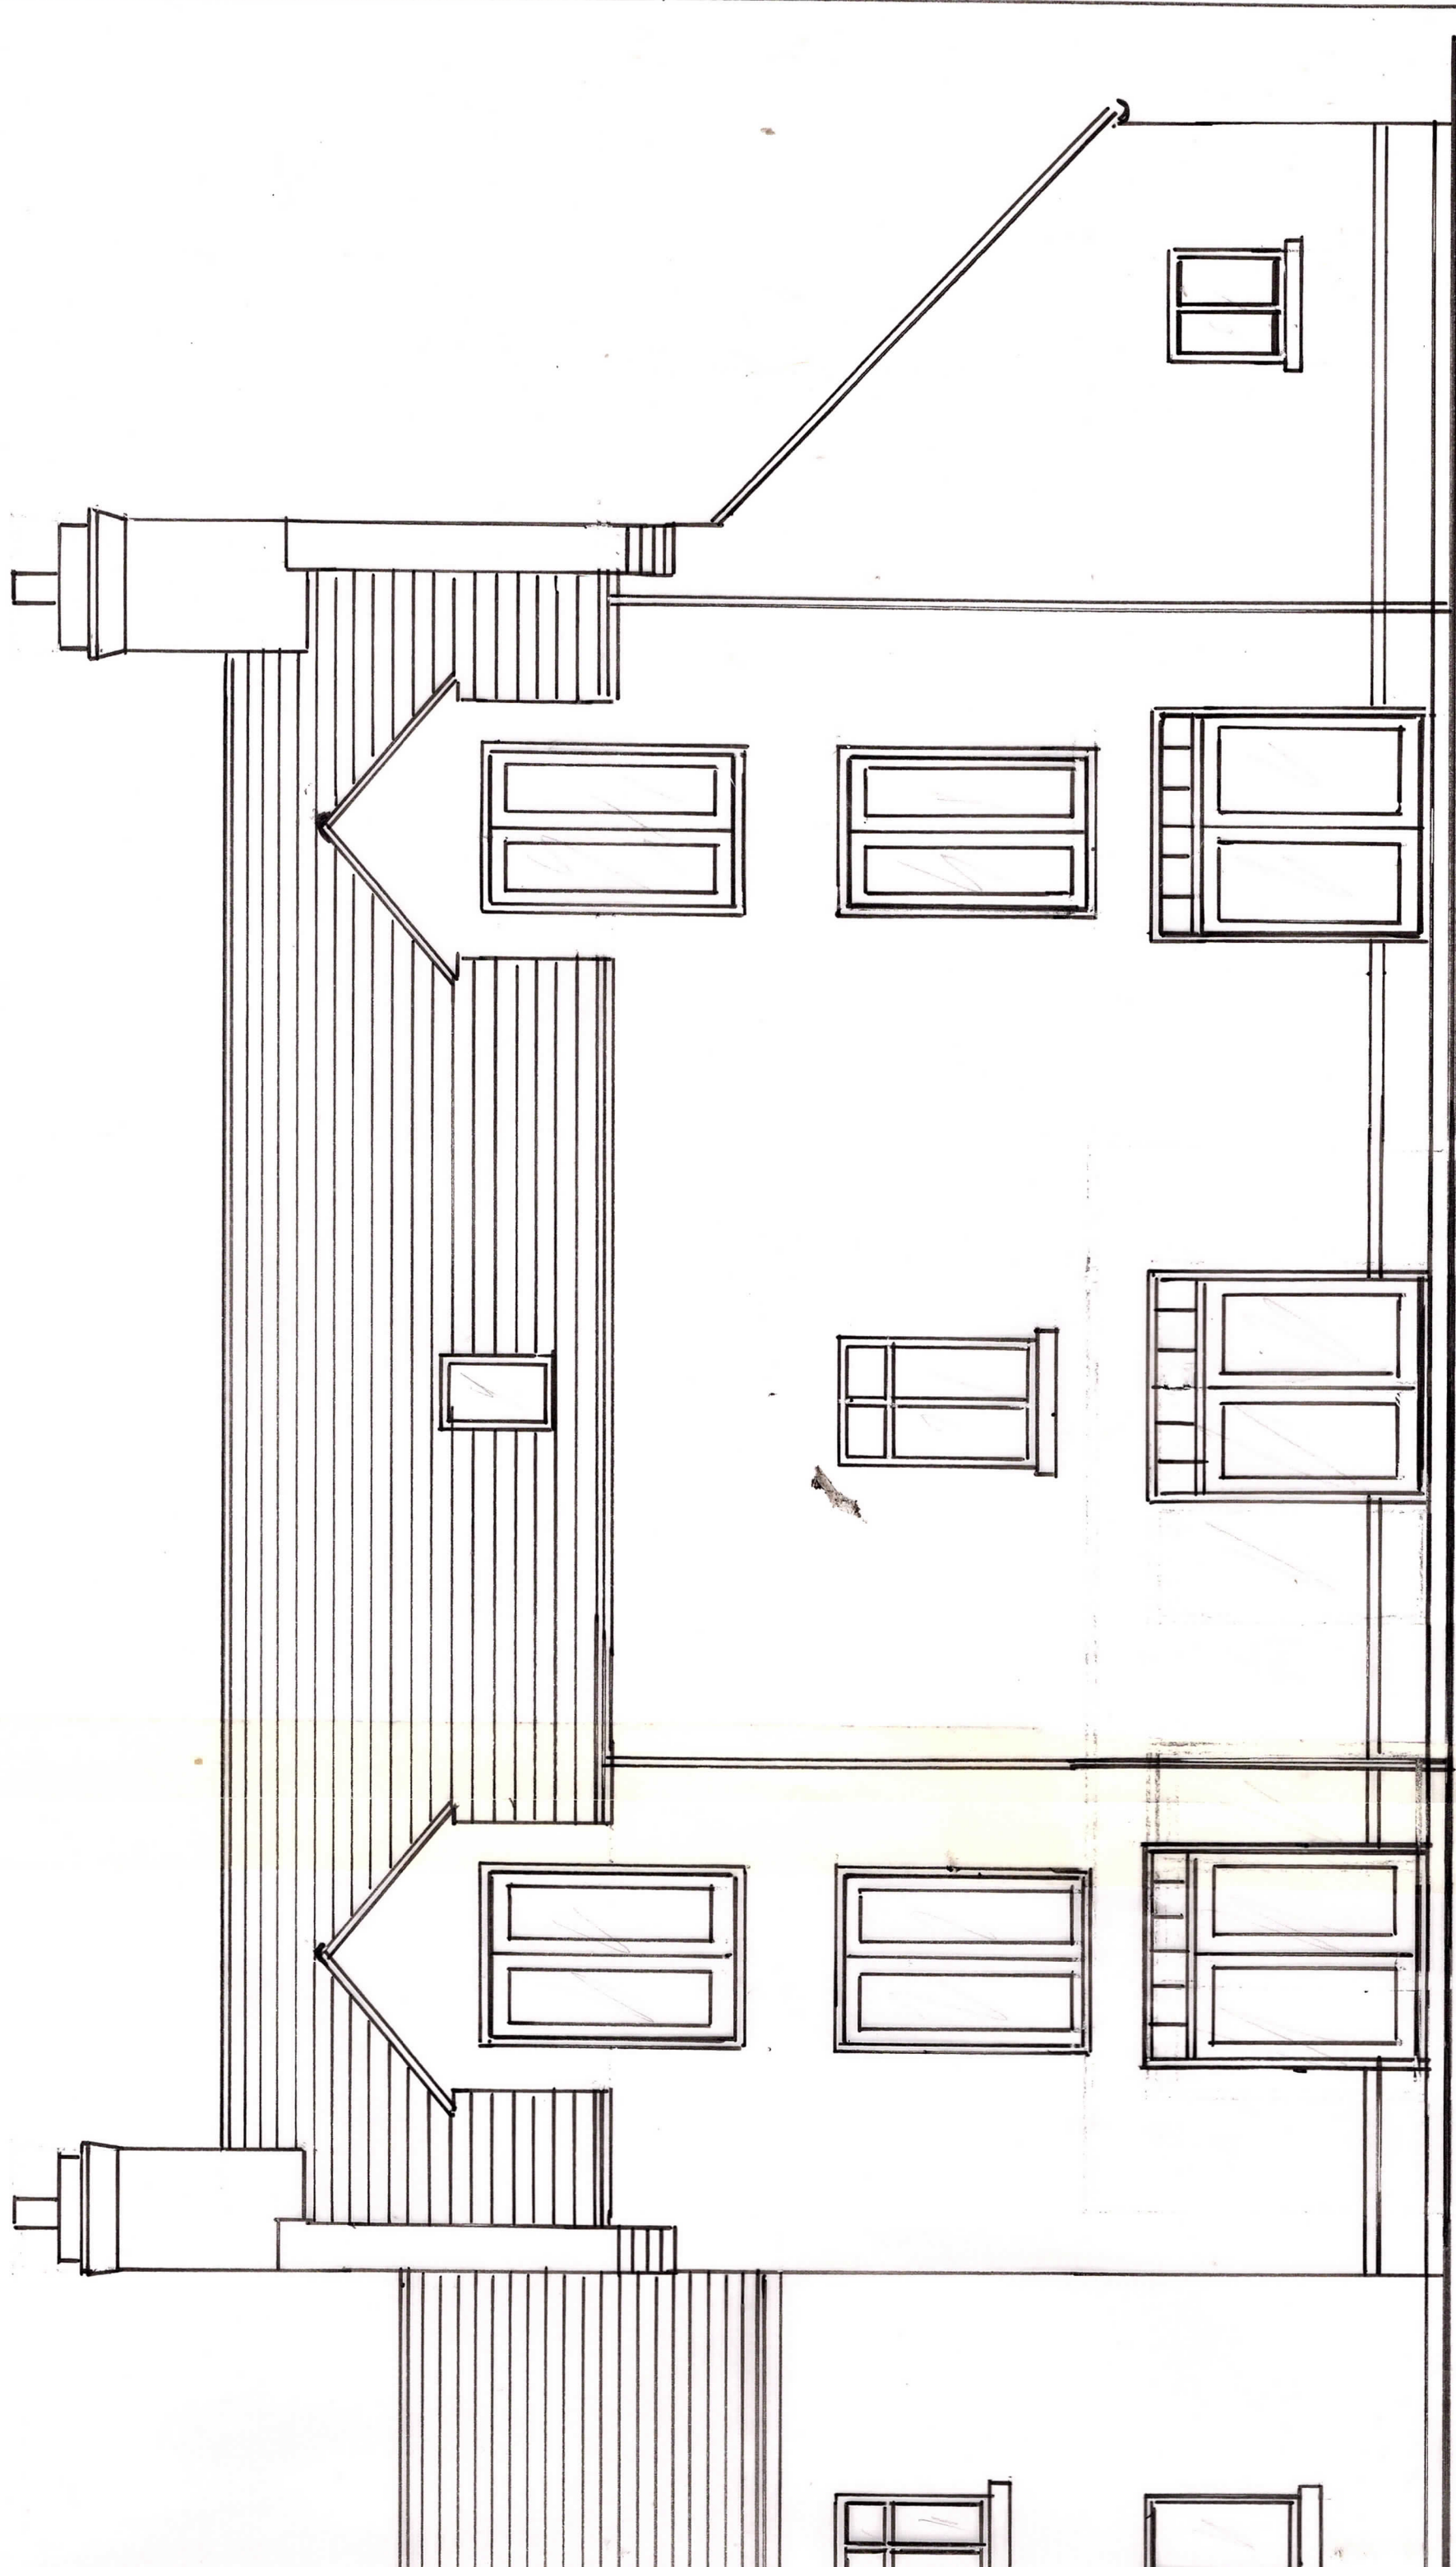

0 1 2 3 4 5 6 7 8m
SCALE BAR

EXISTING REAR ELEVATION 1:50