

A1

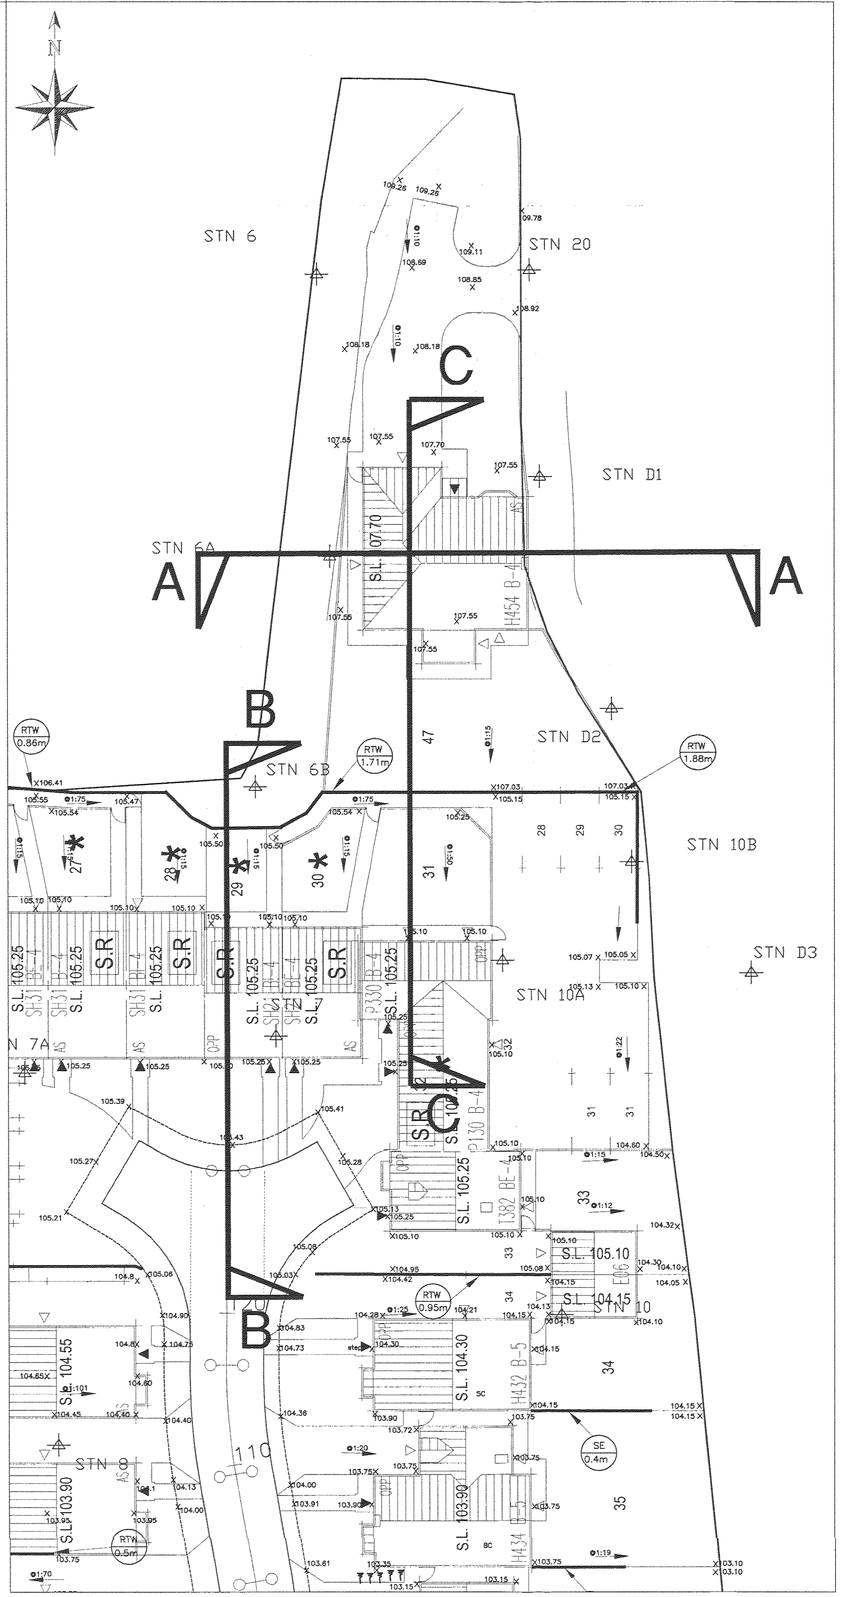

SECTION LOCATION PLAN
Scale 1:200

Key

PFL - Proposed Finished Floor Level

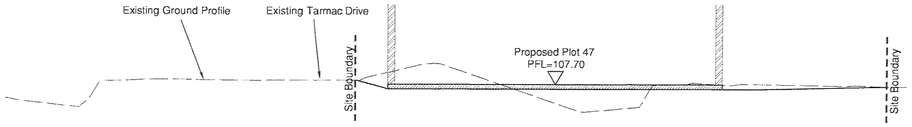

DATUM=106.000

| | | |