



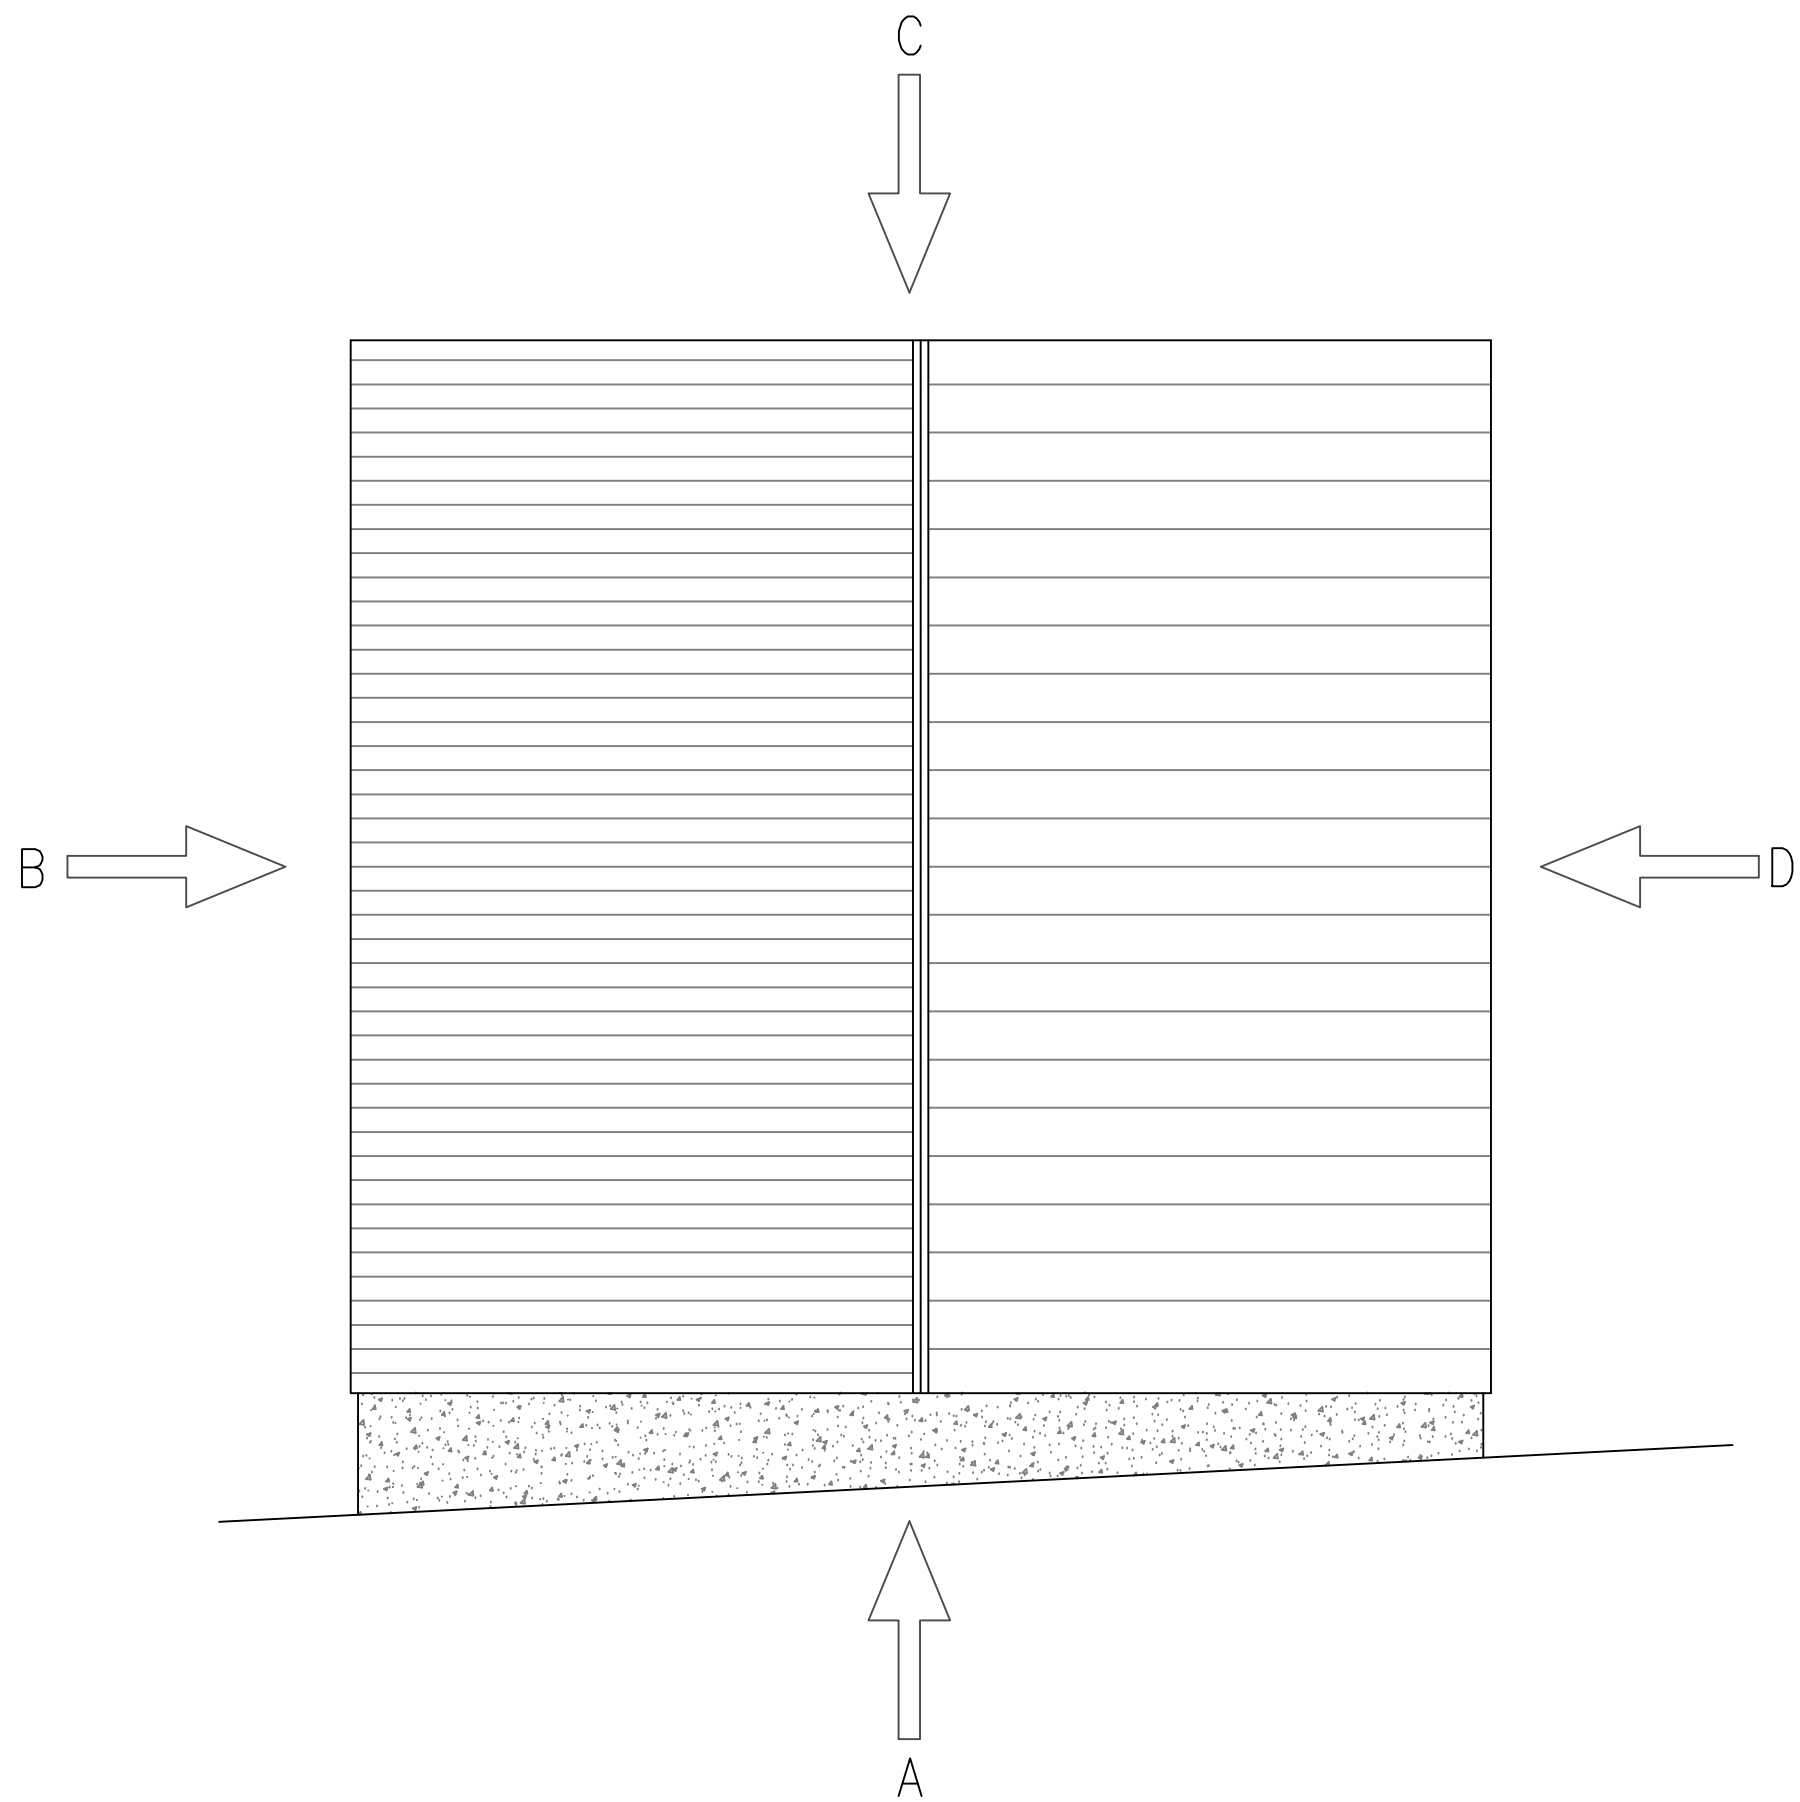

PROPOSED ROOF LAYOUT (SCALE 1:50)

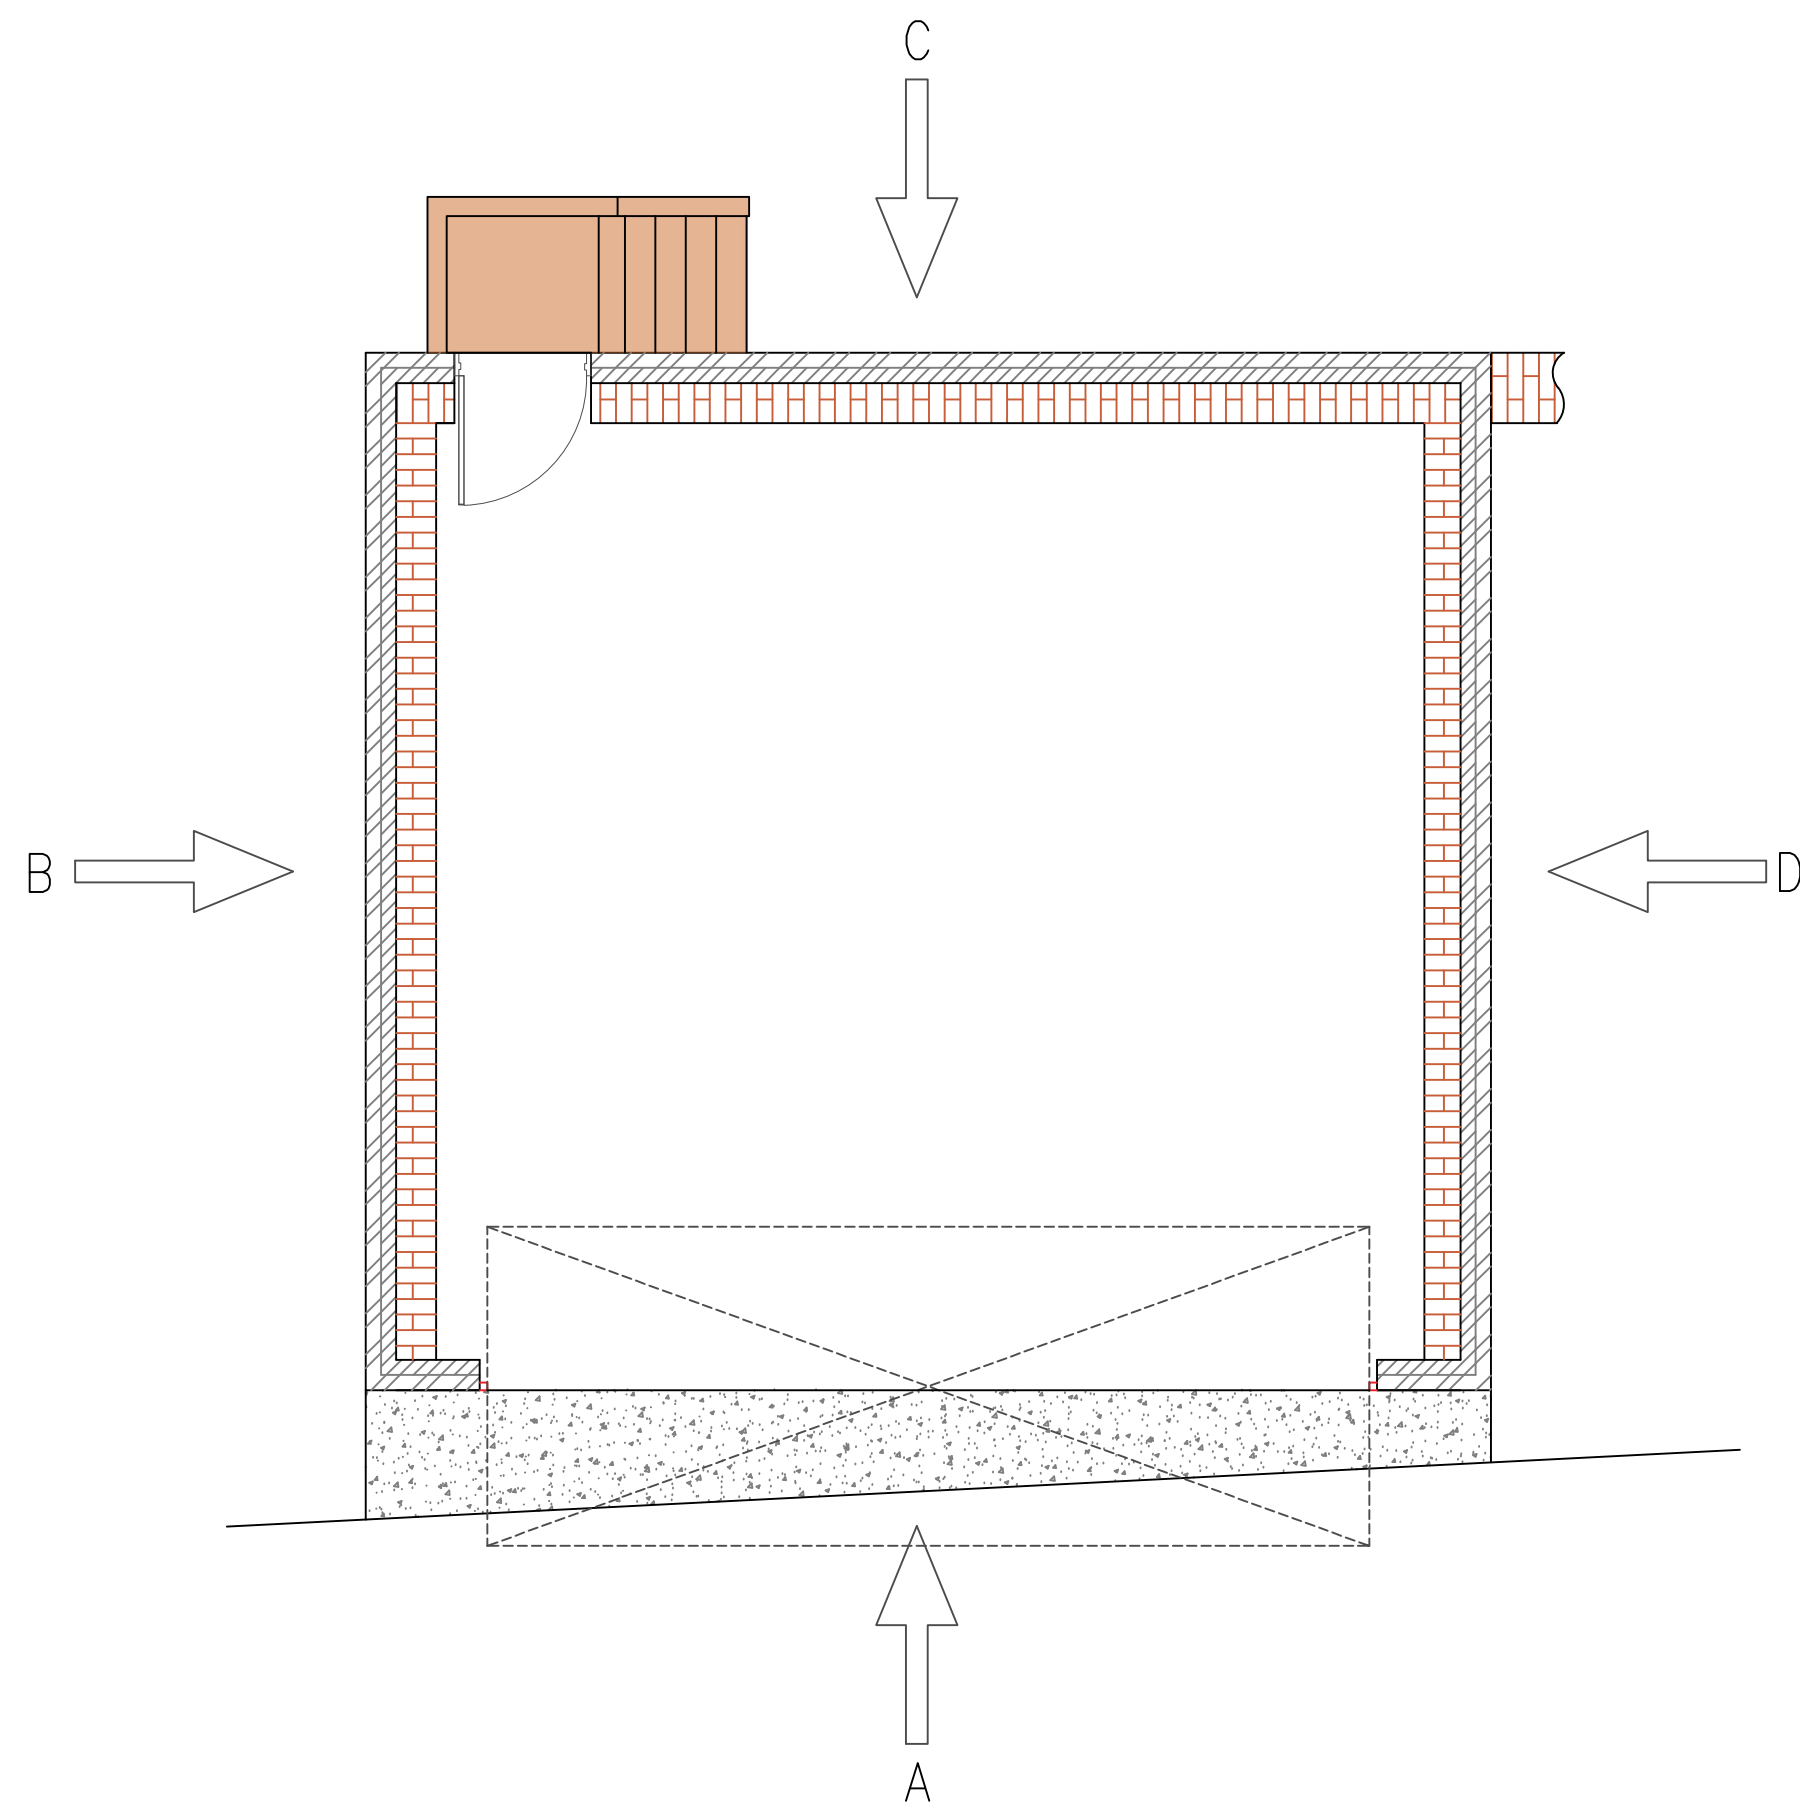


PROPOSED GROUND FLOOR LAYOUT (SCALE 1:50)




Example Brickwork




Example Roof Covering

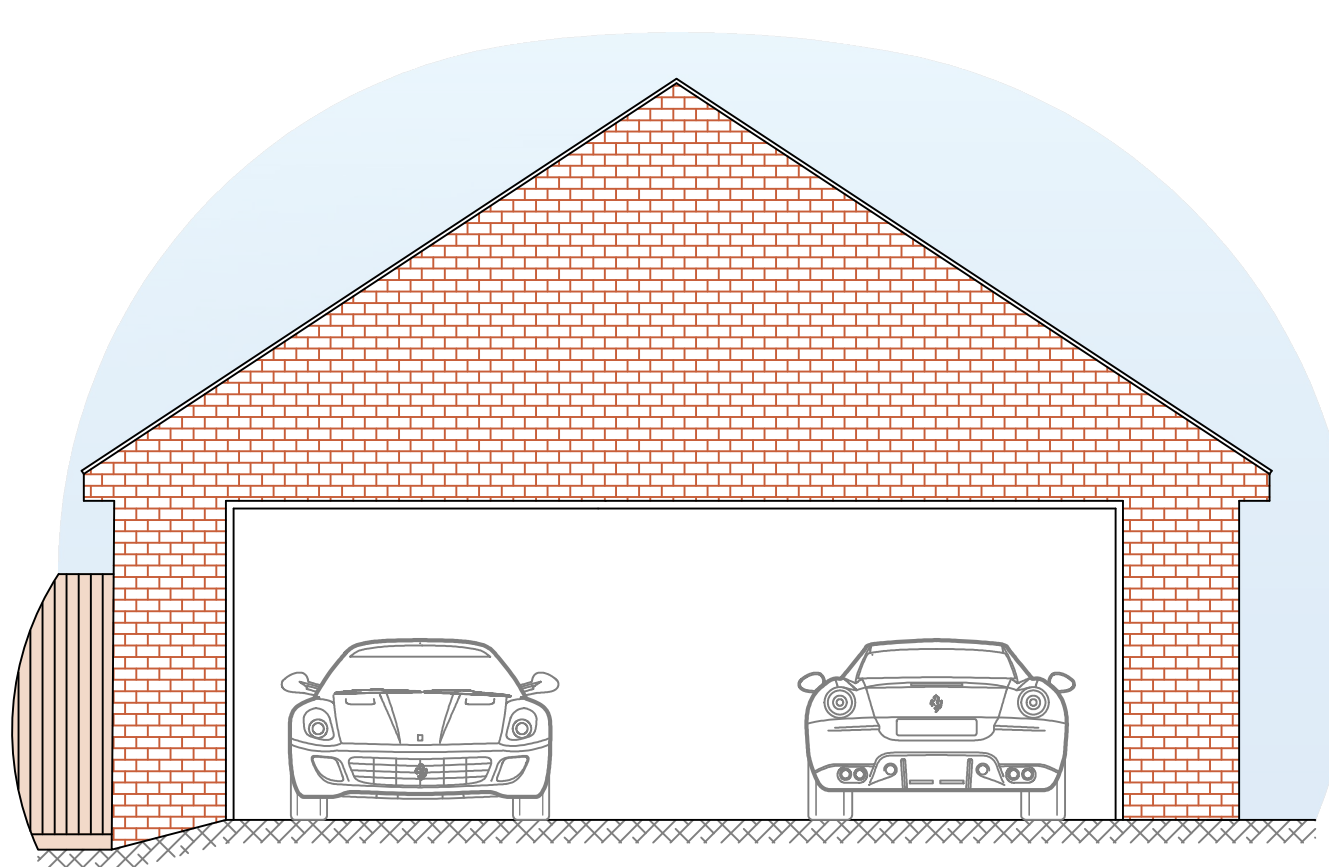


PROPOSED ELEVATION A
(SCALE 1:50)

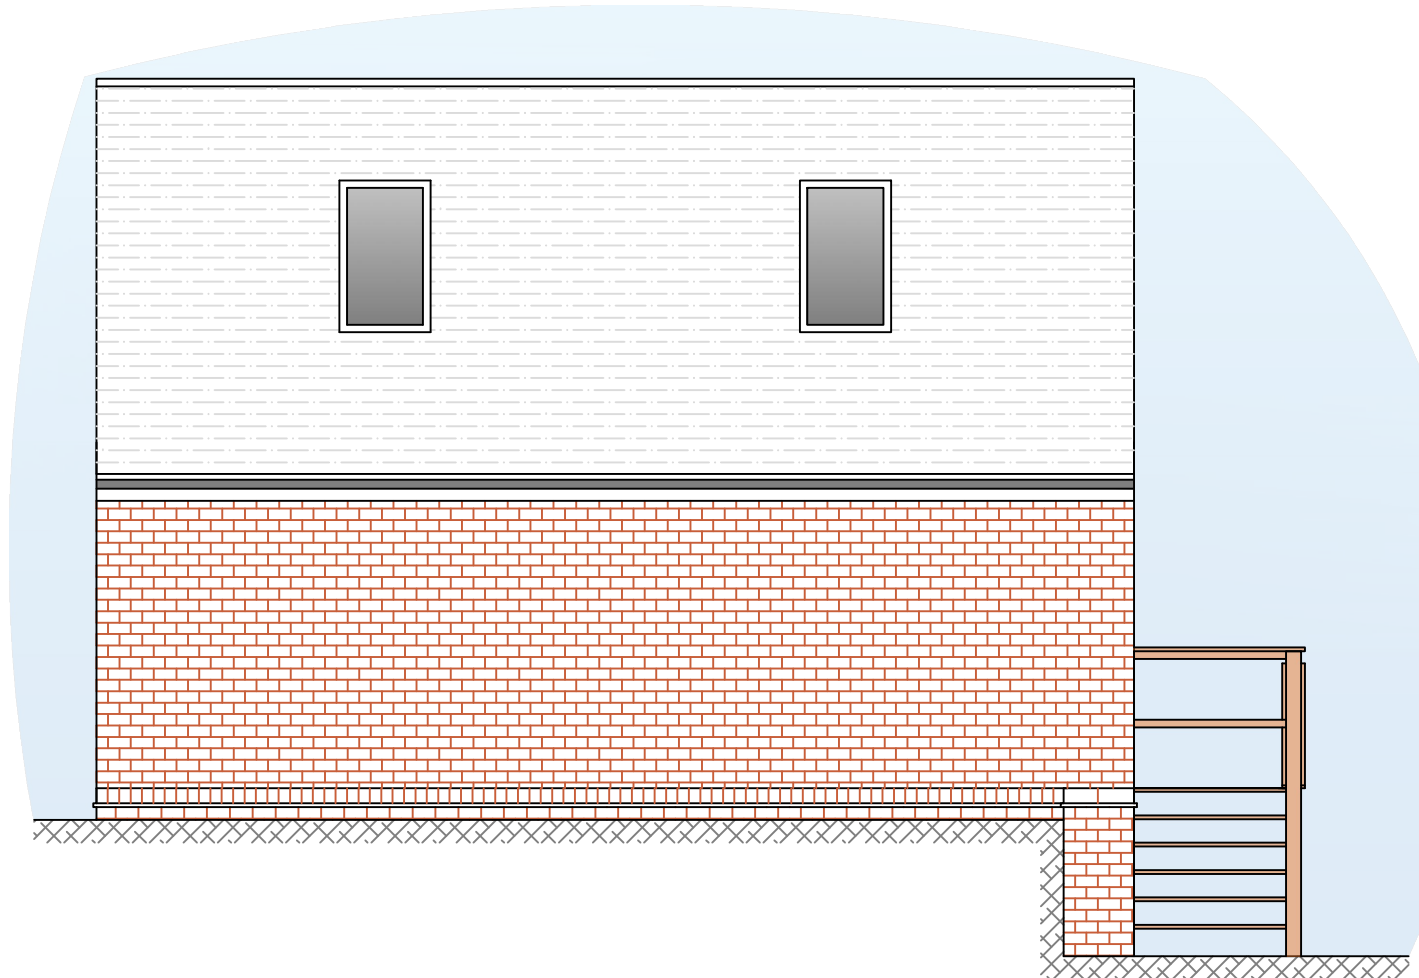

PROPOSED ELEVATION D
(SCALE 1:50)

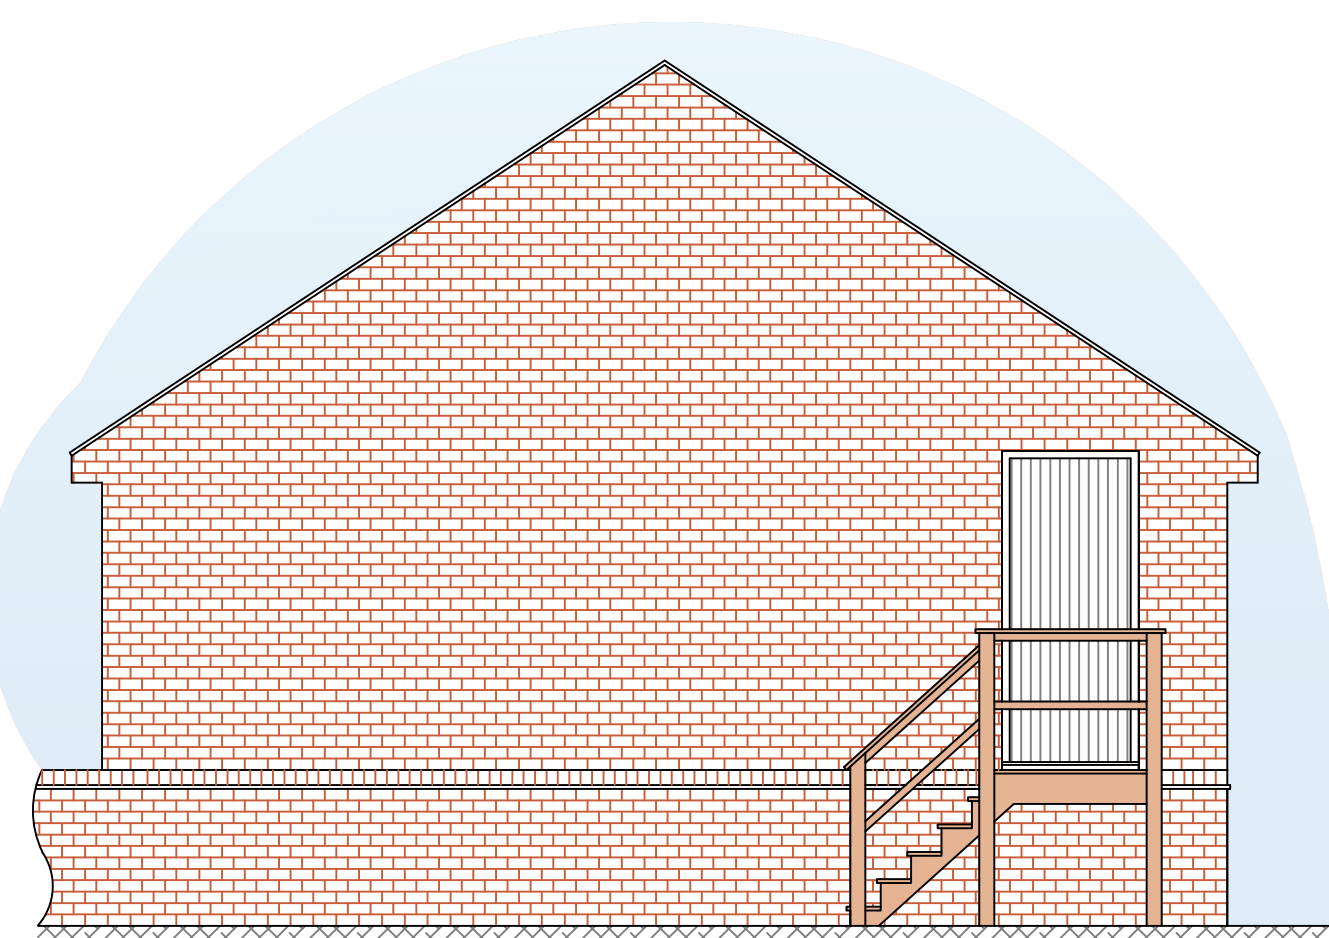

PROPOSED ELEVATION C
(SCALE 1:50)

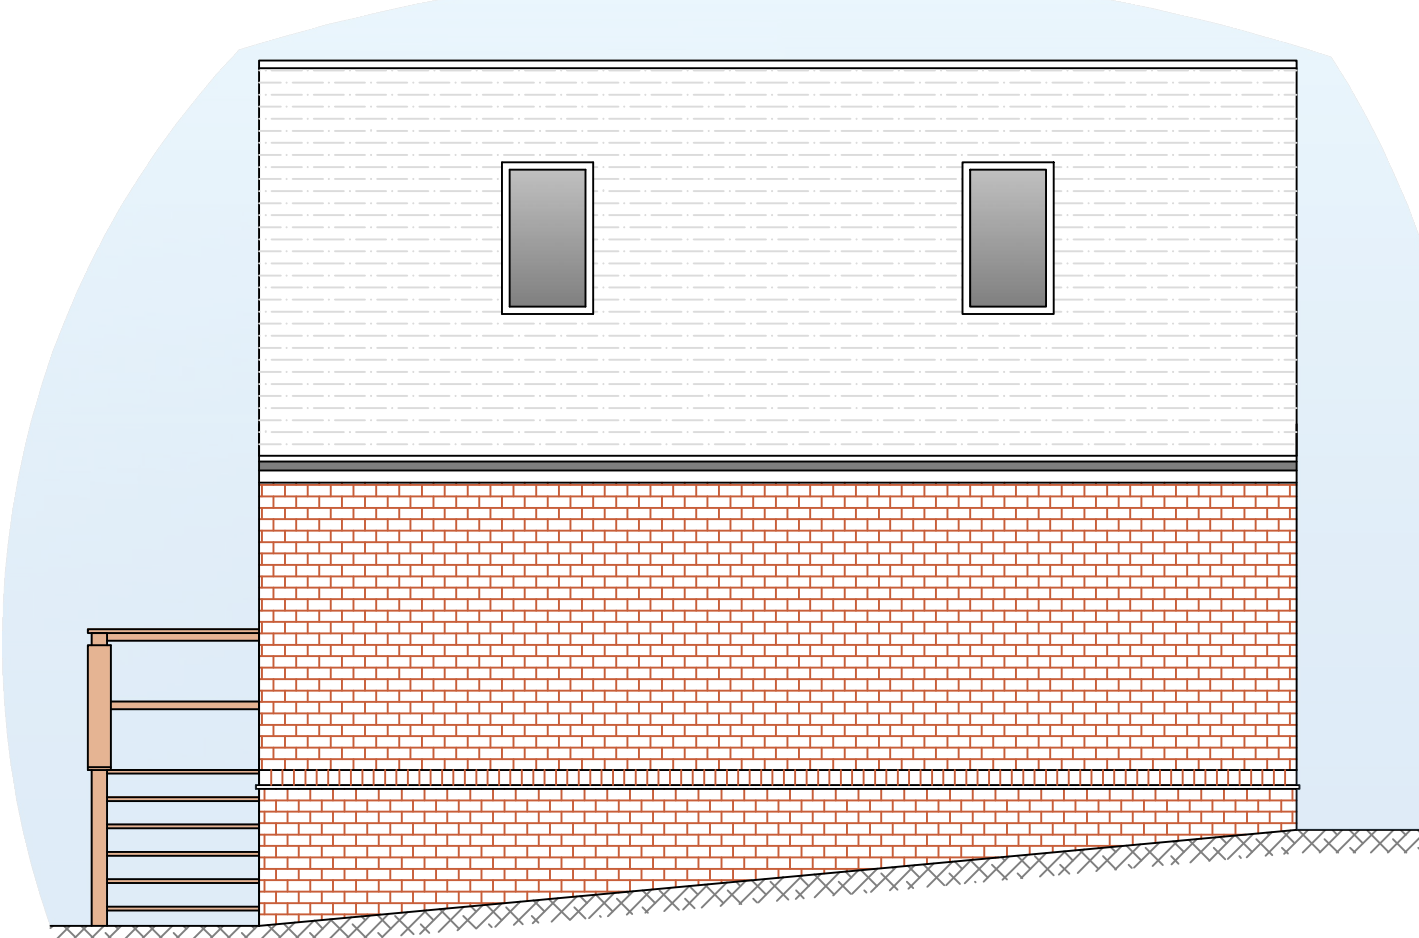

PROPOSED ELEVATION B
(SCALE 1:50)

This drawing is copyright of A&I Designs Ltd and must not be copied or reproduced in part or whole, without express permission of A&I Designs Ltd.

Do not scale from drawings unless by agreement with A&I Designs. Check all dimensions on site prior to commencing the works.

B	Drawing updated to clients comments	RGG			14 Oct 24
A	Drawing updated to clients comments	RGG			7 Oct 24
REV:	AMENDMENTS:	DRN:	CHK:	APP:	DATE:
STATUS:					
FOR PLANNING					
DRAWN BY:		CHECKED BY:		APPROVED BY:	
RGG				SCALE:	
DATE:		DATE:		DATE:	
3 Oct 24				As Noted @ A1	



3 Thompson Close, Mickleover, Derby, DE3 0AU
07999 748 532
a.i.designs@outlook.com
www.AandIDesignsltd.co.uk

CLIENT:

Mr Butler

PROJECT:

2 The Manor,
Wood Lane,
Norton-Juxta-Twycross, CV19 3QB

DRAWING TITLE:

Proposed
Layout & Elevations
Facing Brickwork

DRAWING NUMBER:

2350-003 B