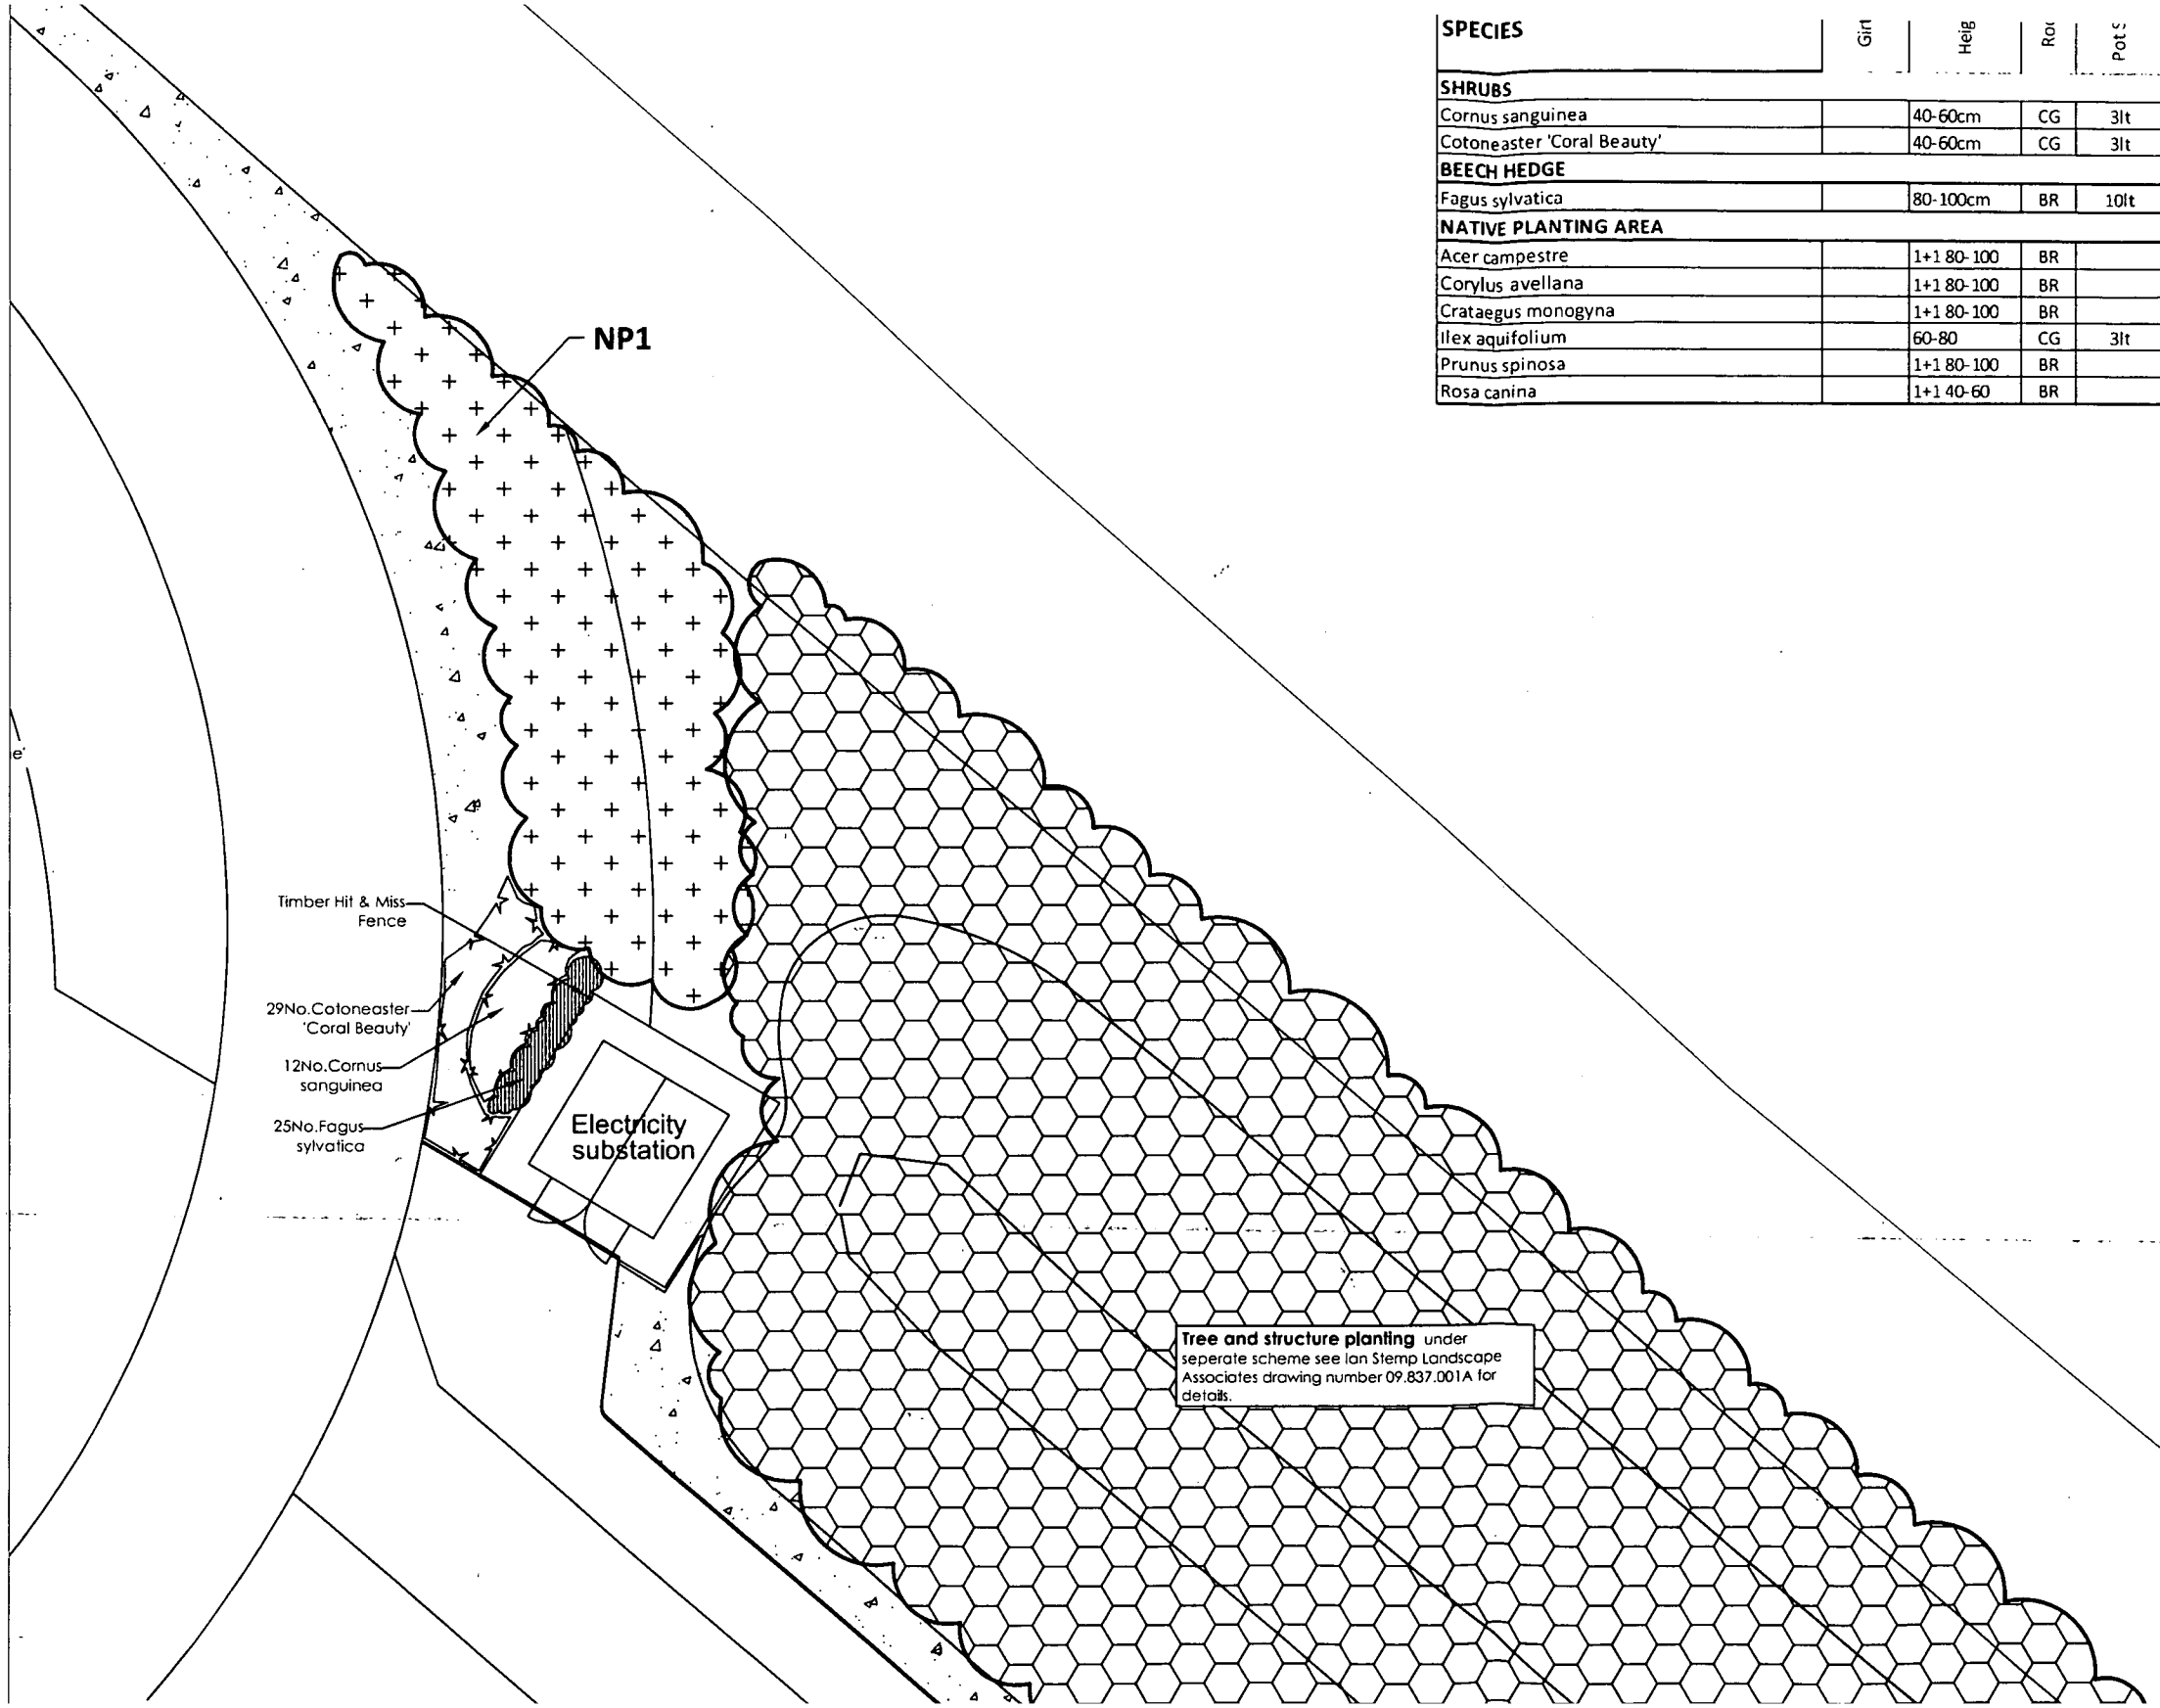


SPECIES	Girt	Heig	Roo	Pot S	Hat	Brea	No
SHRUBS							
Cornus sanguinea		40-60cm	CG	3lt			12
Cotoneaster 'Coral Beauty'		40-60cm	CG	3lt			29
BEECH HEDGE							
Fagus sylvatica		80-100cm	BR	10lt			25
NATIVE PLANTING AREA							
Acer campestre		1+1 80-100	BR				55
Corylus avellana		1+1 80-100	BR				55
Crataegus monogyna		1+1 80-100	BR				275
Ilex aquifolium		60-80	CG	3lt			55
Prunus spinosa		1+1 80-100	BR				82
Rosa canina		1+1 40-60	BR				28

Associates drawing number 09.837.001A for details.

Proposed Areas of Shrub Planting
Shrub areas to have minimum 450mm depth of good quality imported cultivated topsoil. free from bricks, large stones and other rubbish. MycorForce Transplanter shall be spread around the roots of each plant during planting at a rate specified by the supplier. Tel:English Woodlands Burrow Nursery 01435 862992.
All shrub areas shall have 75mm depth Melcourt Ornamental Bark Mulch, (or similar approved).

Proposed Beech Hedge
Specification as for shrub planting above. Planted at 5 plants per linear metre.

Proposed Native Structure Planting
To be planted within the specified areas shown. Areas for native shrub and hedgerow planting shall be treated with a translocated herbicide such as Glyphosate to clear any existing weeds before planting. All planting shall be using pit techniques. Whips shall be pit planted. with backfill mixed with 70grams of Enmag slow release fertiliser.
All stock delivered to site shall be of proven British provenance. a certificate shall be provided to the Landscape Architect to prove provenenance of plants prior to delivery to site.
All plants shall be planted on 1m grid in random groups of 6-9 by species. All to have Tubex Netguard, 60cm high and 150mm diameter, dark green colour. To be fixed to firmly anchored softwood timber stakes using 2no. plastic cable ties.
Dip all roots into MycorForce Whip Dip prior to planting. Contact supplier for application details, Tel:English Woodlands Burrow Nursery 01435 862992.

Plant Numbers for Native Planting Areas

Mix	Native Hedge	NP1	Size	Totals
10%	Acer campestre	55	1+1 80-100 br transplant	55
10%	Corylus avellana	55	1+1 80-100 br transplant	55
50%	Crataegus monogyna	275	1+1 80-100 br transplant	275
10%	Ilex aquifolium	55	60-80 3L container	55
15%	Prunus spinosa	82	1+1 80-100 br transplant	82
5%	Rosa canina	28	1+1 40-60 br transplant	28

Wild grass and flower seed mix
EH1 Hedgerow mixture by Emorsgate Seeds - To be sown at 4g/m².

Prepare existing ground by removal of existing weeds by cultivation or herbicide treatment. Minimise cultivation close to hedge roots, keeping disturbance to a minimum required to expose fresh soil.
Seeding is best carried out in Spring or Autumn when there is sufficient warmth and moisture.
Spread seed by hand or machine in an even distribution. Do not incorporate seed or cover but firm by rolling or treading only to ensure firm contact. Water in during dry weather.

Management.
Cut areas only once per year once established, leaving a minimum 1m 'uncut zone' to base of hedge. Remove all arisings from site.
Emorsgate Seeds, Limes Farm, Tilney All Saints, King's Lynn, Norfolk, PE34 4RT, Tel-(01553) 829028

Revisions	Dwn.	Date

Project
Proposed Residential Development
Groby Road, Ratby

For Cawrey Homes

Drawing
Sub-station Landscape Proposals

Status
For Planning, Tender & Construction

Date	Drawn
25.08.2011	cjn
Dwg. No.	Scale