Ordnance Survey OS Sitemap

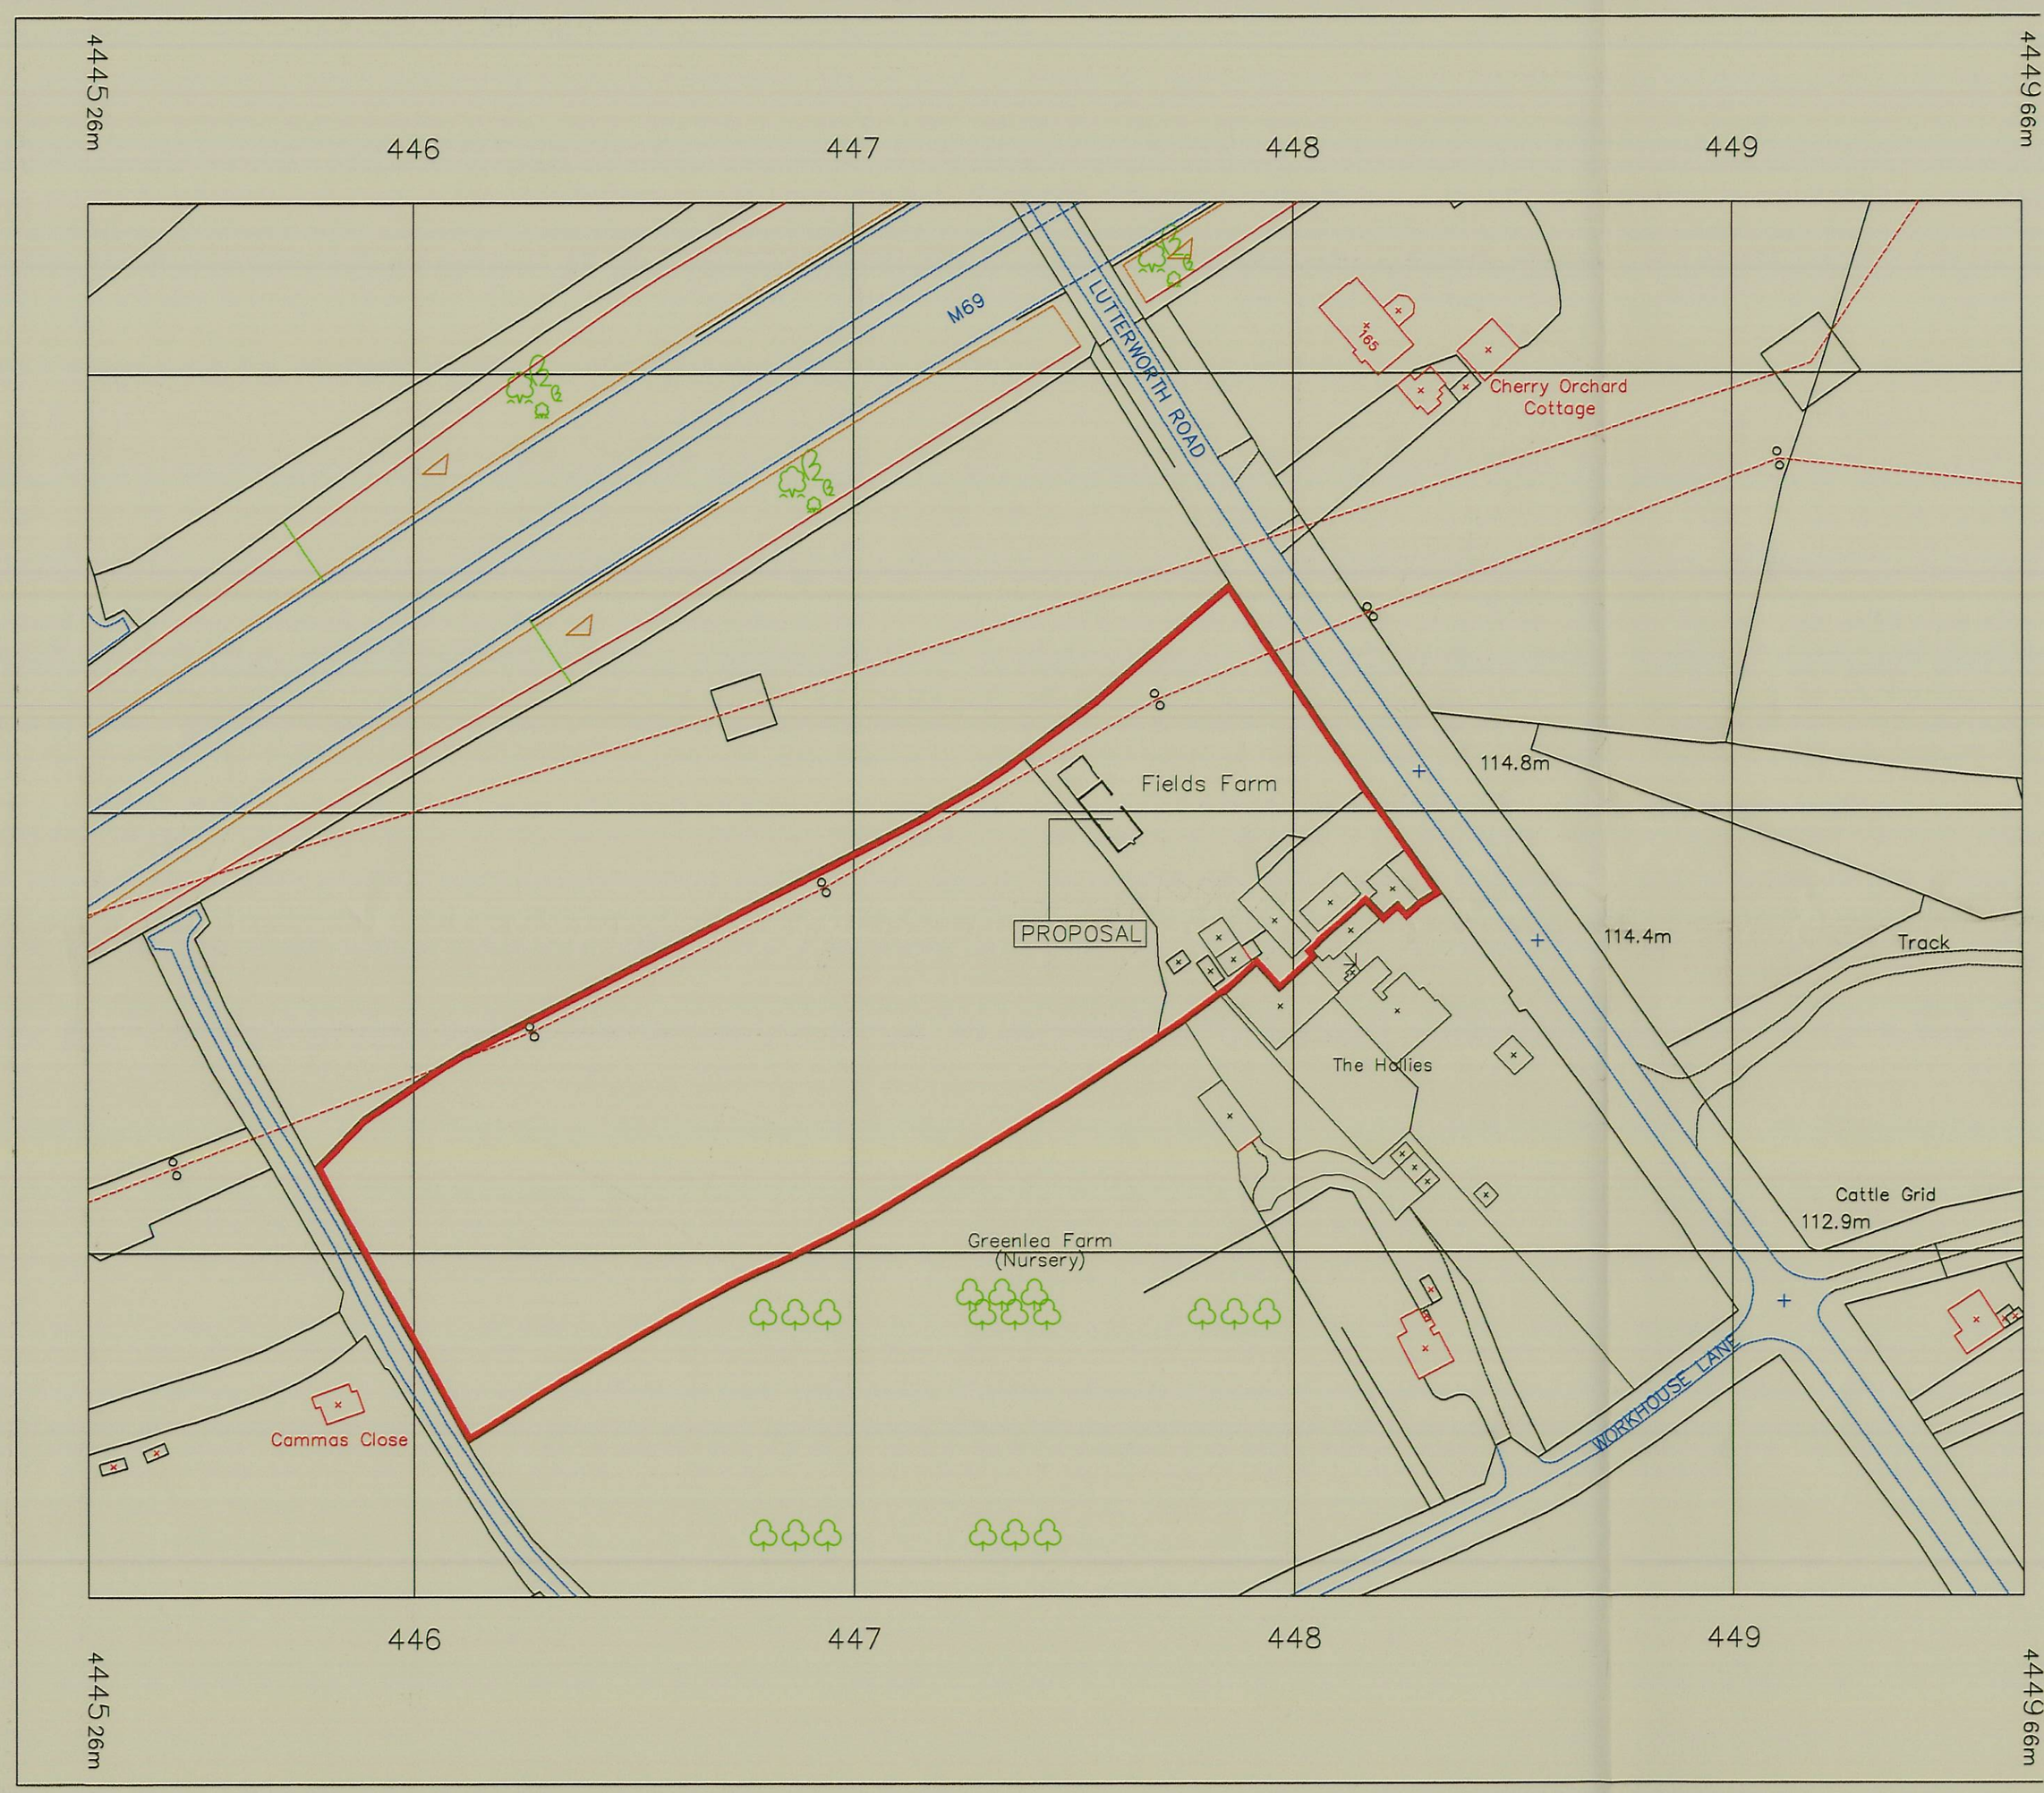

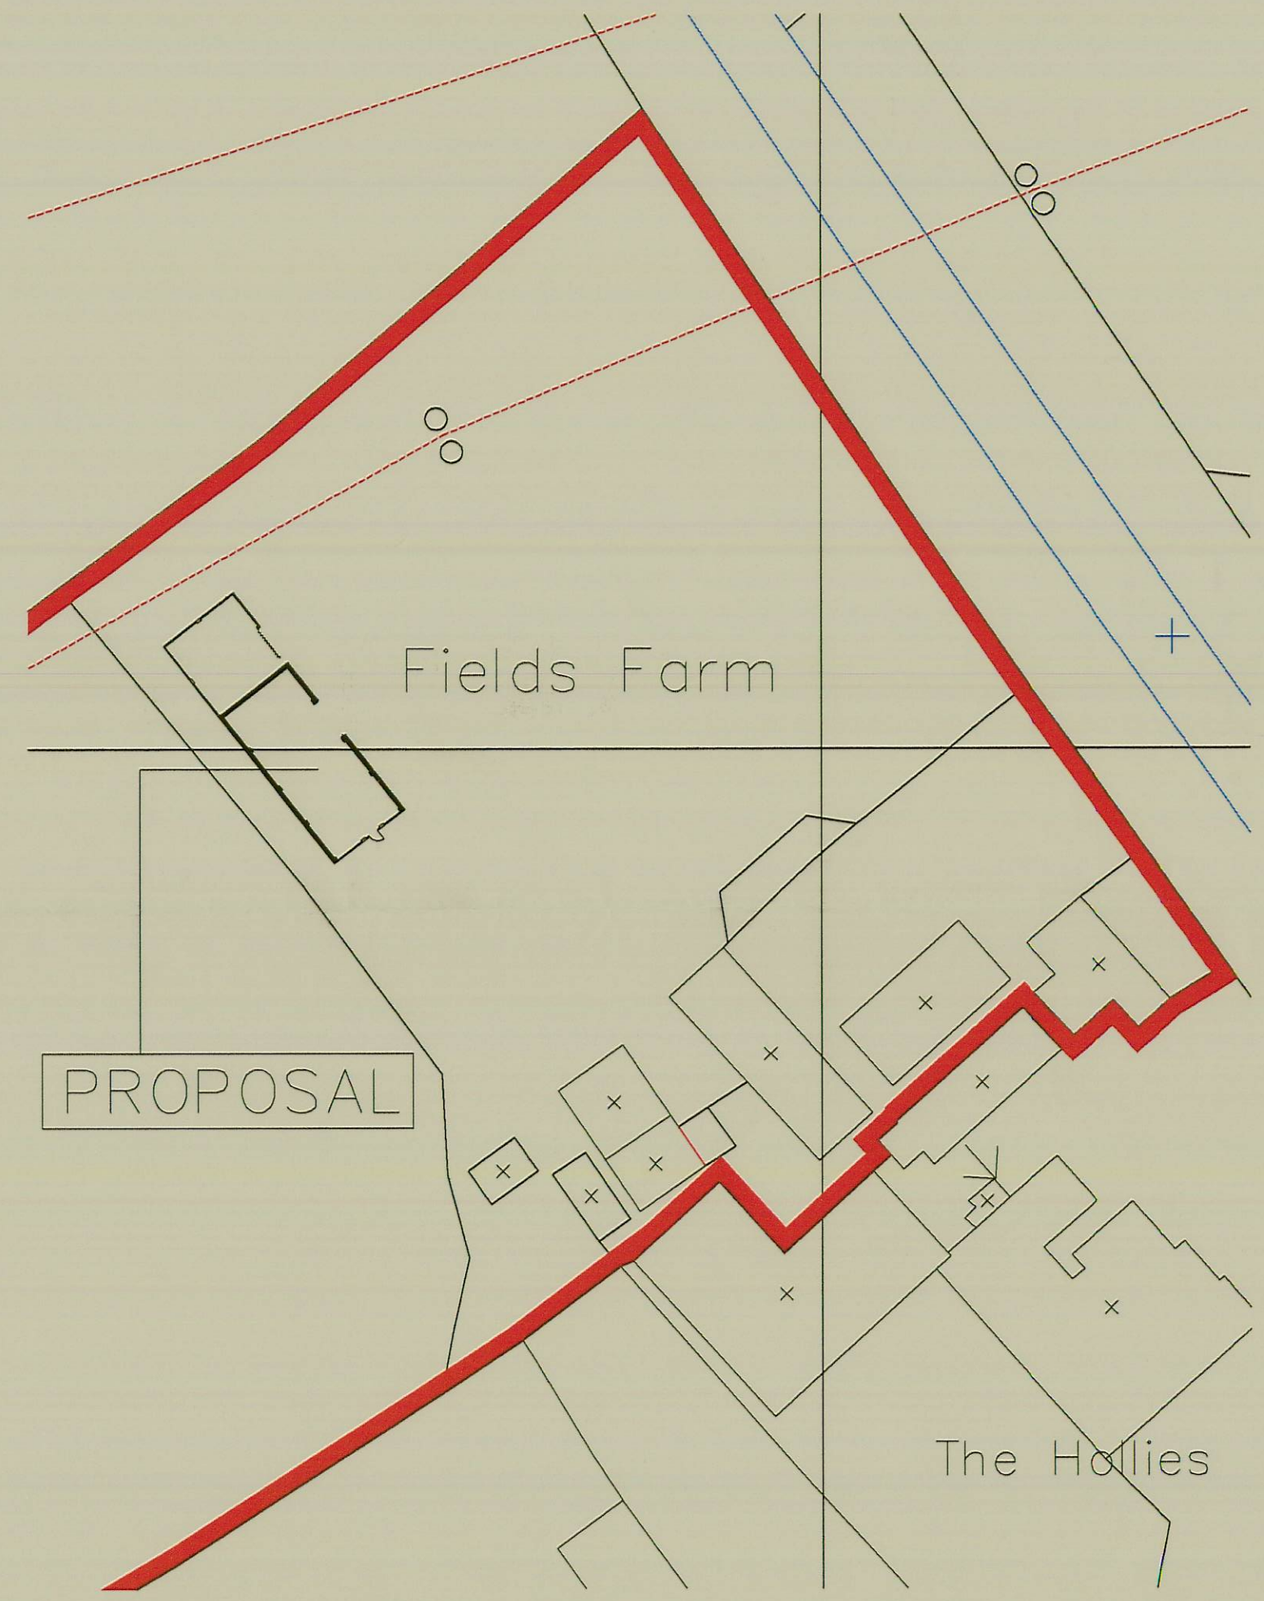

DEVELOPMENT SERVICES
16 SEP 2010
RECEIVED

© Crown Copyright 2010
Reproduction in whole or in part is prohibited
without the prior permission of Ordnance Survey.

20 0 20 40 60 80 100
Metres

DEVELOPMENT SERVICES
16 SEP 2010
RECEIVED

PP-01205809

Proposed Farm Building at
Fields Farm
Lutterworth Road
Burbage
For Mr. D.Fox.

Drawing Number	Scales
10/023/02/2	1:1250 & 1:500
	August 2010