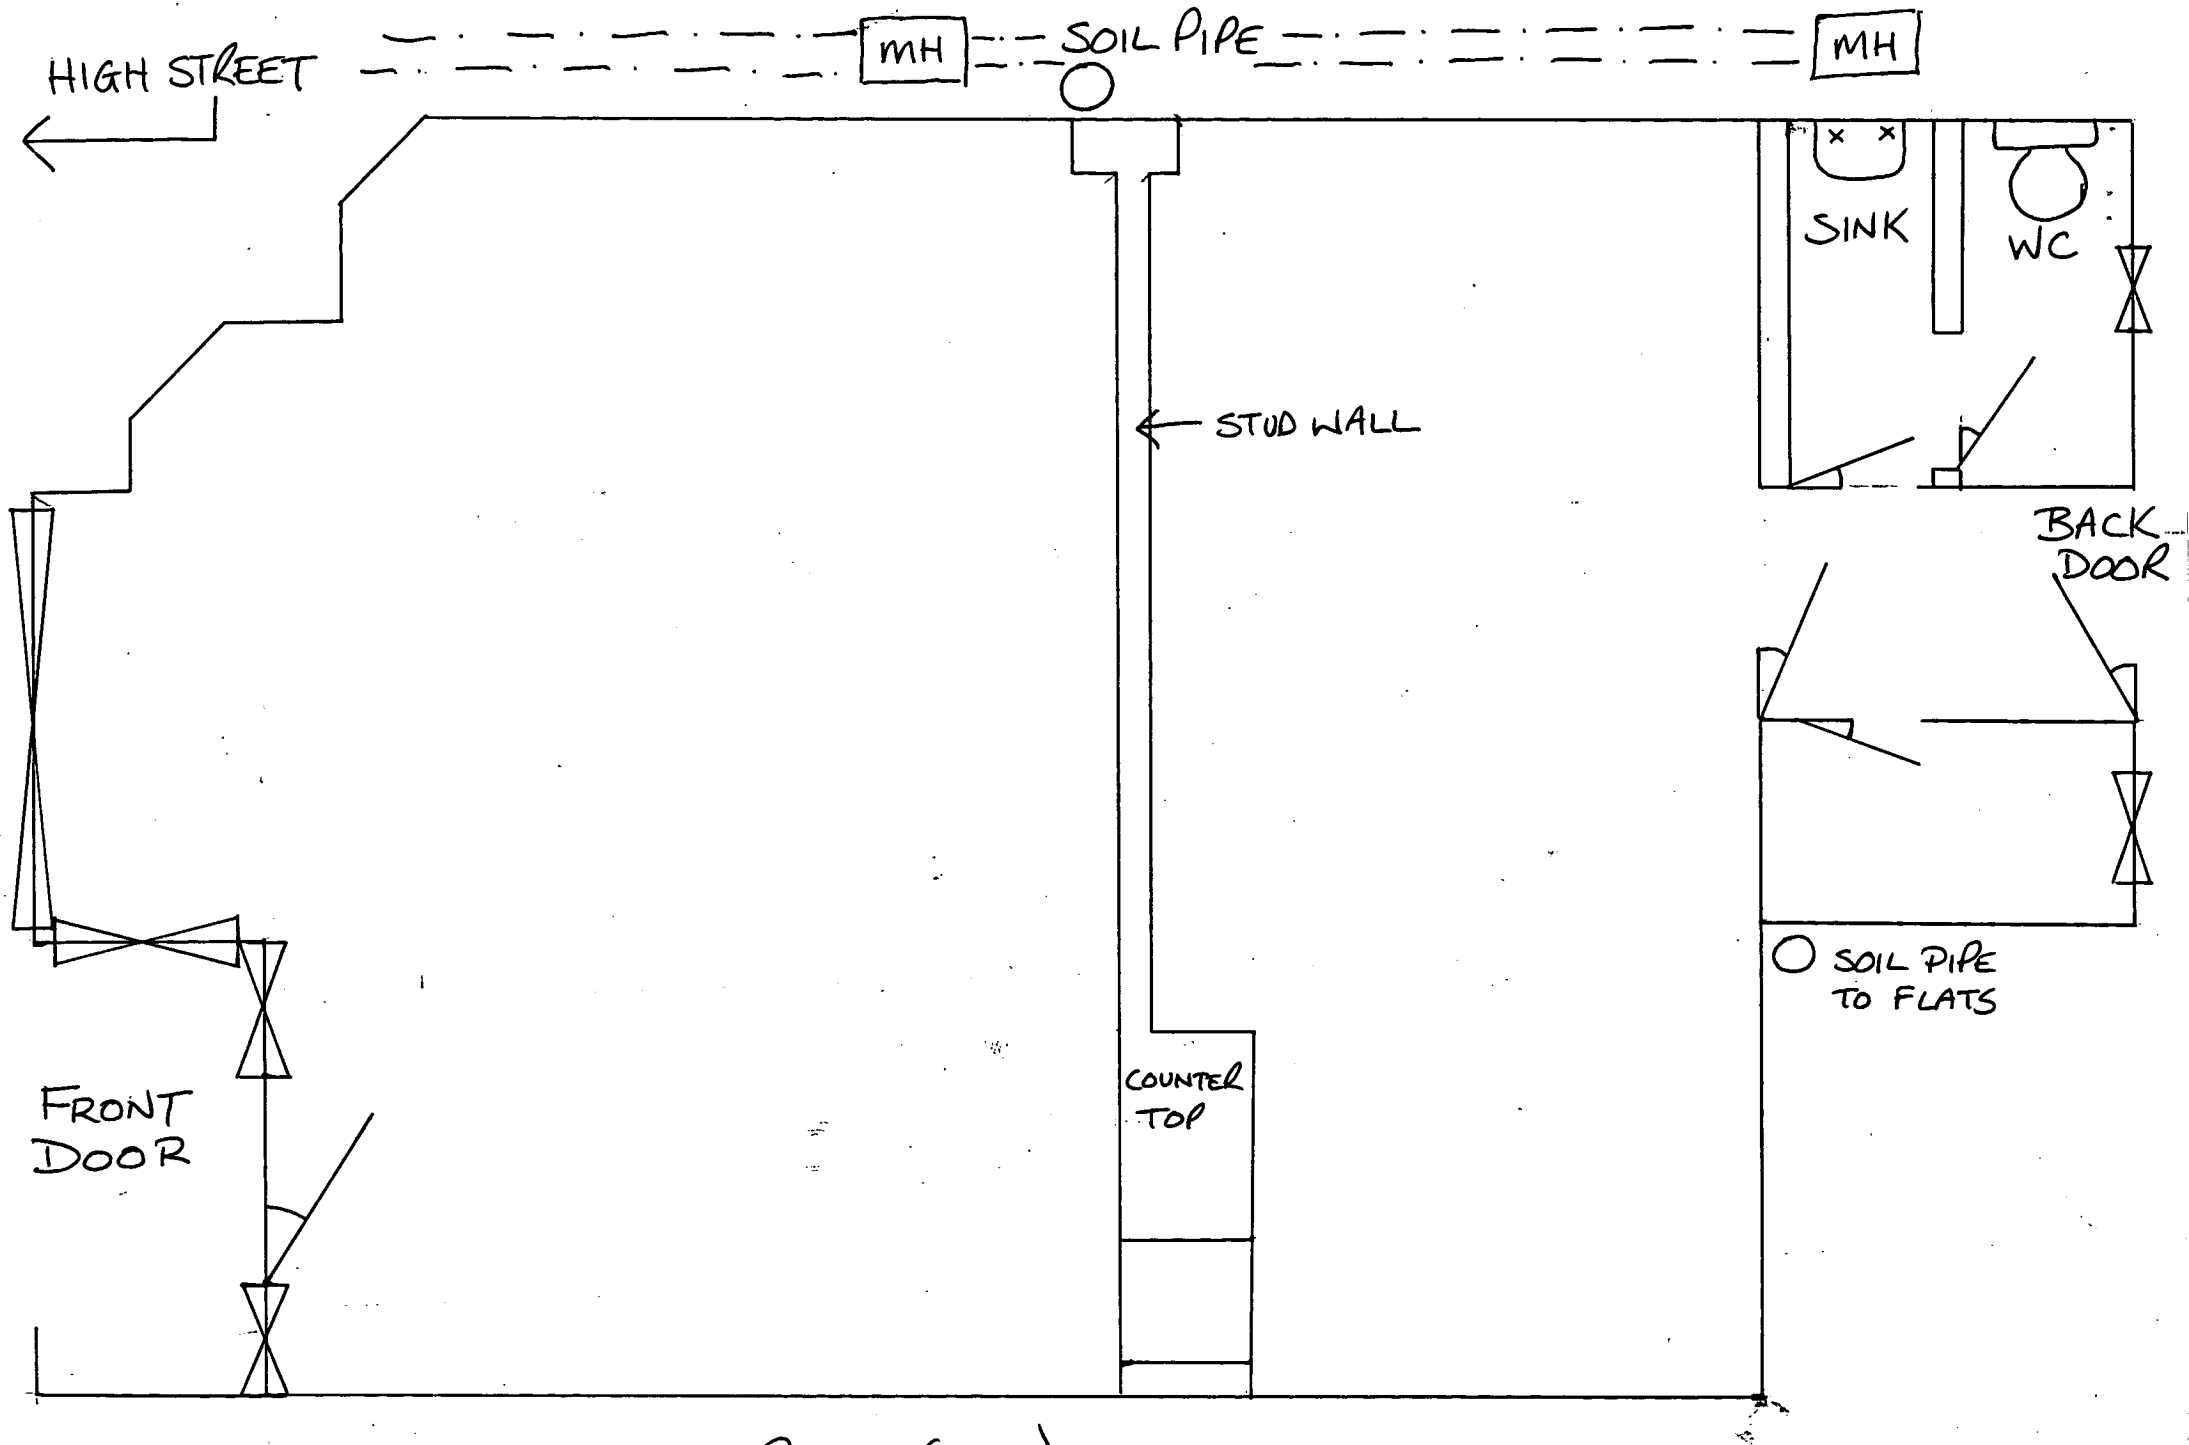

EXISTING FLOOR PLAN (EFP)
202 HIGH ST. EARL SHILTON

SCALE @ 3cm : 1 METRE