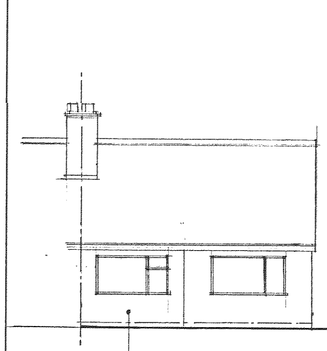

no 17

RENDERED PANEL



front elevation no 19

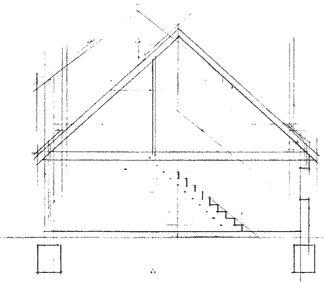

section

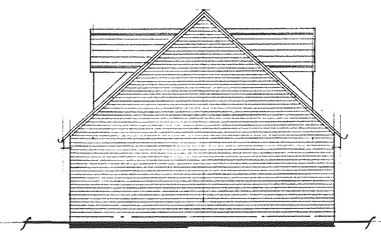

side elevation to no 17

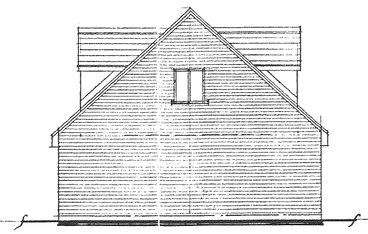

side elevation to no 19

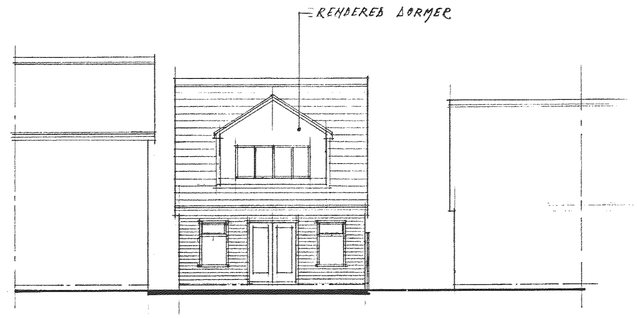

no 19 rear elevation no 17

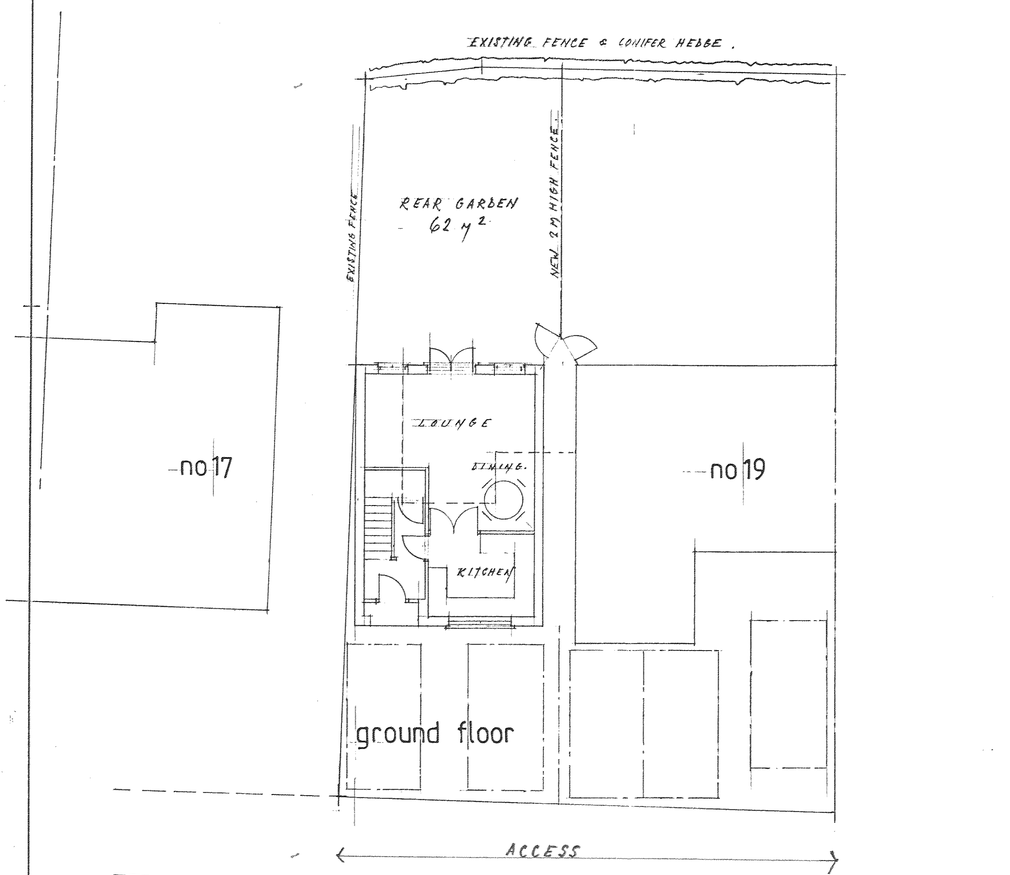

ground floor

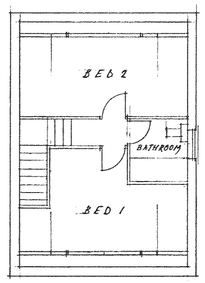

first floor

LOUNGE / DINING	5·450	× 5·100
KITCHEN	3·900	× 2·700
BEDROOM 1	5·450	× 3·300
BEDROOM 2	5·450	× 2·600
BATHROOM	2·000	× 1·850.

NOTES:
All dimensions must be checked on site and not scaled from this drawing.

8·6 side.
7·0 rear.
15·6

A		
	Date	Revisions

© copyright

DEVELOPMENT SERVICES
28 FEB 2008
RECEIVED

Client
MR B.J. FORRYAN.

Job Title
19, QUEENSWAY.
BARWELL.
LEICS.

Drawing Title
PROPOSED DETACHED DWELLING :
ON LAND ADJACENT TO :
19, QUEENSWAY
BARWELL LEICS.

07921 ~ 833433.

Scale 1: 100

Date DEC: 2007 | Drawn by J. WILKINSON.

Drg. No. 4105 | Rev.

JOHN E. WRIGHT 526657

2 pond

594 x 841mm A1