THIS DRAWING IS COPYRIGHT
DIMENSIONS ARE NOT TO BE SCALED FROM THIS DRAWING
ELECTRONIC DATA IS NOT TO BE AMENDED/DELETED WITHOUT AXON PERMISSION

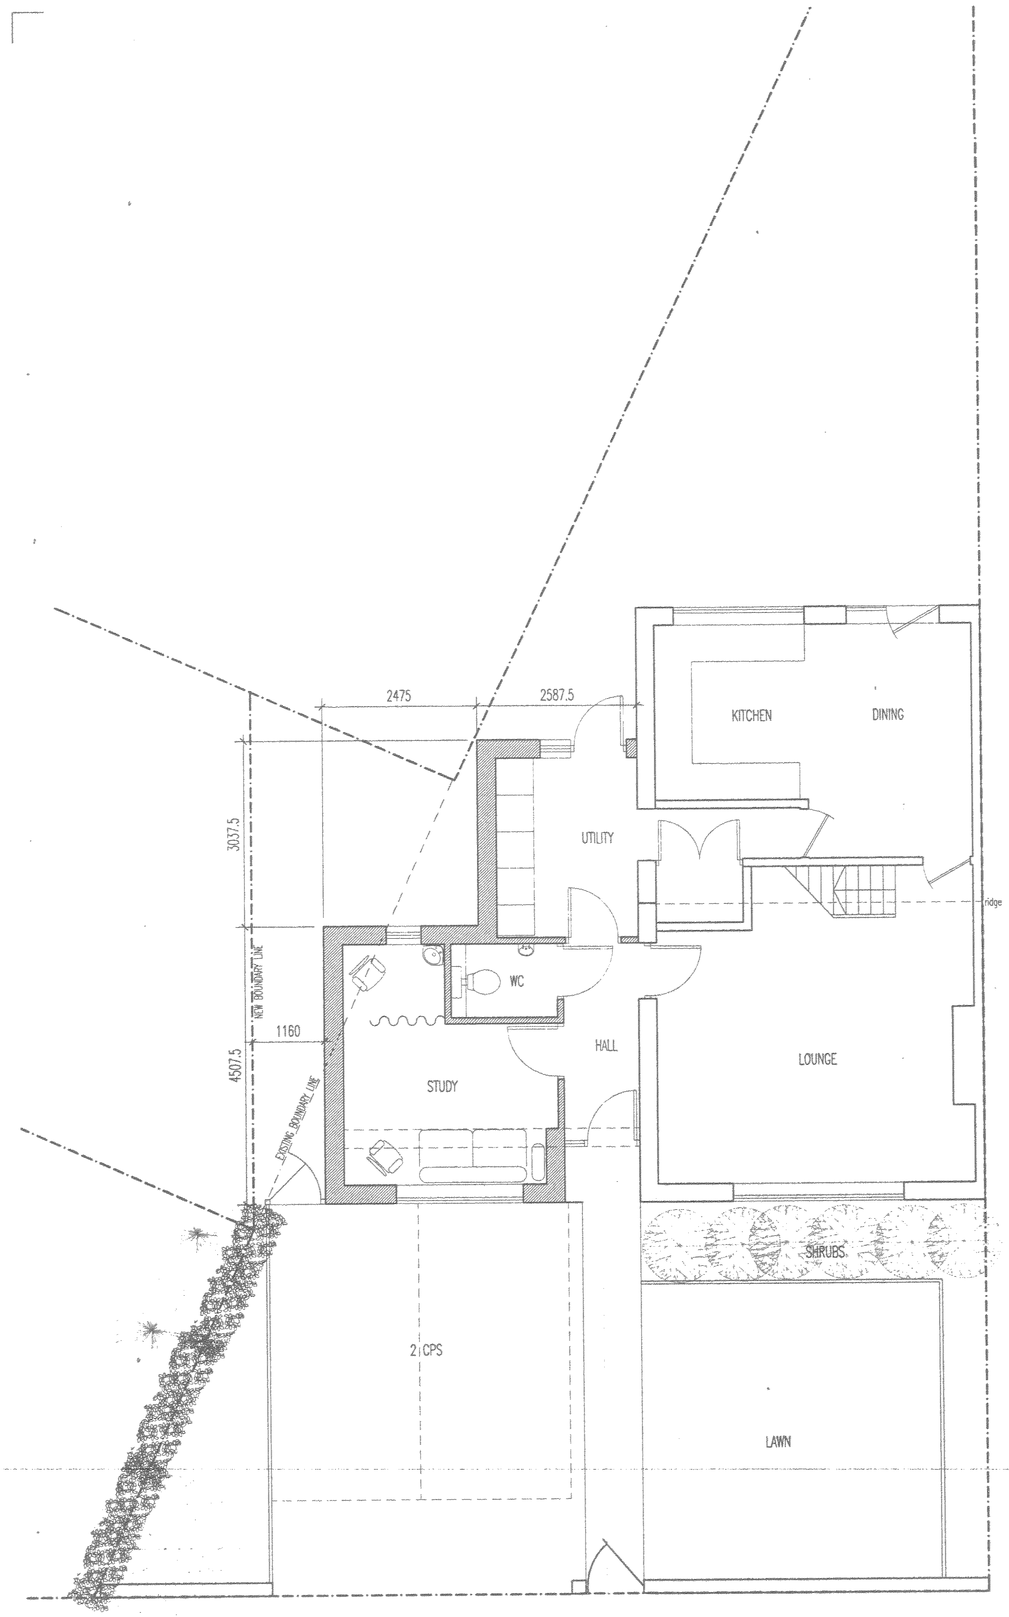

GROUND FLOOR PLAN

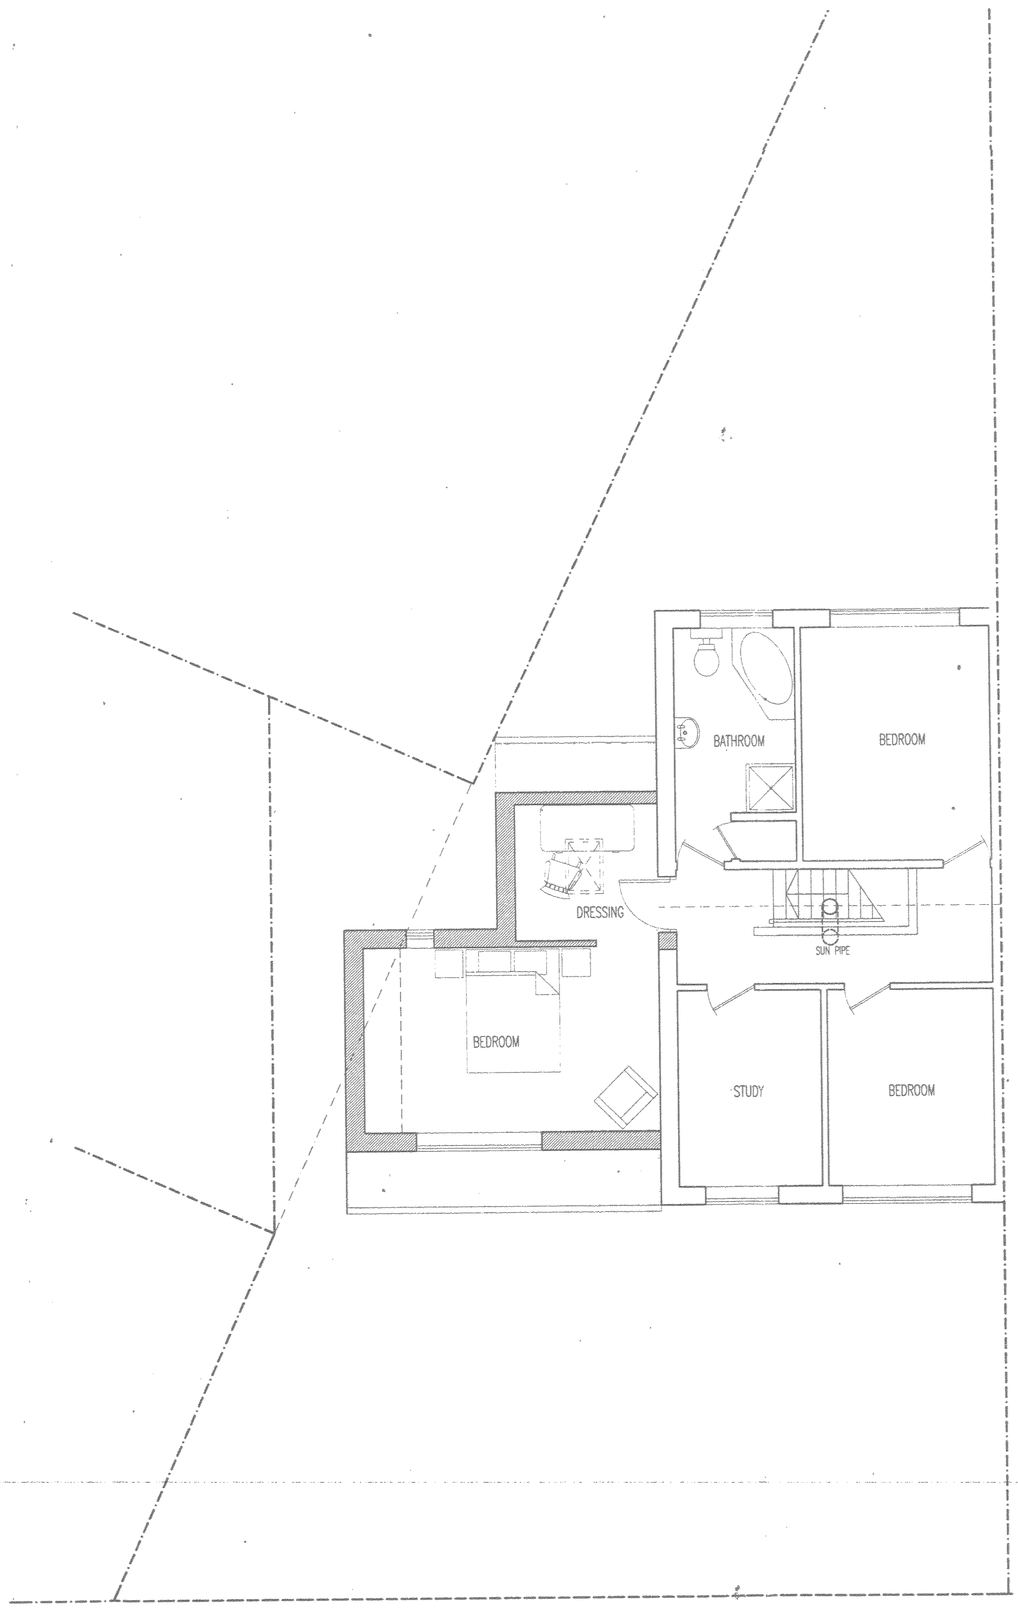

FIRST FLOOR PLAN

REV	DATE	INIT	DESCRIPTION
B	28-08-07	NJA	LEGAL BOUNDARIES AND EXISTING DATA AMENDED
A	02-07-07	NJA	PLANS UPDATED FOLLOWING CLIENT COMMENTS

BECKETT ASSOCIATES
23A MOUNT ROAD, HINCKLEY,
LEICESTERSHIRE, LE10 1AD
T/F : 01455 633556
M : 07929 309908

DEVELOPMENT SERVICES
31 AUG 2007
RECEIVED

CLIENT
Mr & Mrs Finnemore

PROJECT
Proposed Residential Extension
31 Charnwood Road
Barwell, Leicetershire, LE9 8FL

DRAWN: NJA
CHECKED: CB
STATUS: Proposed
DATE: 14-05-07
DRAWING: Floor Plans
SCALE: 1:50@A1
DRAWING No: 06/823 - 5003
REVISION: B