

FRONT ELEVATION



SIDE ELEVATION



REAR ELEVATION

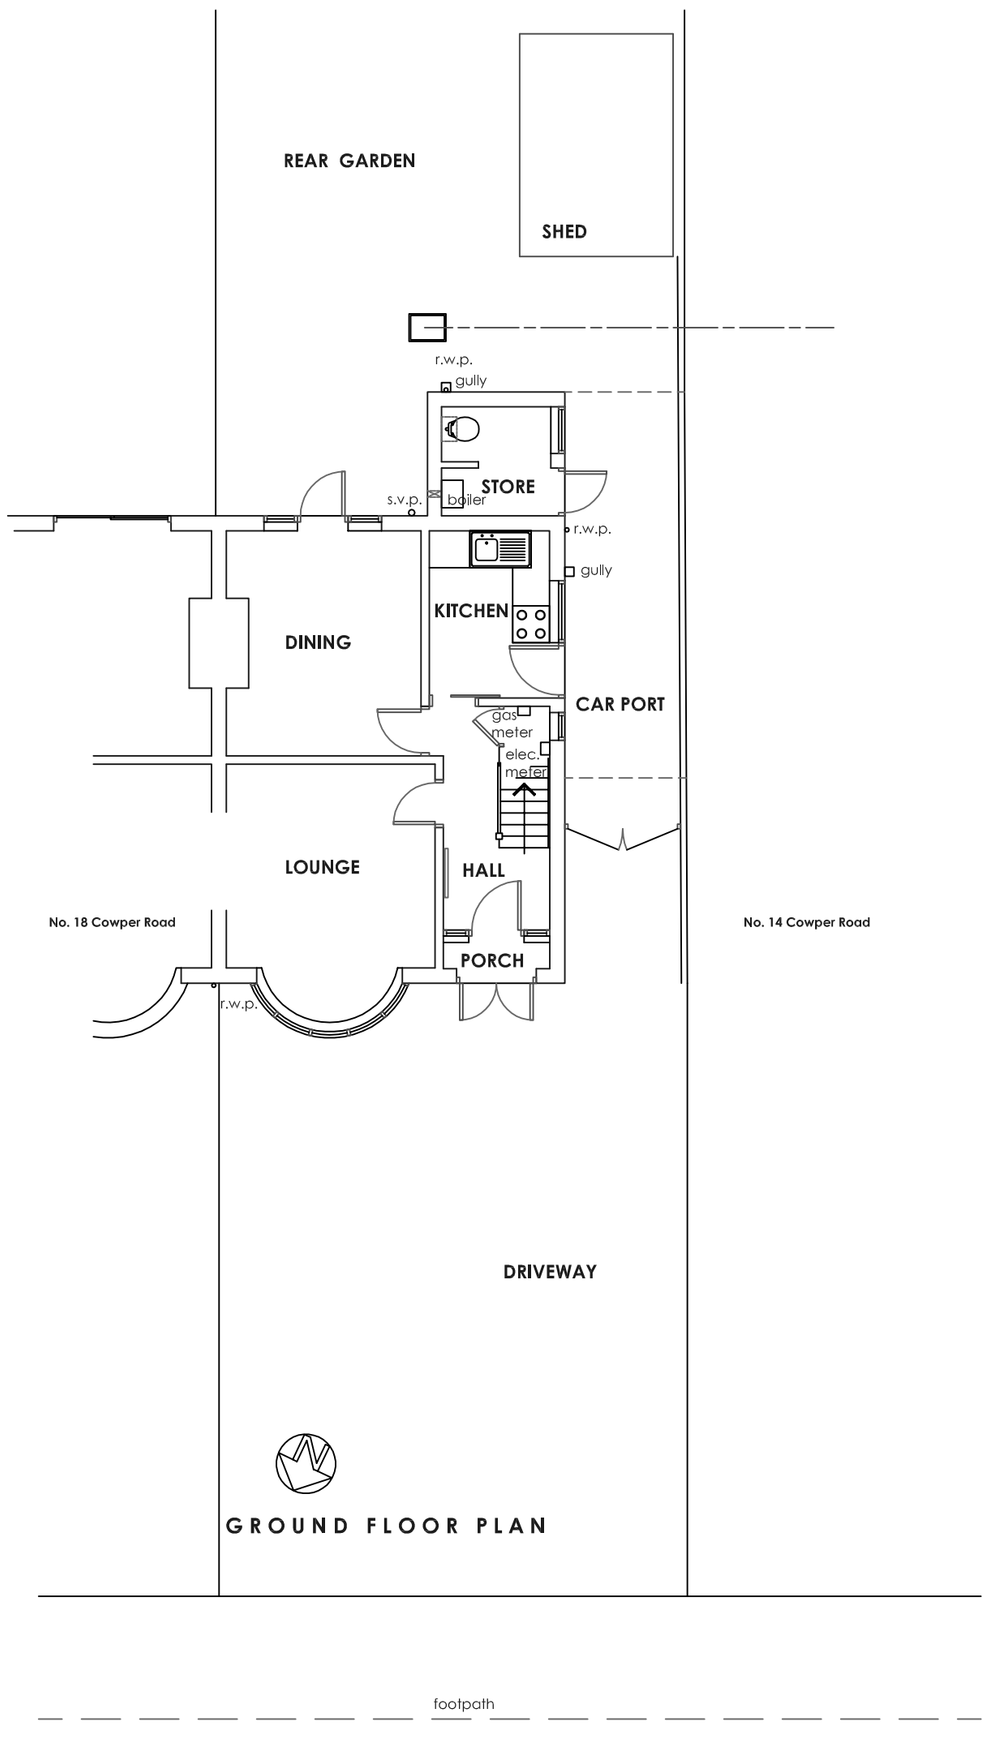

GROUND FLOOR PLAN

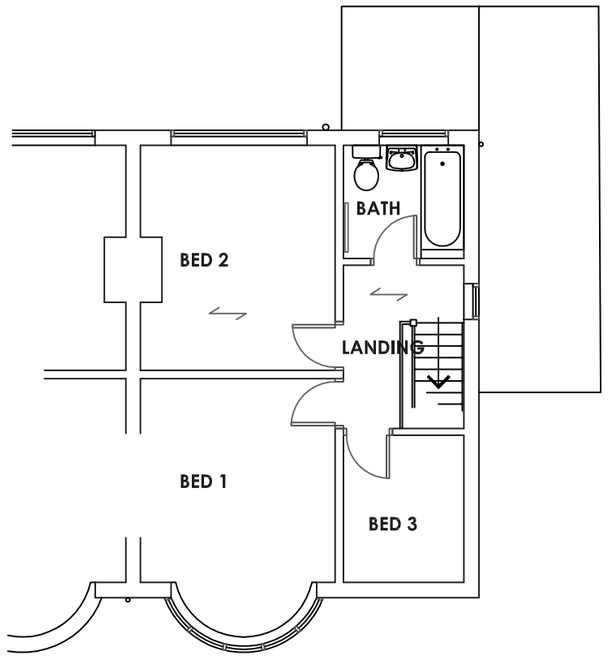

FIRST FLOOR PLAN

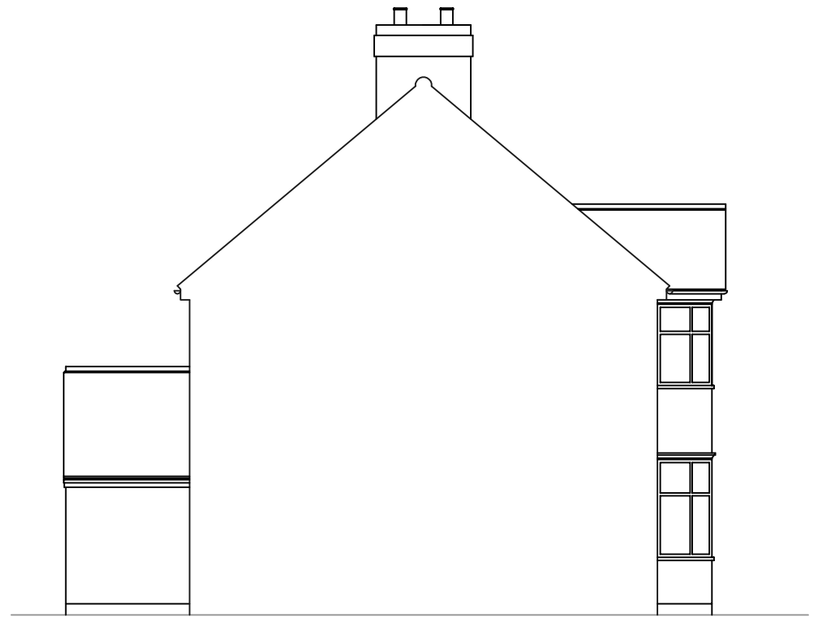

SIDE ELEVATION

GRAHAM HARRIS PARTNERSHIP Ltd.

ARCHITECTURAL SERVICES

11 RIDGEWAY, LITTLETHORPE, LEICESTERSHIRE LE19 2JJ
TELEPHONE / FAX: (0116) 275 2275

Plan of Property
as existing

16 Cowper Road
BURBAGE
Leicestershire
LE10 2LP

for
Mr M. Tonks

DRAWING No.	SCALE
5634 / MT / 1	**1:100 @A2**
DRAWN BY	DATE
R.I.H.	**18.1.2008**