


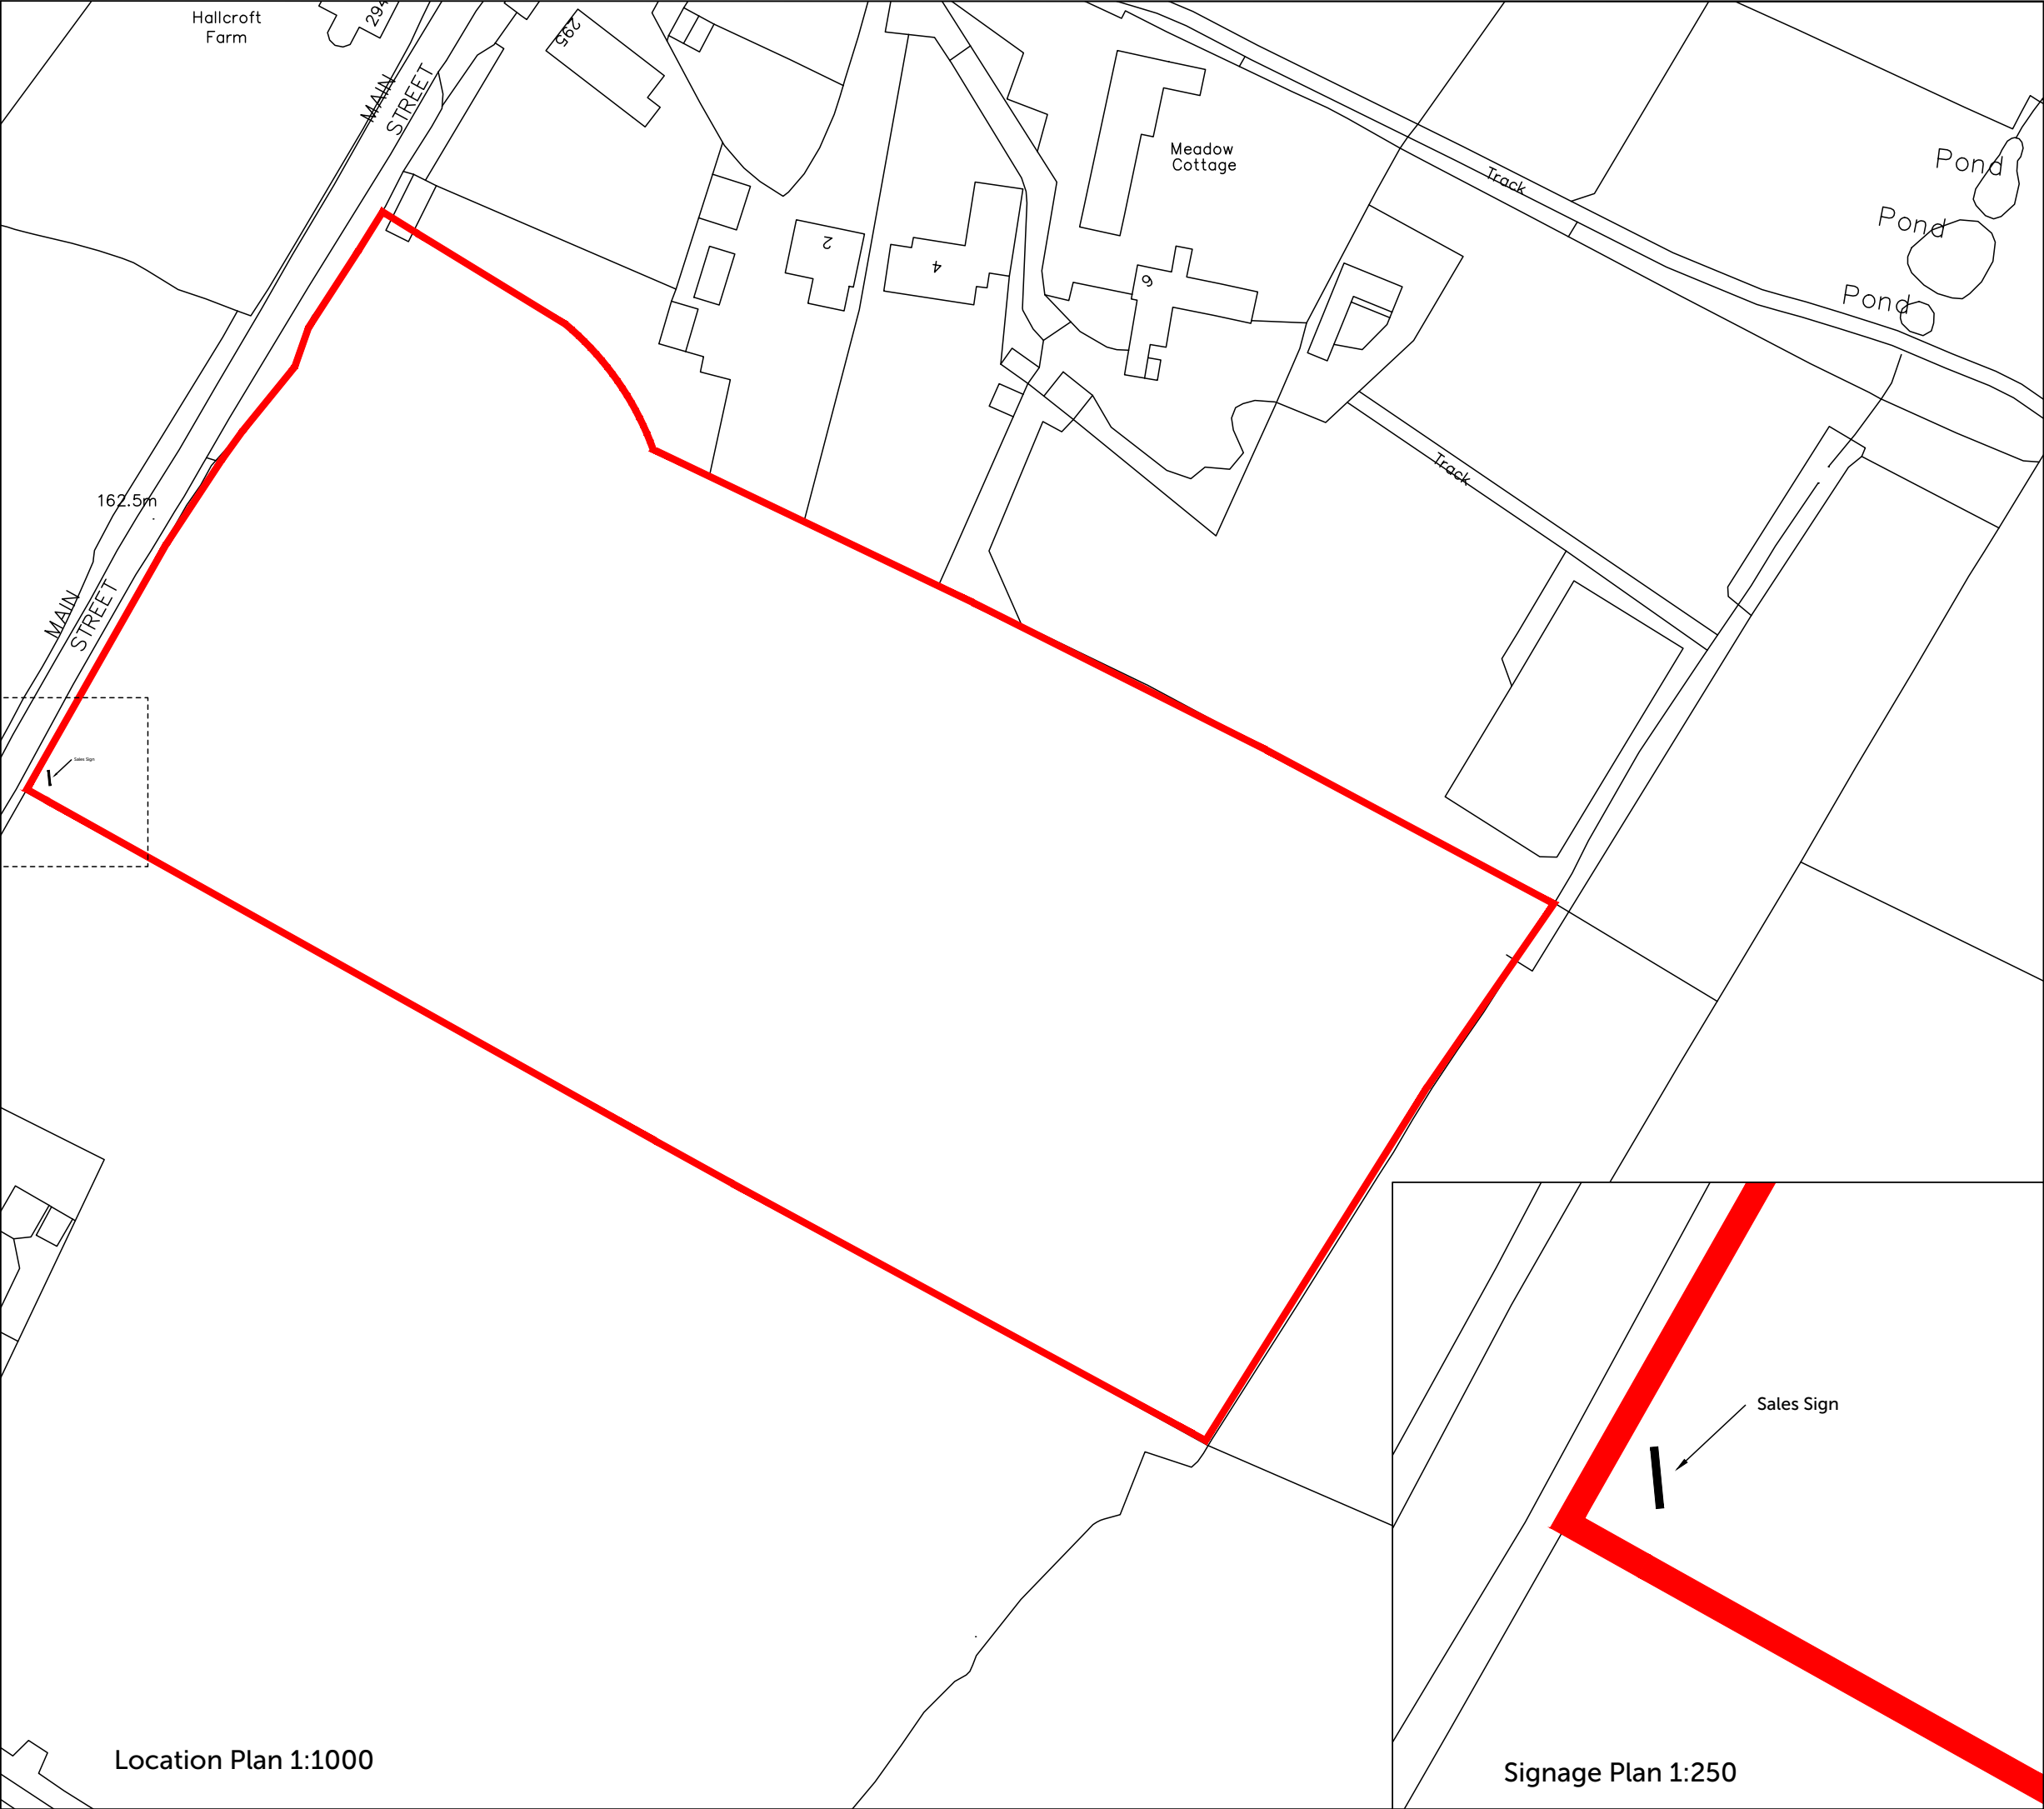



St Mary's Chase
3, 4 & 5 bedroom homes

COMING SOON
ENQUIRE TODAY

allison-homes.co.uk/stmaryschase

Stack sign
2440x3660mm

rev	date	comment(s)	name
-----	------	------------	------



Allison Homes
7 Boundary Court
Willow Farm Business Park
Castle Donington
Derbyshire
DE74 2UD
Tel: 01332 439020

status: **PLANNING**

project: **Main St, Stanton under Bardon**

title: **SIGNAGE PLAN**

approved: CN date: 17/03/25

drawn: CN scale @ A3: Varies

drawing no: **M0003/503** revision: **Rev -**