



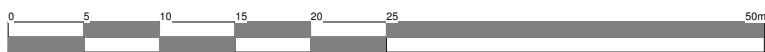

Willow Farm

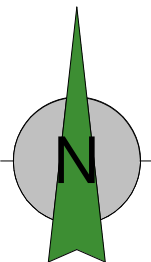

Client Drummond			HAYWARD architects 19 Station Road Hinckley Leicestershire LE10 1AW Tel: 01455 635 665 www.haywardarchitects.co.uk		
Project Title Deerleap Livery Thornton Lane Markfield					
Drawing Title Block Plan - As Existing			Job No. 24/106		
Scale 1:500	Date FEB 2025	Sheet A1	Drawing No. 06		
Author MS	Checked by LJW				
The COPYRIGHT OF THIS DRAWING IS RESERVED BY HAYWARD ARCHITECTS LTD. REPRODUCTION IN ANY FORM, EITHER IN WHOLE OR IN PART, WITHOUT THE WRITTEN PERMISSION OF THE COPYRIGHT HOLDER, IS NOT ALLOWED. DRAWING AND ONLY FOR THE CLIENT'S USE.			Status Planning		