For planning purposes only.
Not to be used for manufacture.
Where possible all new materials to match existing.

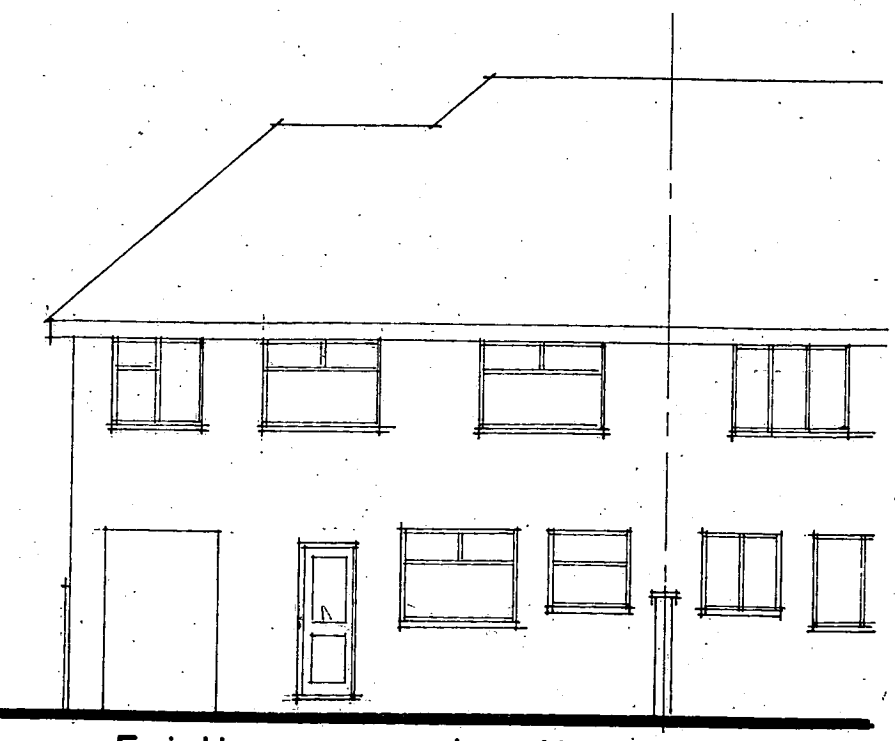

Existing rear elevation

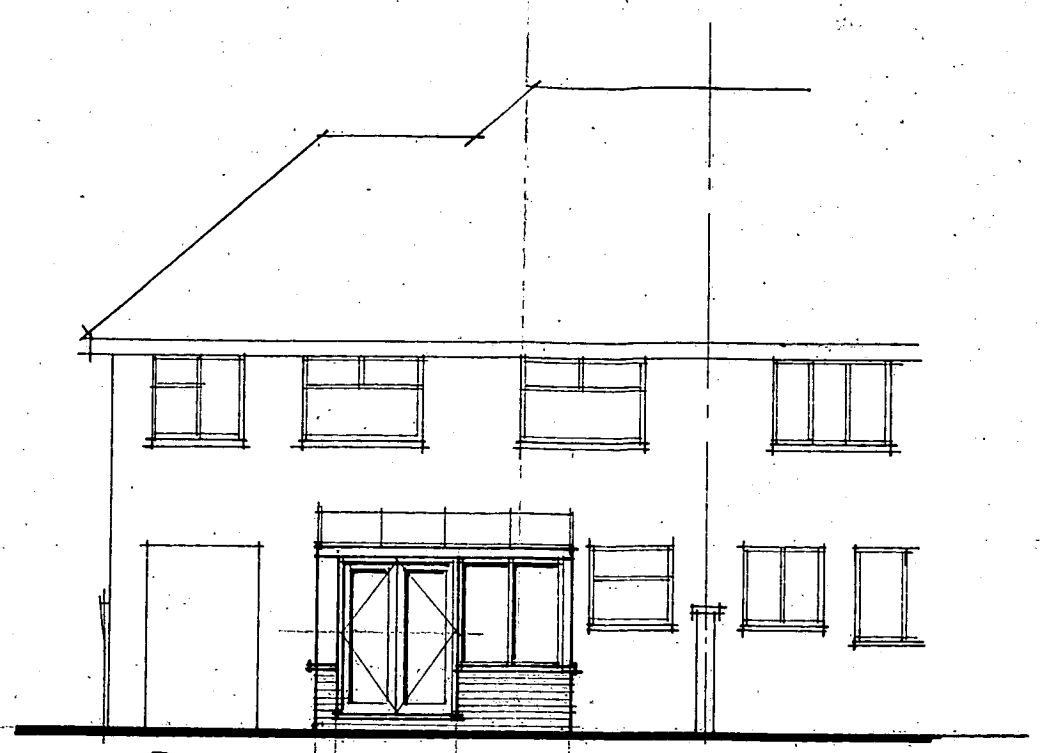

Proposed rear elevation.

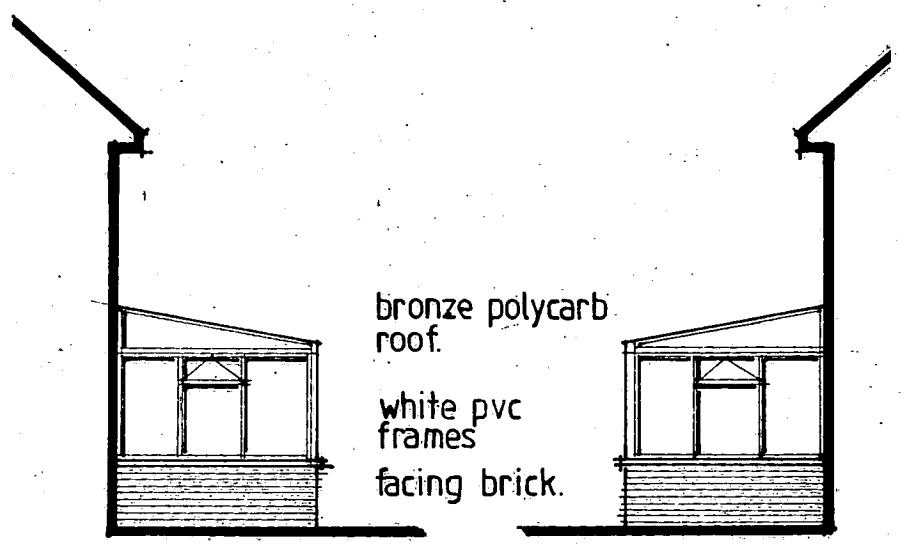

Proposed side elevations.

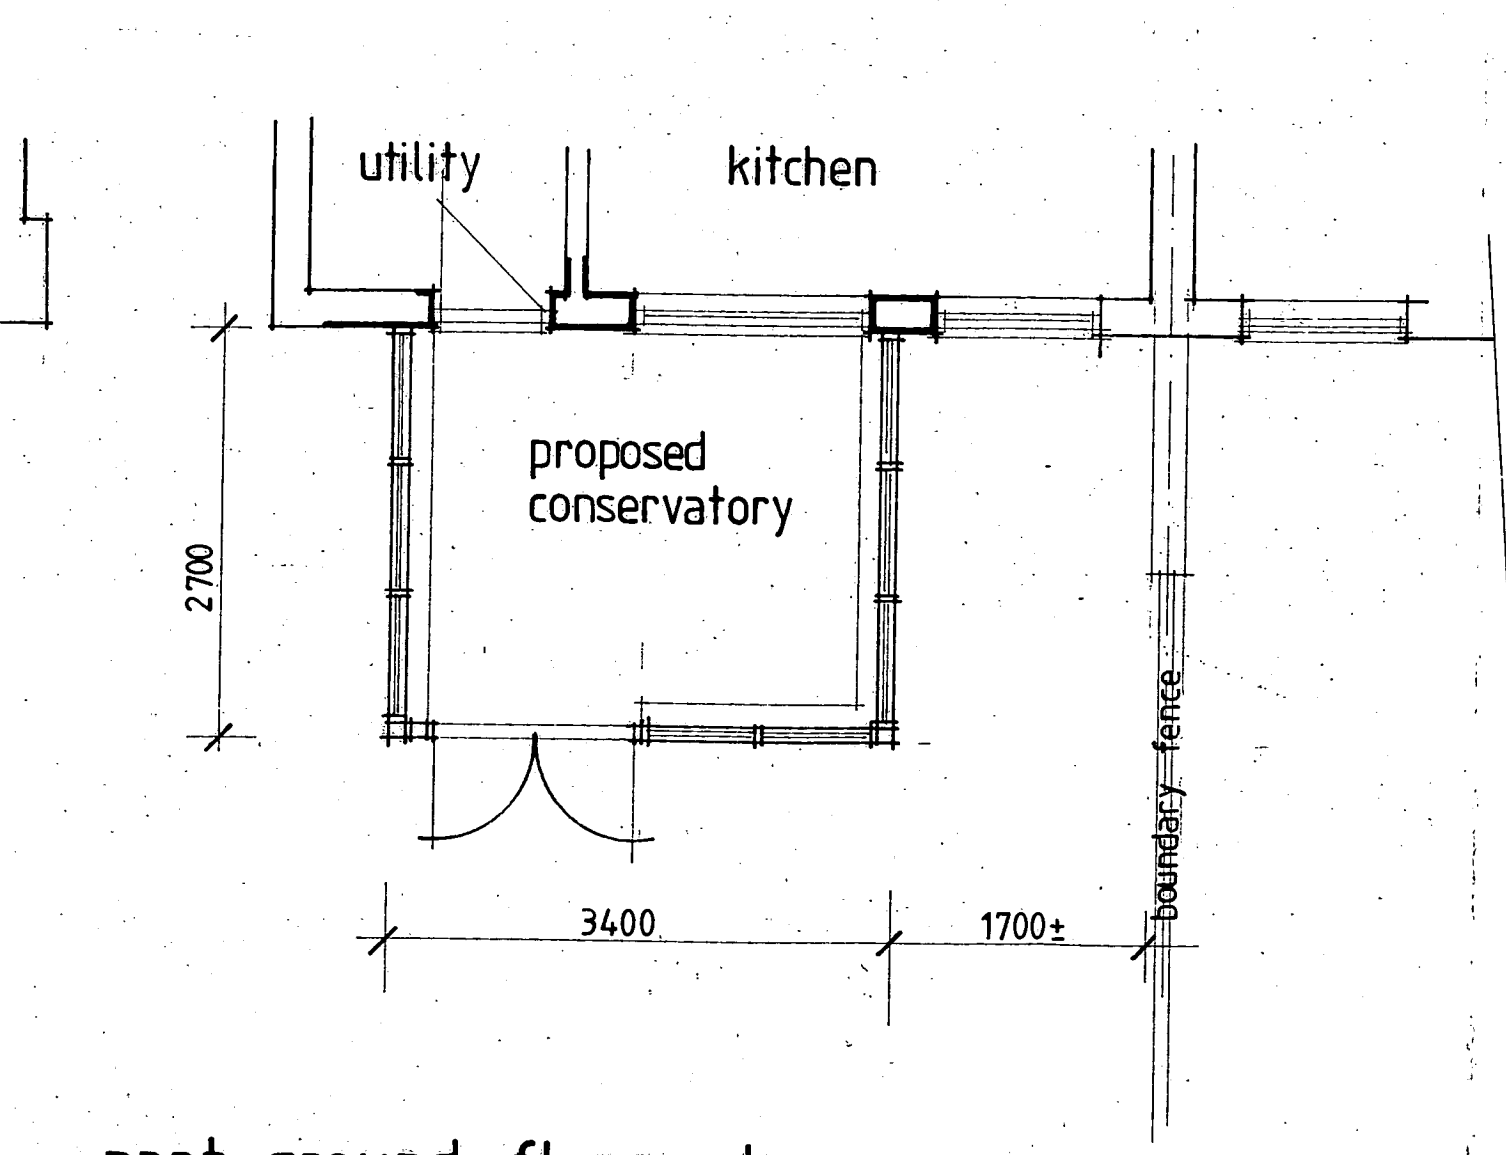

part ground floor plan

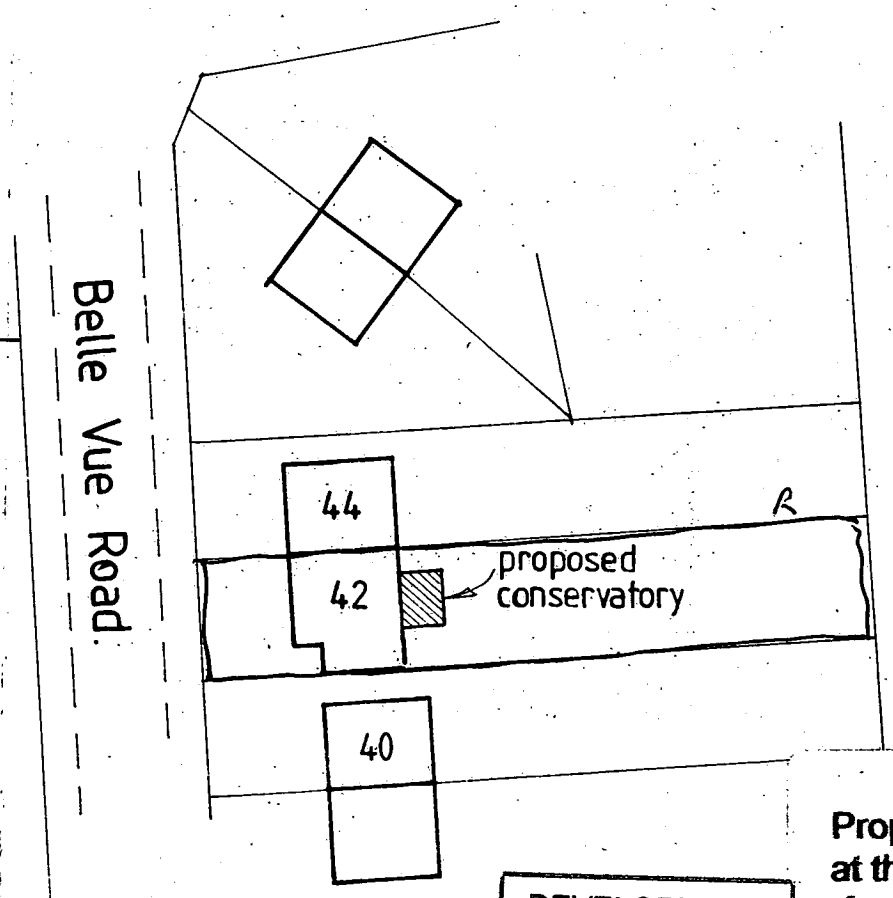

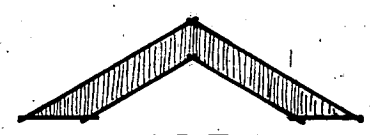

Site Plan 1:500

DEVELOPMENT SERVICES
16 NOV 2007
RECEIVED

Proposed conservatory
at the rear
of
42 Belle Vue Road, Earl Shilton,
Leicestershire, LE9 8AA
for
Mrs S King
Scale 1:100, 1:50
Date November 2007
Drg. No.
AW741
Amber Windows