



LINEAR SCALE 1:1250

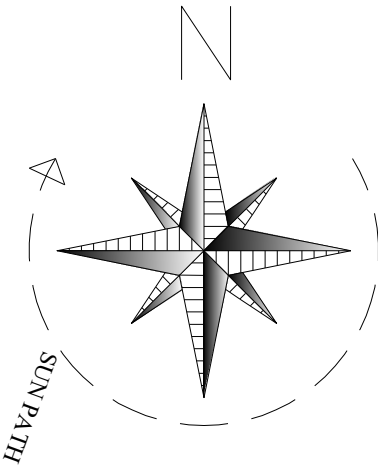

Ordnance Survey, (c) Crown Copyright 2025. All rights reserved. Licence numb

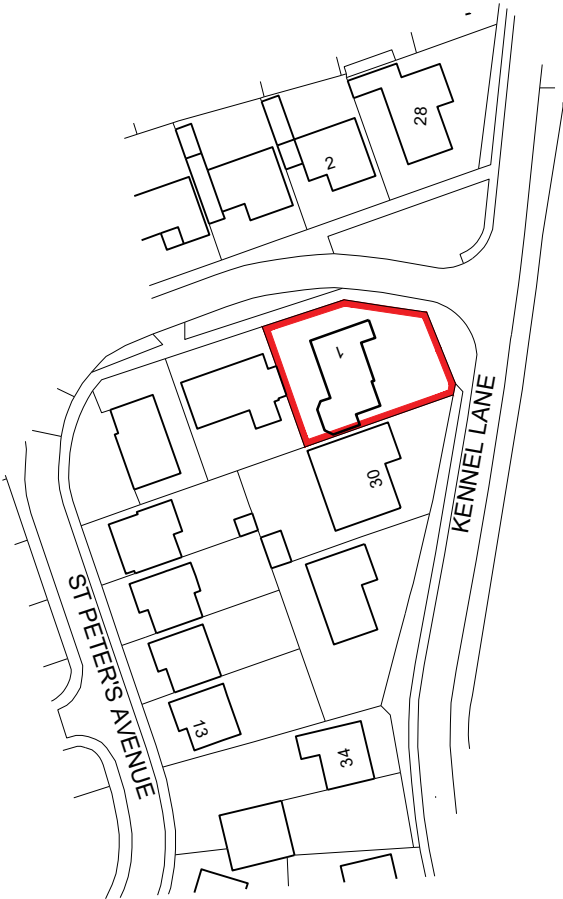

Code 6 Developments Limited
16 Fox's Covert, Fenny Drayton, CV13 6BG
mark@code6developments.onmicrosoft.com
01827 721653

CLIENT	GAY FOSTER	
PROJECT	PROPOSED SINGLE STOREY REAR EXTENSION TO 1 ST. PETERS AVENUE, WITHERLEY, LEICESTERSHIRE, CV9 3LN	
DRAWING TITLE	LOCATION PLAN	

This drawing and the building works depicted are the copyright of Code 6 Developments Limited and may not be reproduced or amended except by written permission. No liability will be accepted for amendments made by other persons.

Contractor must check and verify all building levels and site dimensions, all sewer invert levels and road levels at connection points prior to start of works.

All works to comply with the latest revision of the building regulations.

SCALE	1:1250	DATE	
DRAWN	MWH	STAGE	Planning
DRAWING NUMBER	1413_10	REV.	