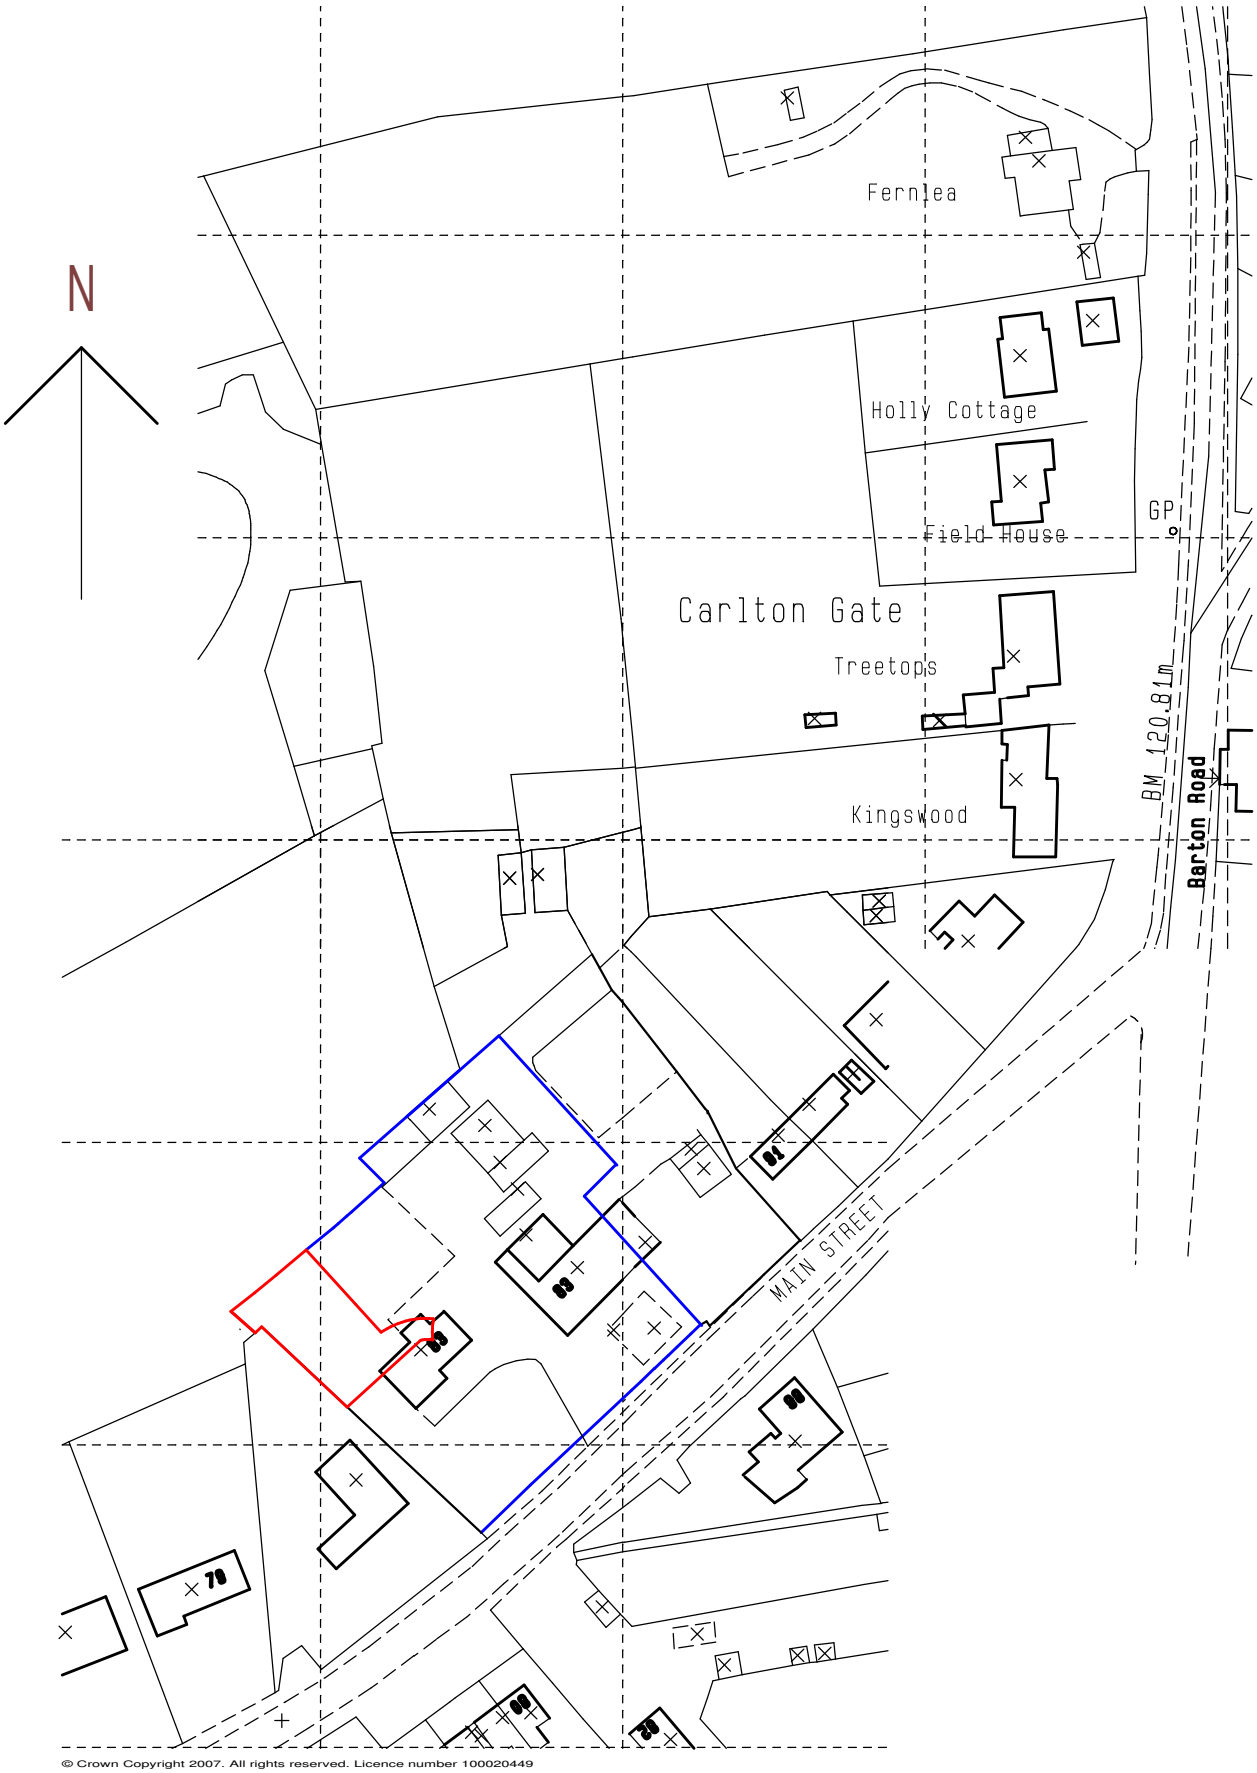

© Crown Copyright 2007. All rights reserved. Licence number 100020449

50 40 30 20 10 0

Springbourne Design		Drawing LOCATION PLAN		02A
Project Proposed Houses Main Street Carlton	Auth RS Scale 1 : 1250	Date SEPT 2010	Job No 09/RS06	