




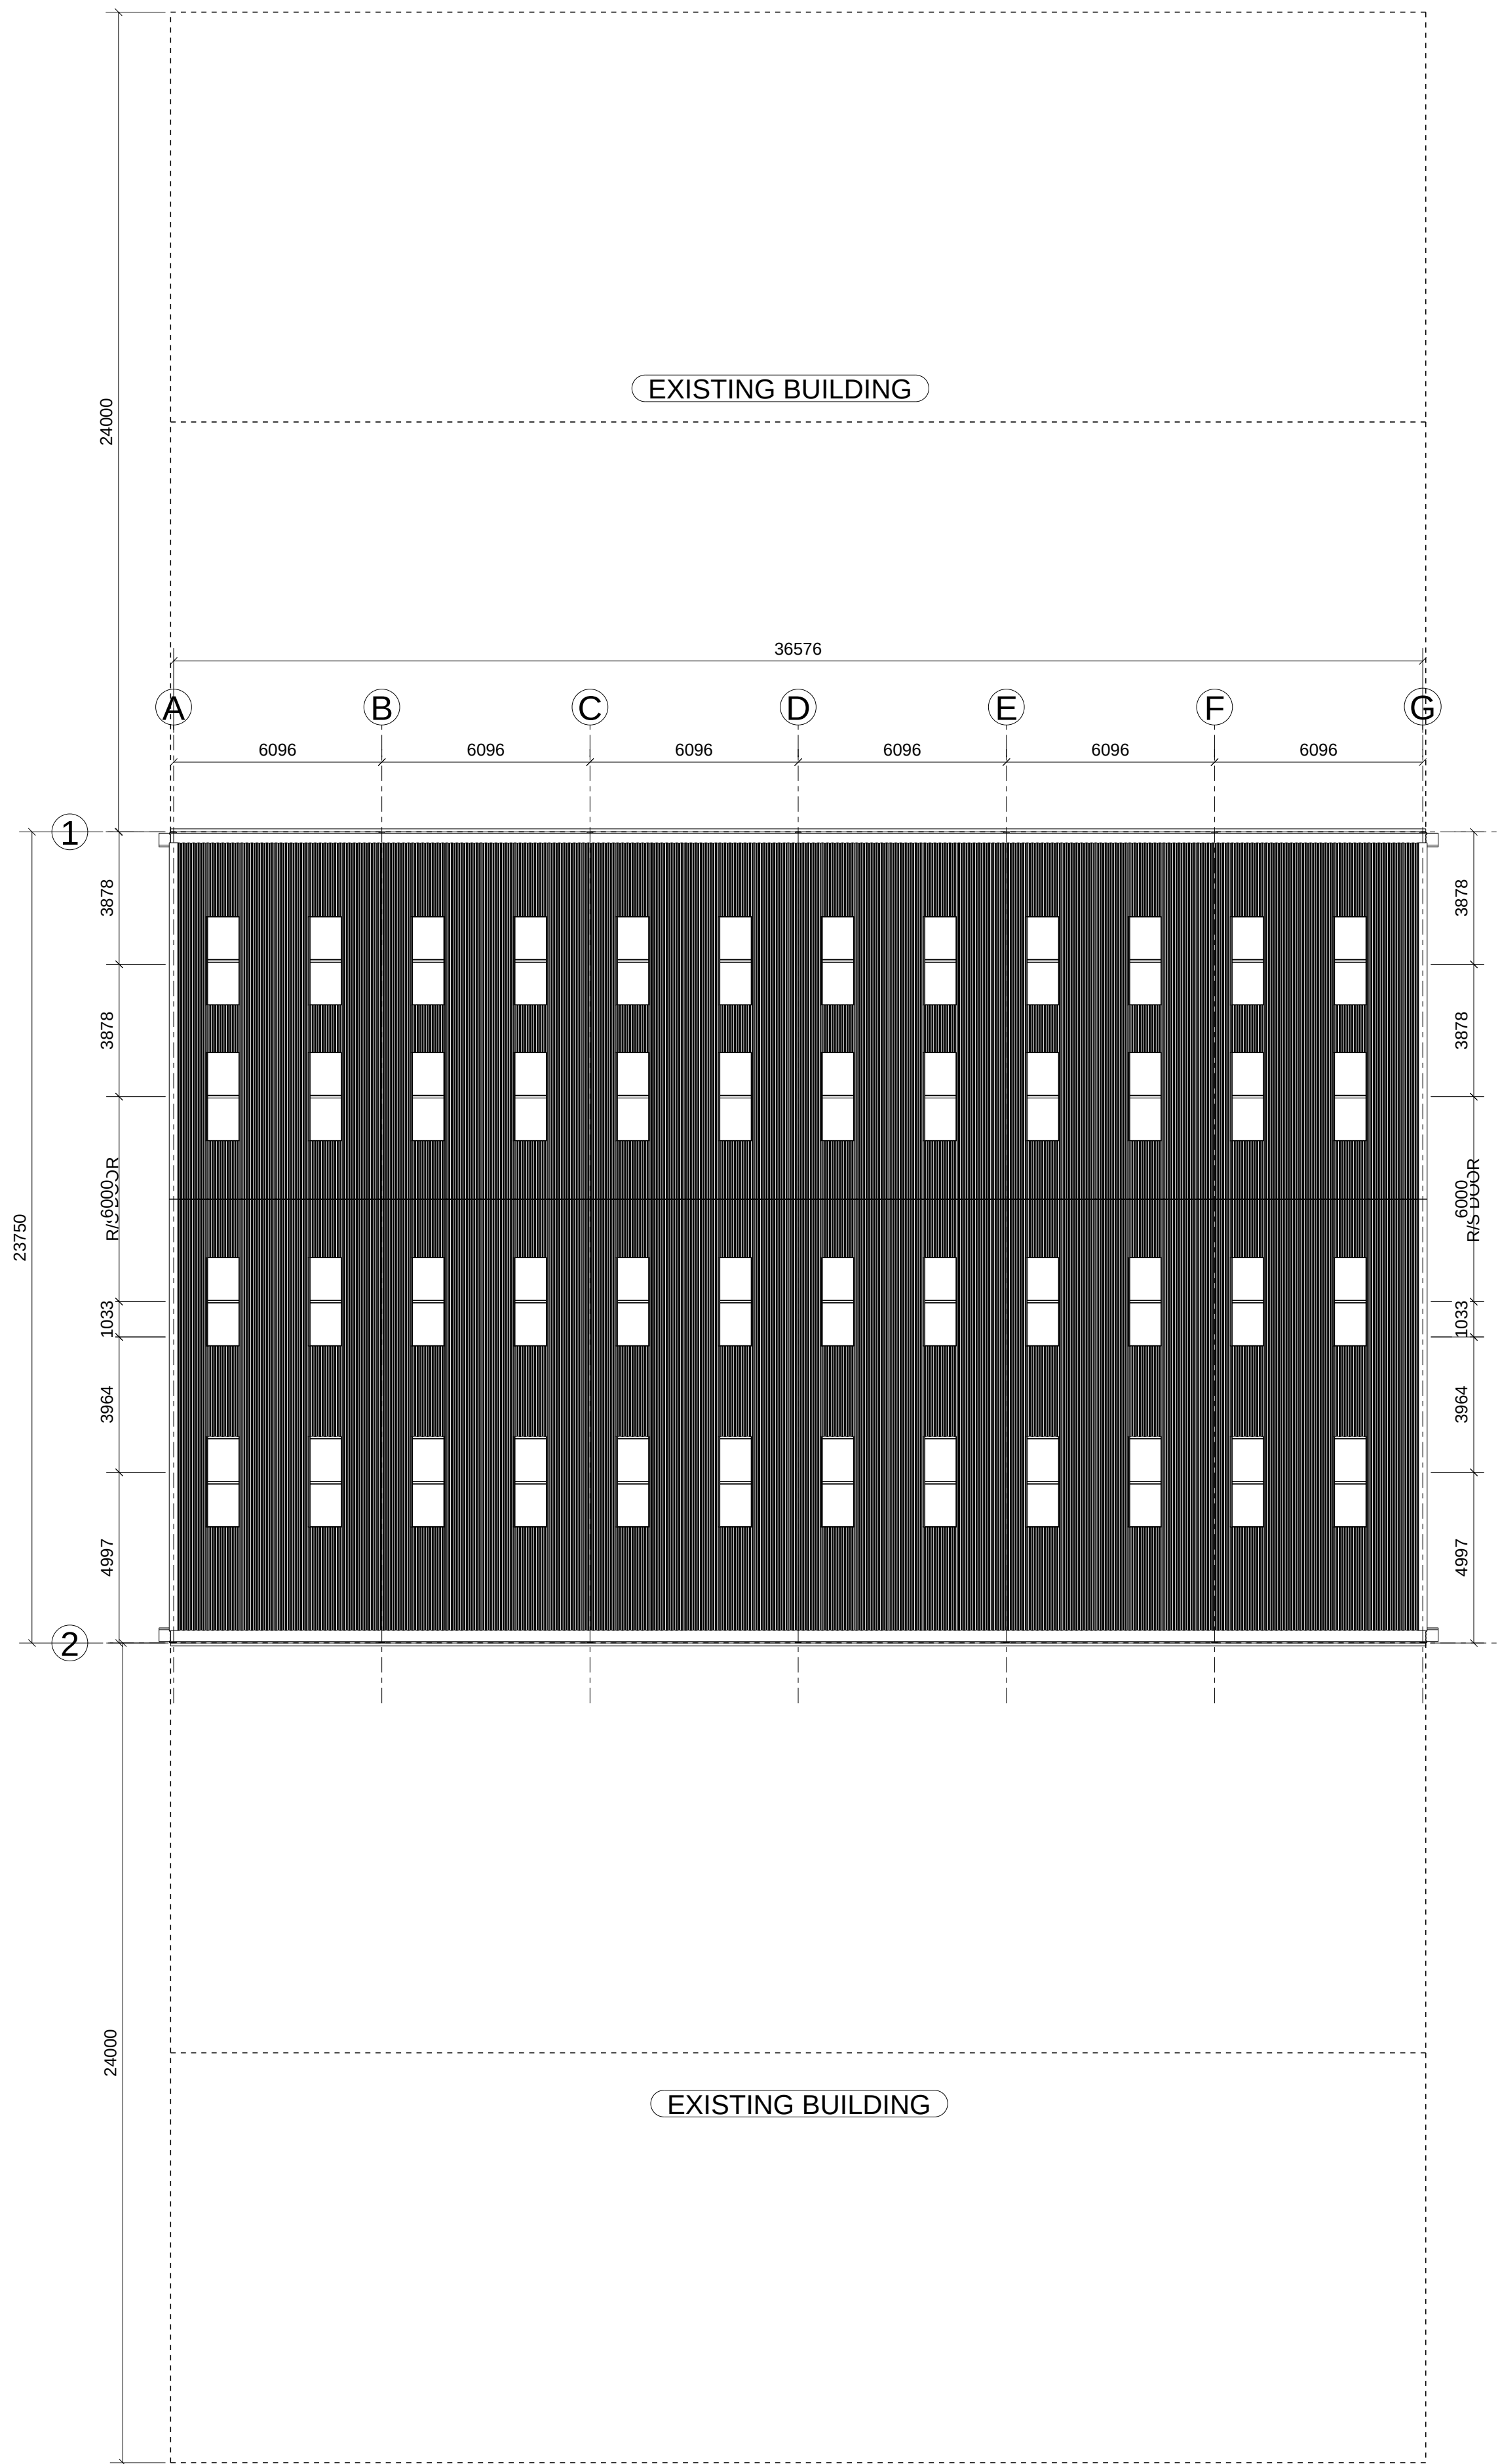


PLAN 1:150

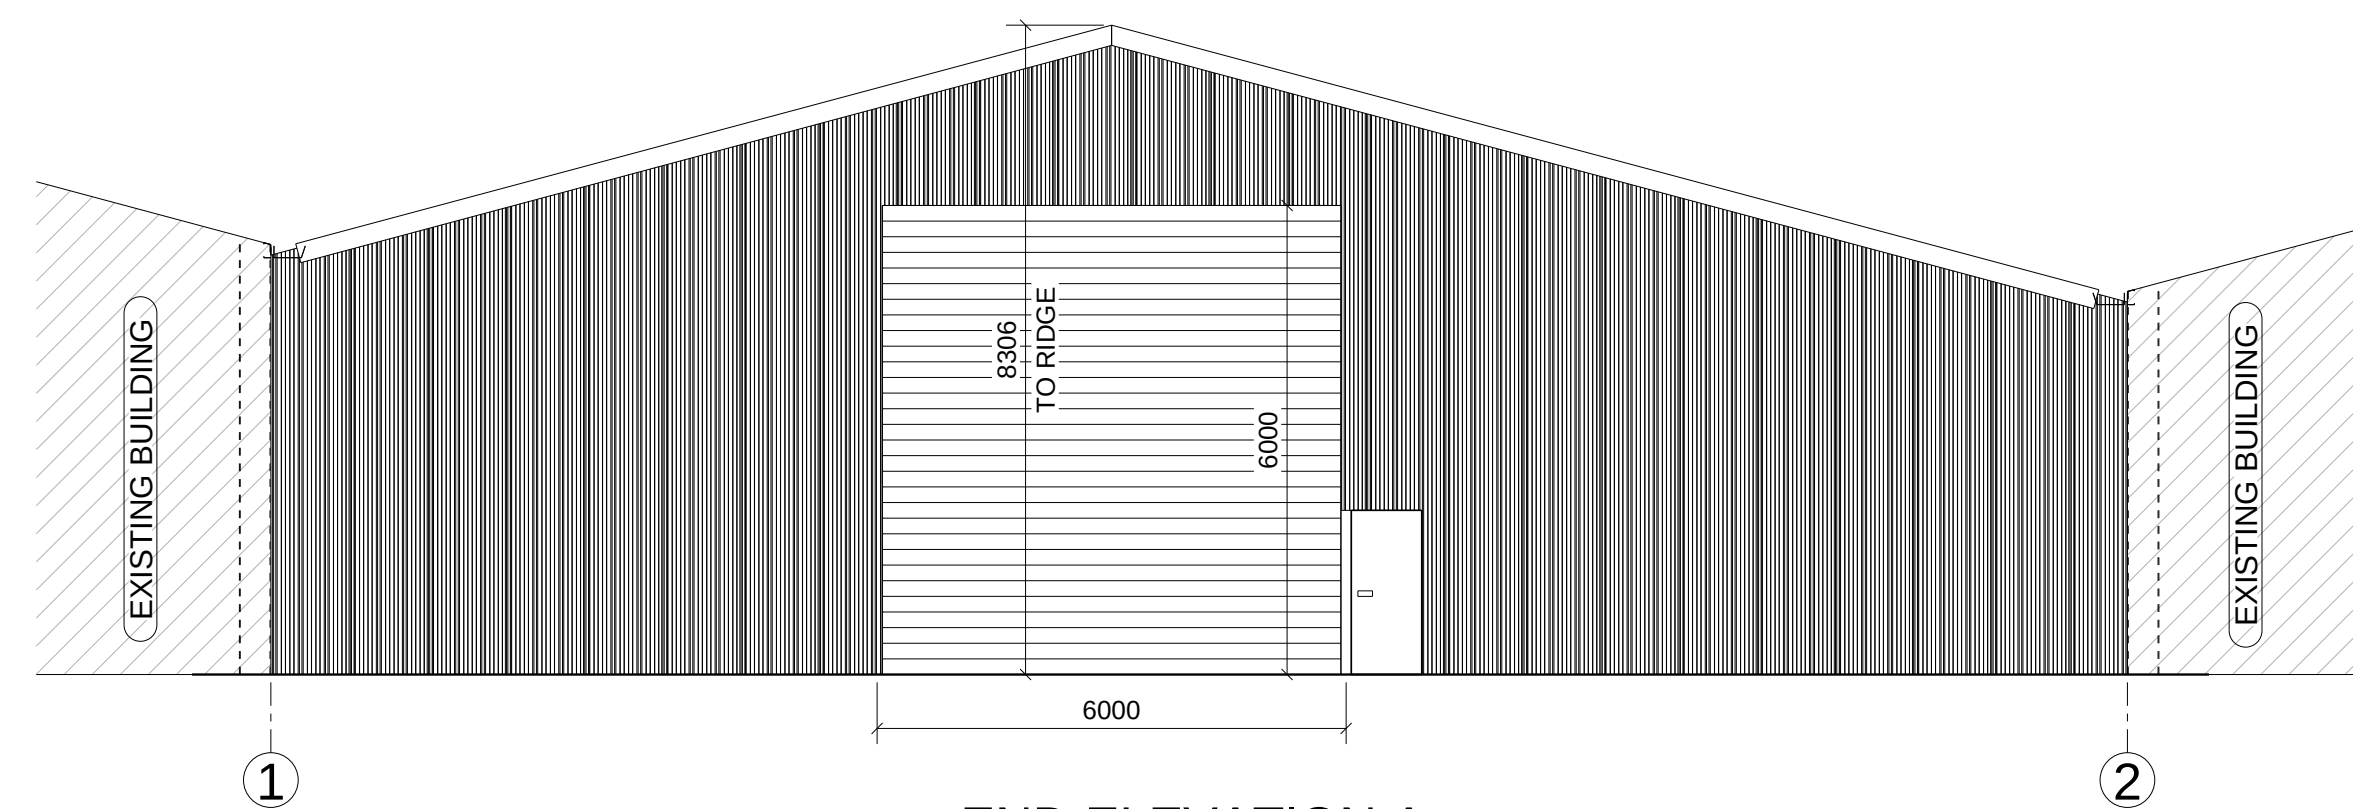

END ELEVATION A

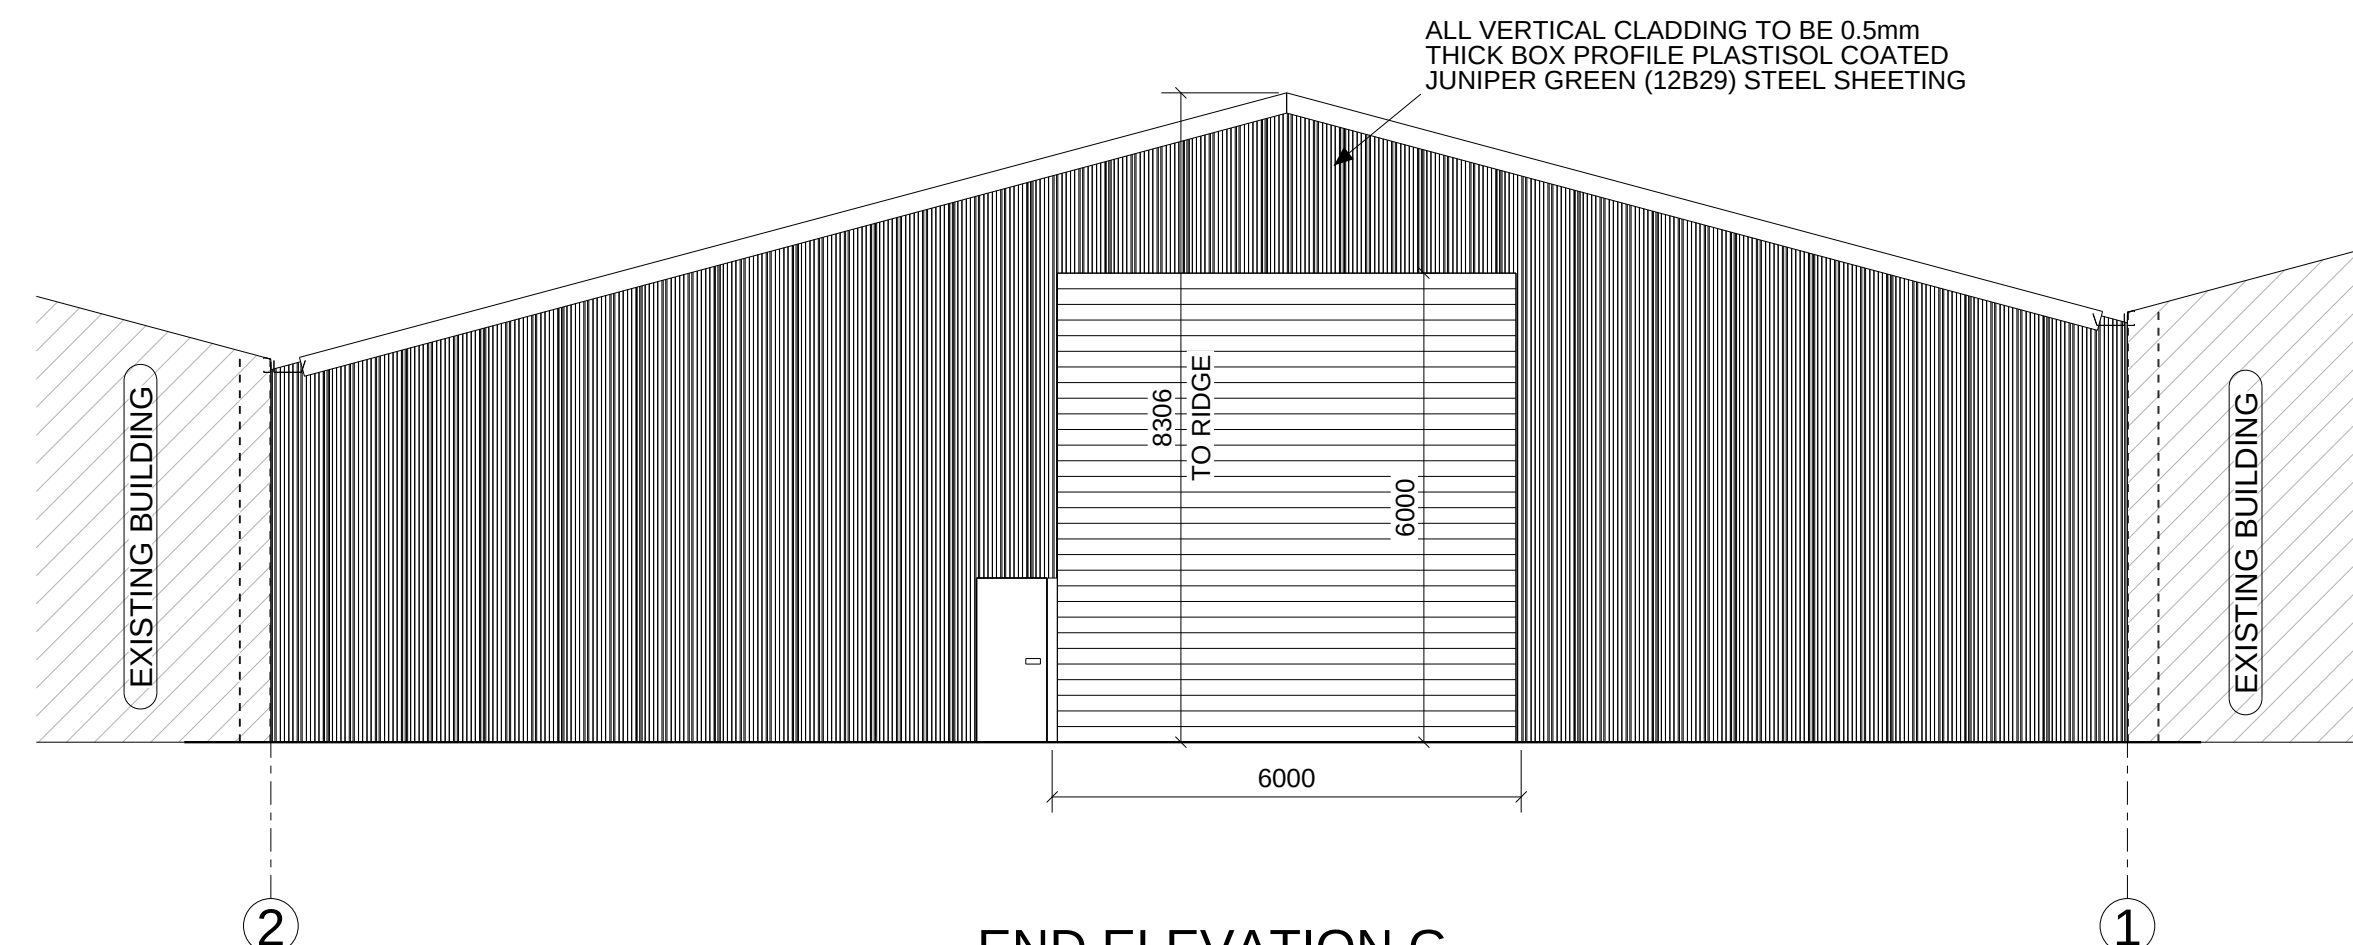



END ELEVATION G

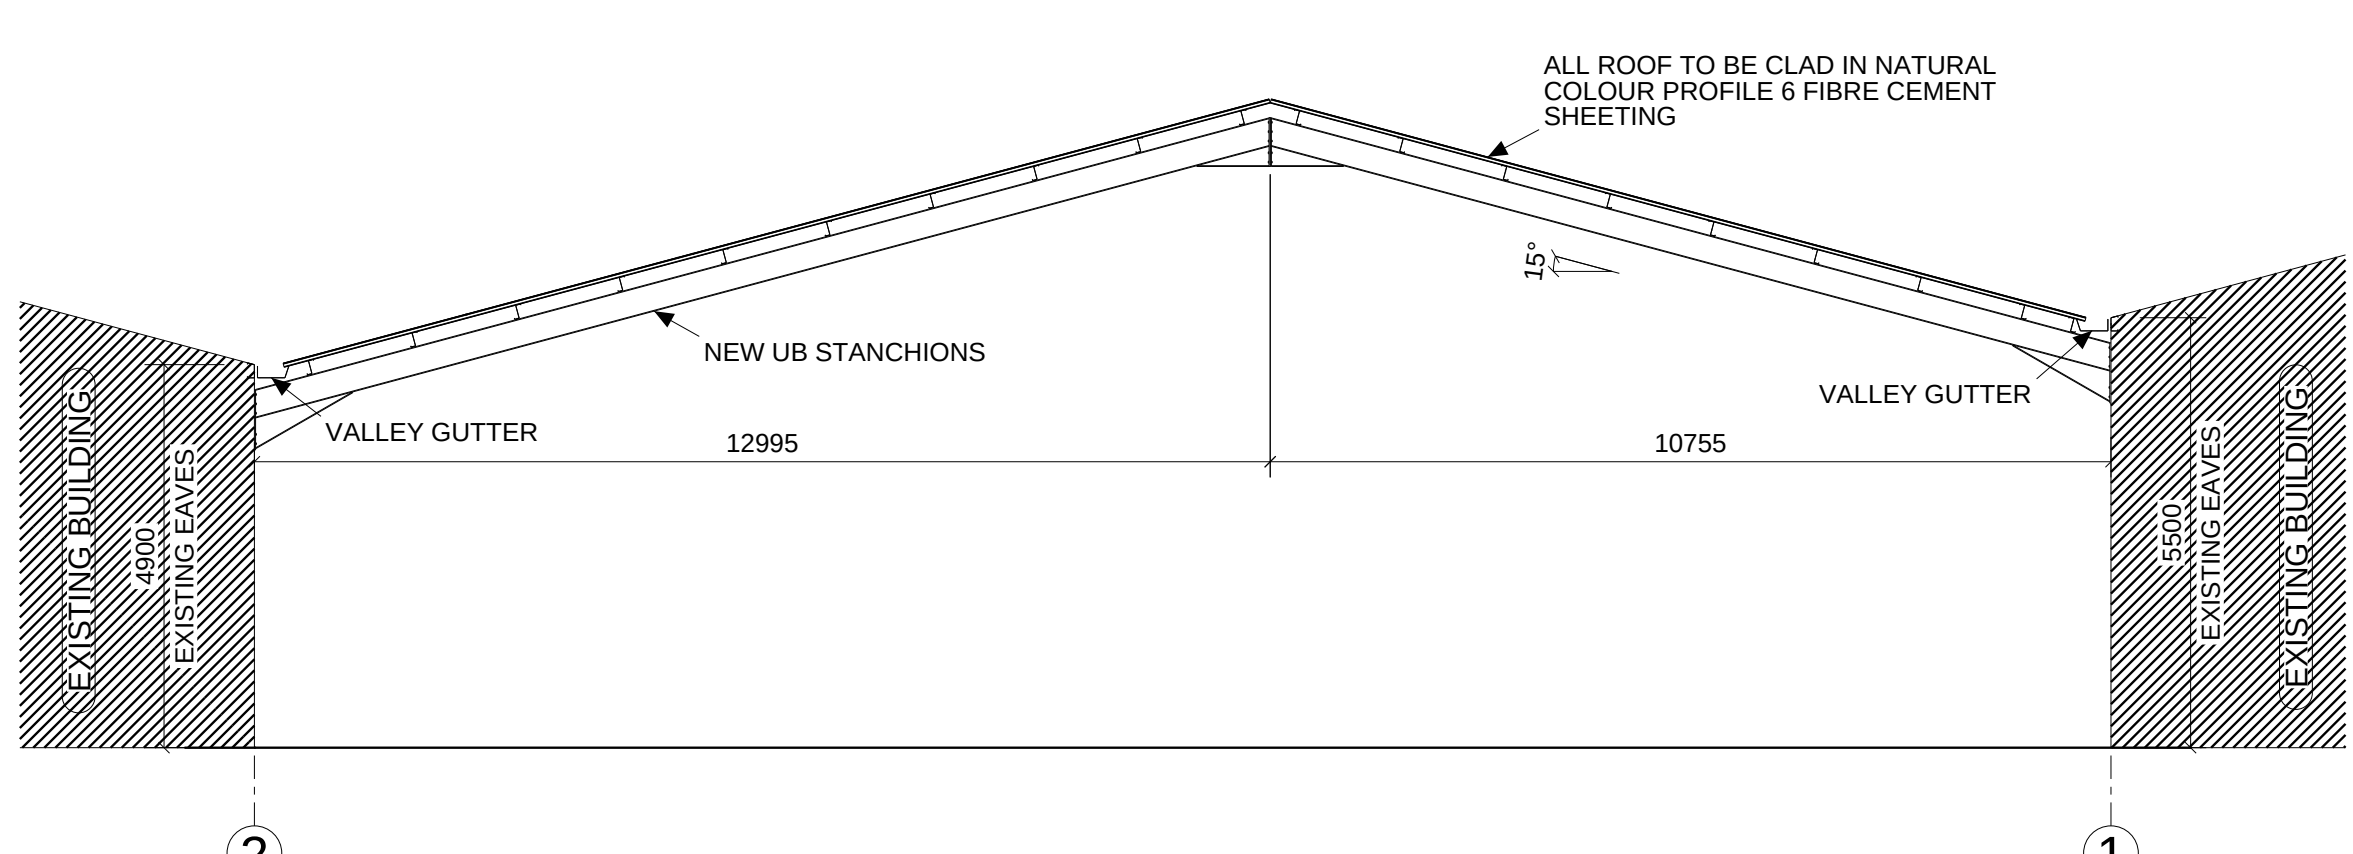

SECTION

ALL STEEL TO BE SHOT BLASTED AND GIVEN TWO COATS OF JUNIPER GREEN (12B29) PAINT

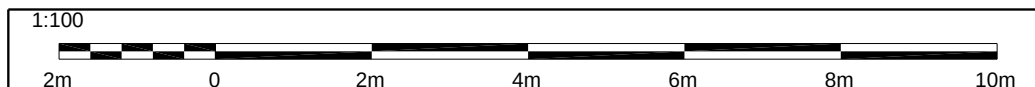

 Scale	1:100 @ A1	 Mill Lane Works Roston, Ashbourne DE6 2EE. Telephone: 01335 324302 Fax: 01335 324568 Email: info@devilleandlear.co.uk	PROPOSED INFILL BUILDING FOR CADEBY TREE TRUST		Revision Date	Drawing No. [1] CADEBYINFI
Drawn	BCC		NEW FARM RURAL INDUSTRIES, CADEBY, NUNEATON, CV13 0BD			
Date	18.02.2025					