




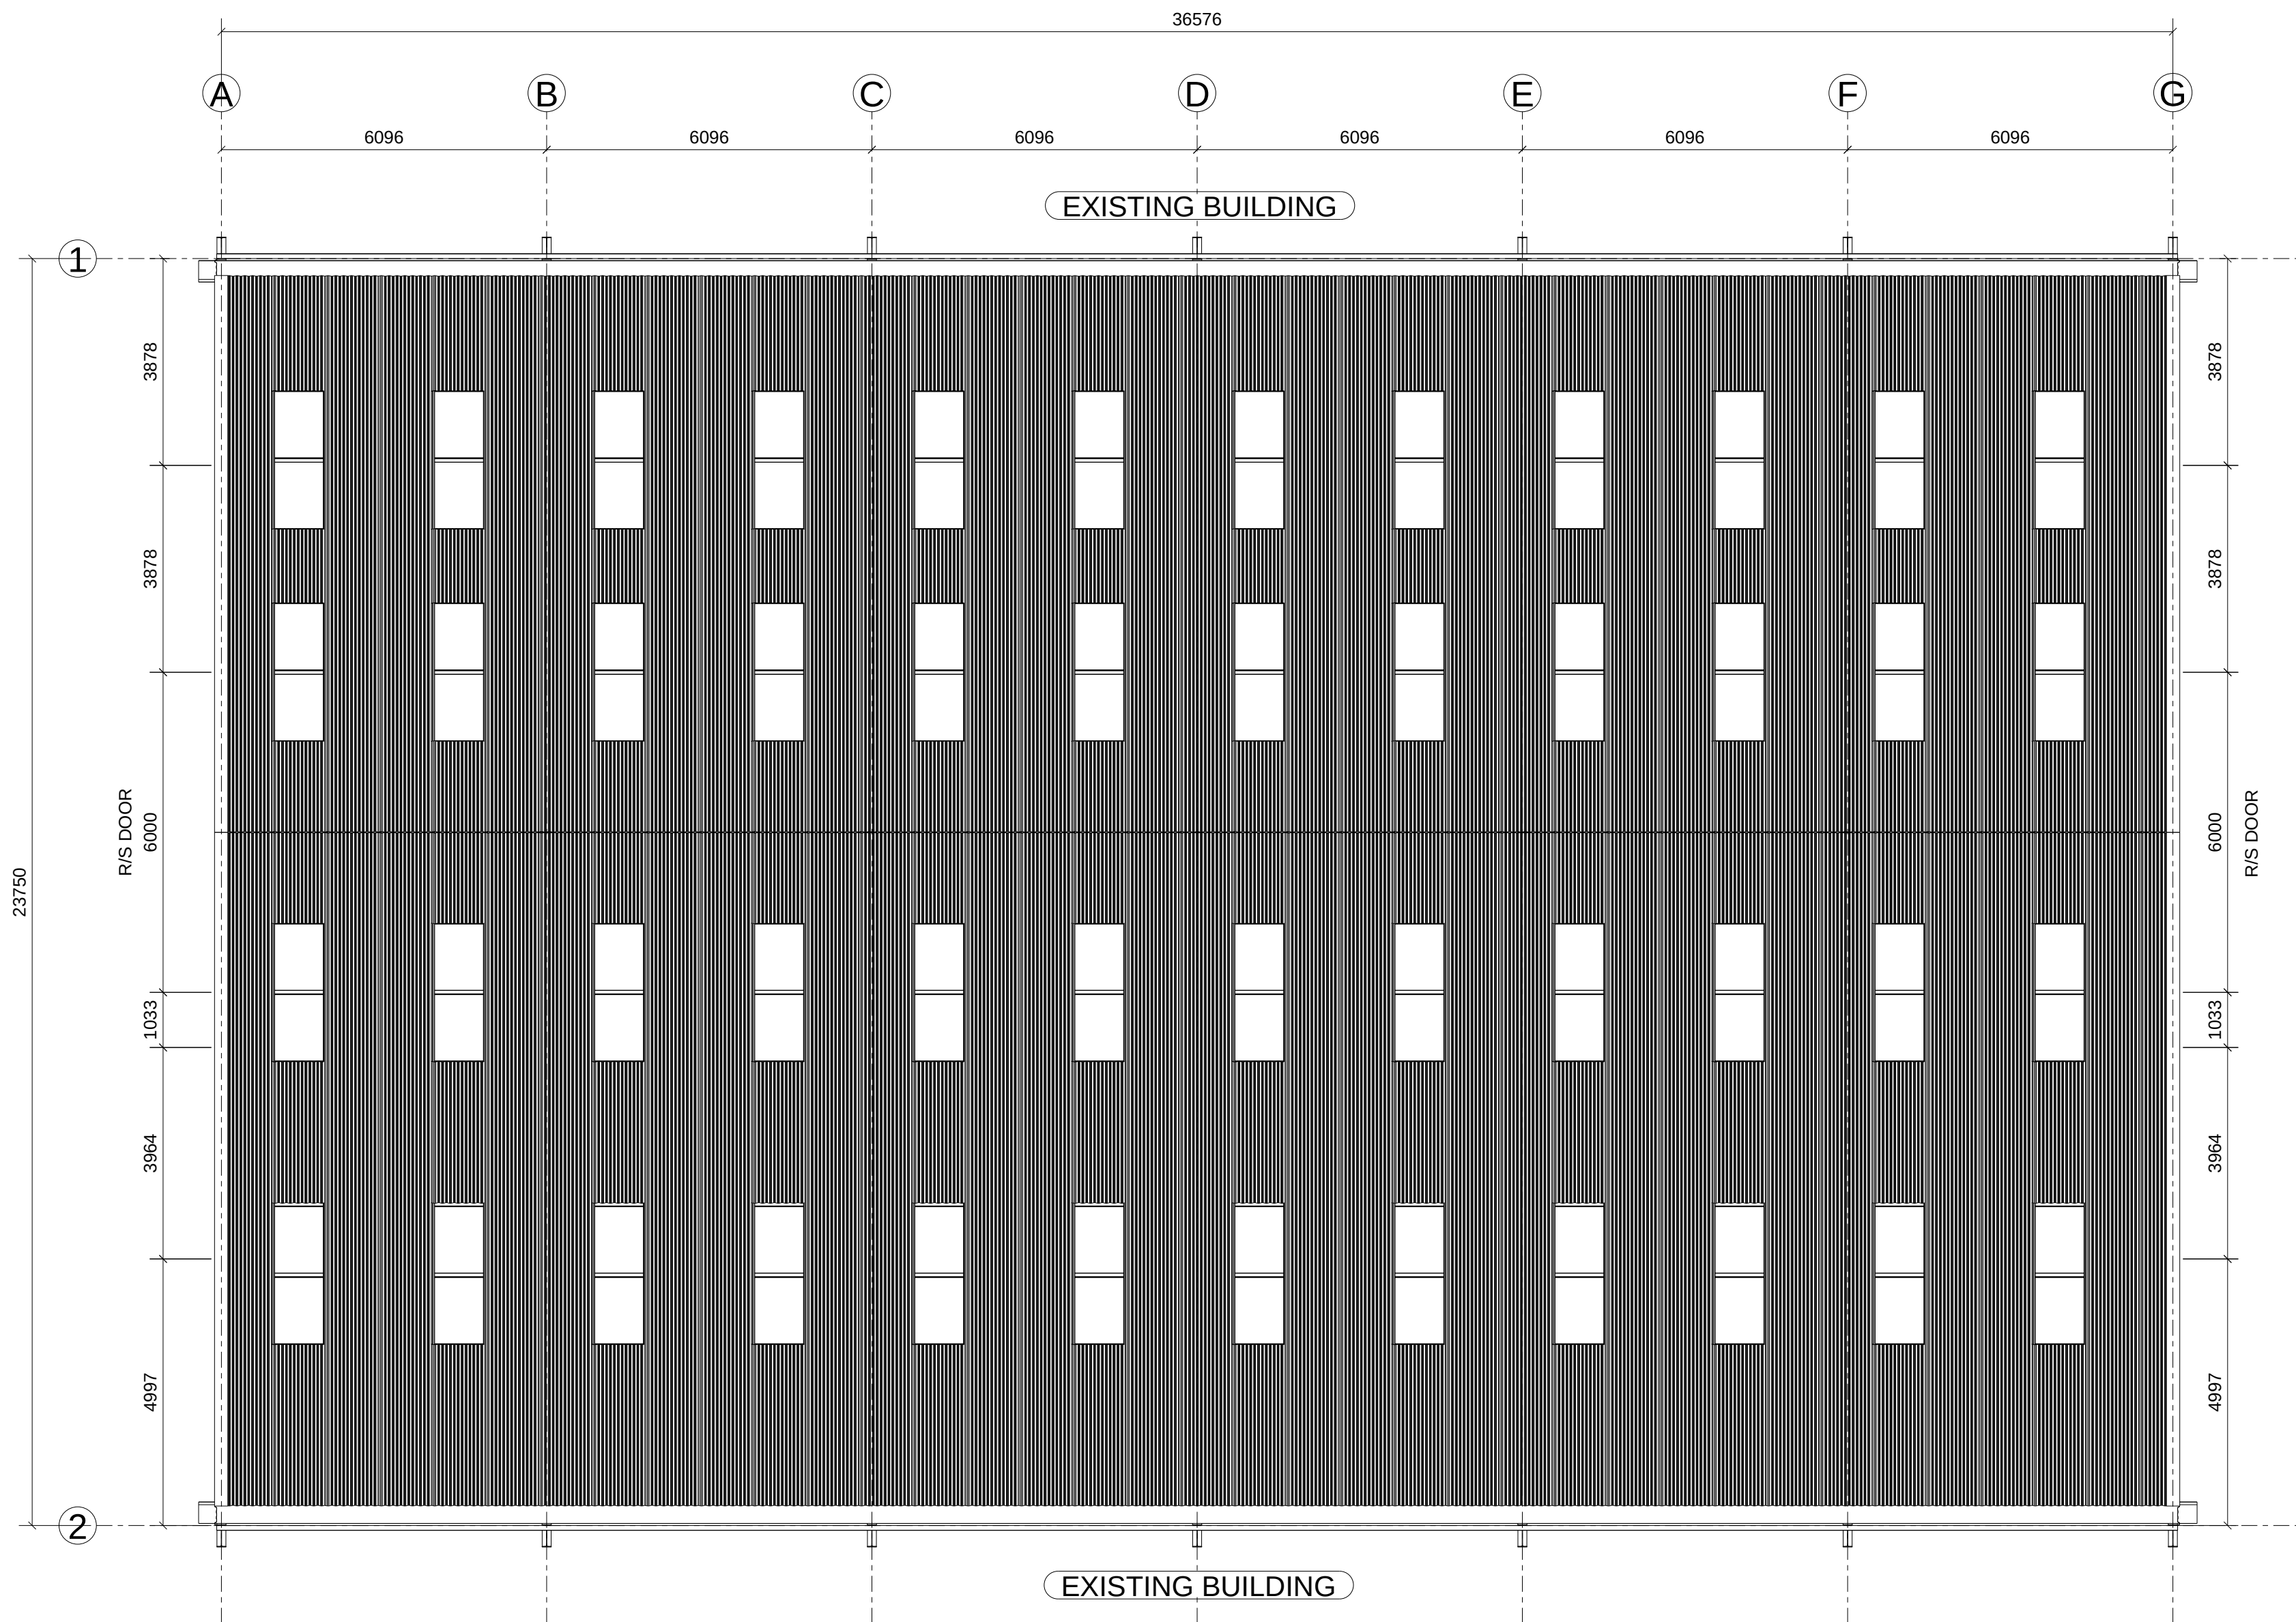


PLAN

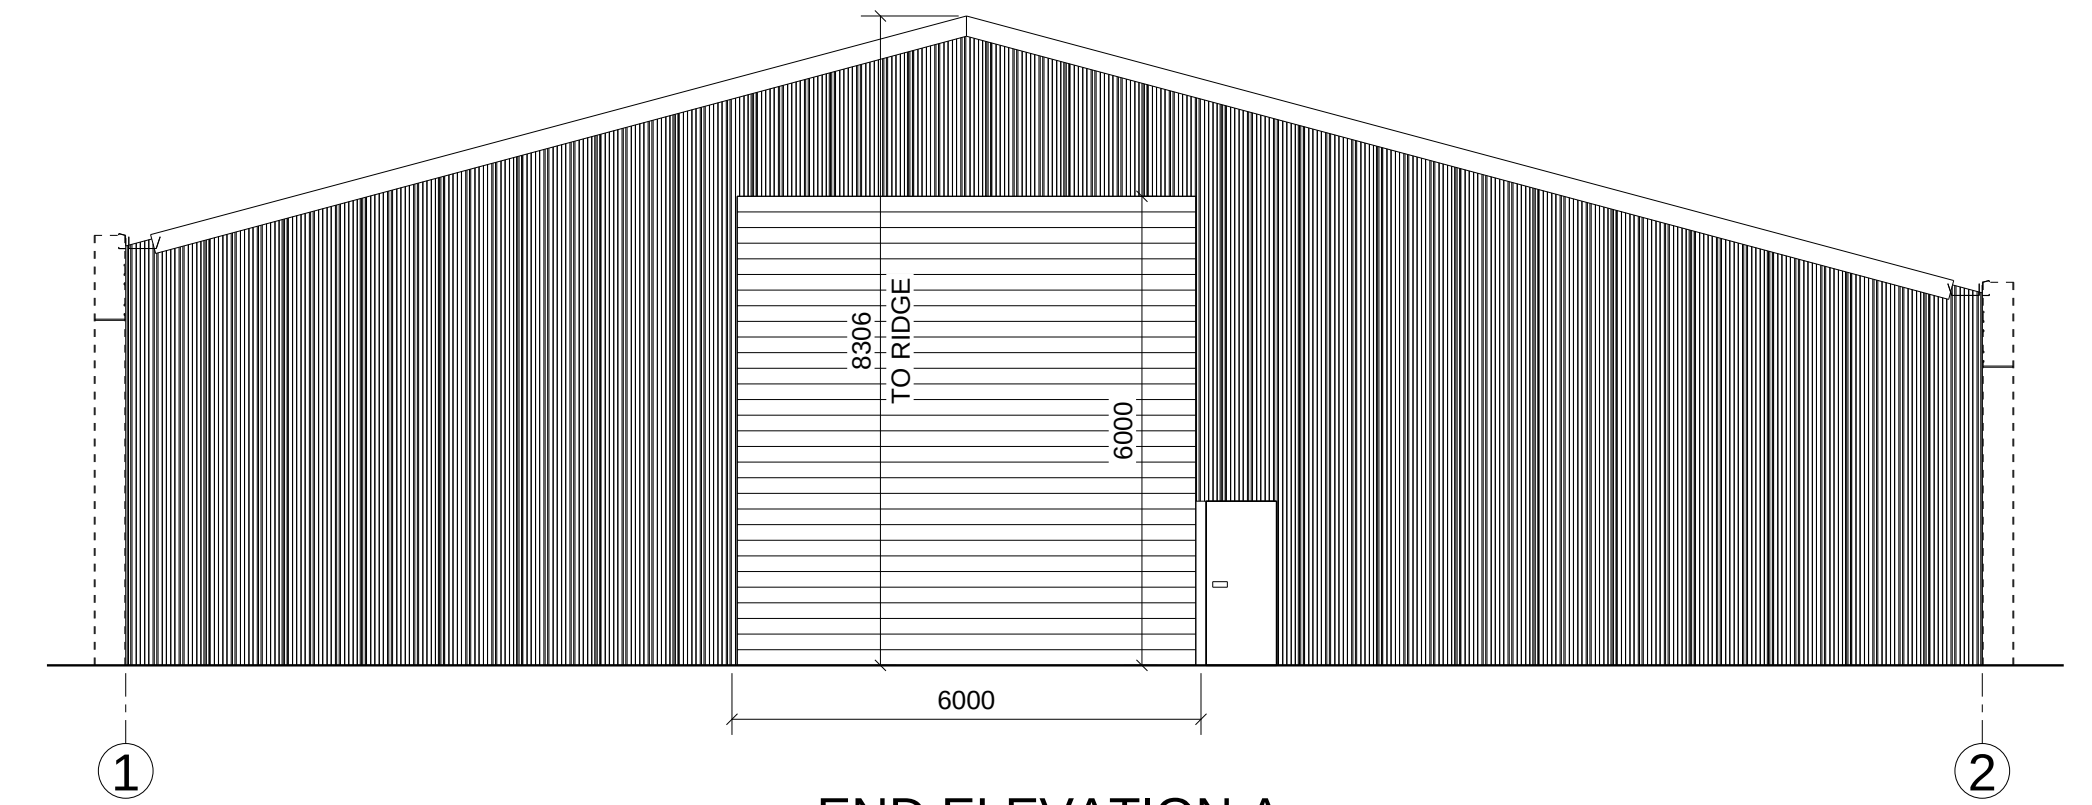

END ELEVATION A

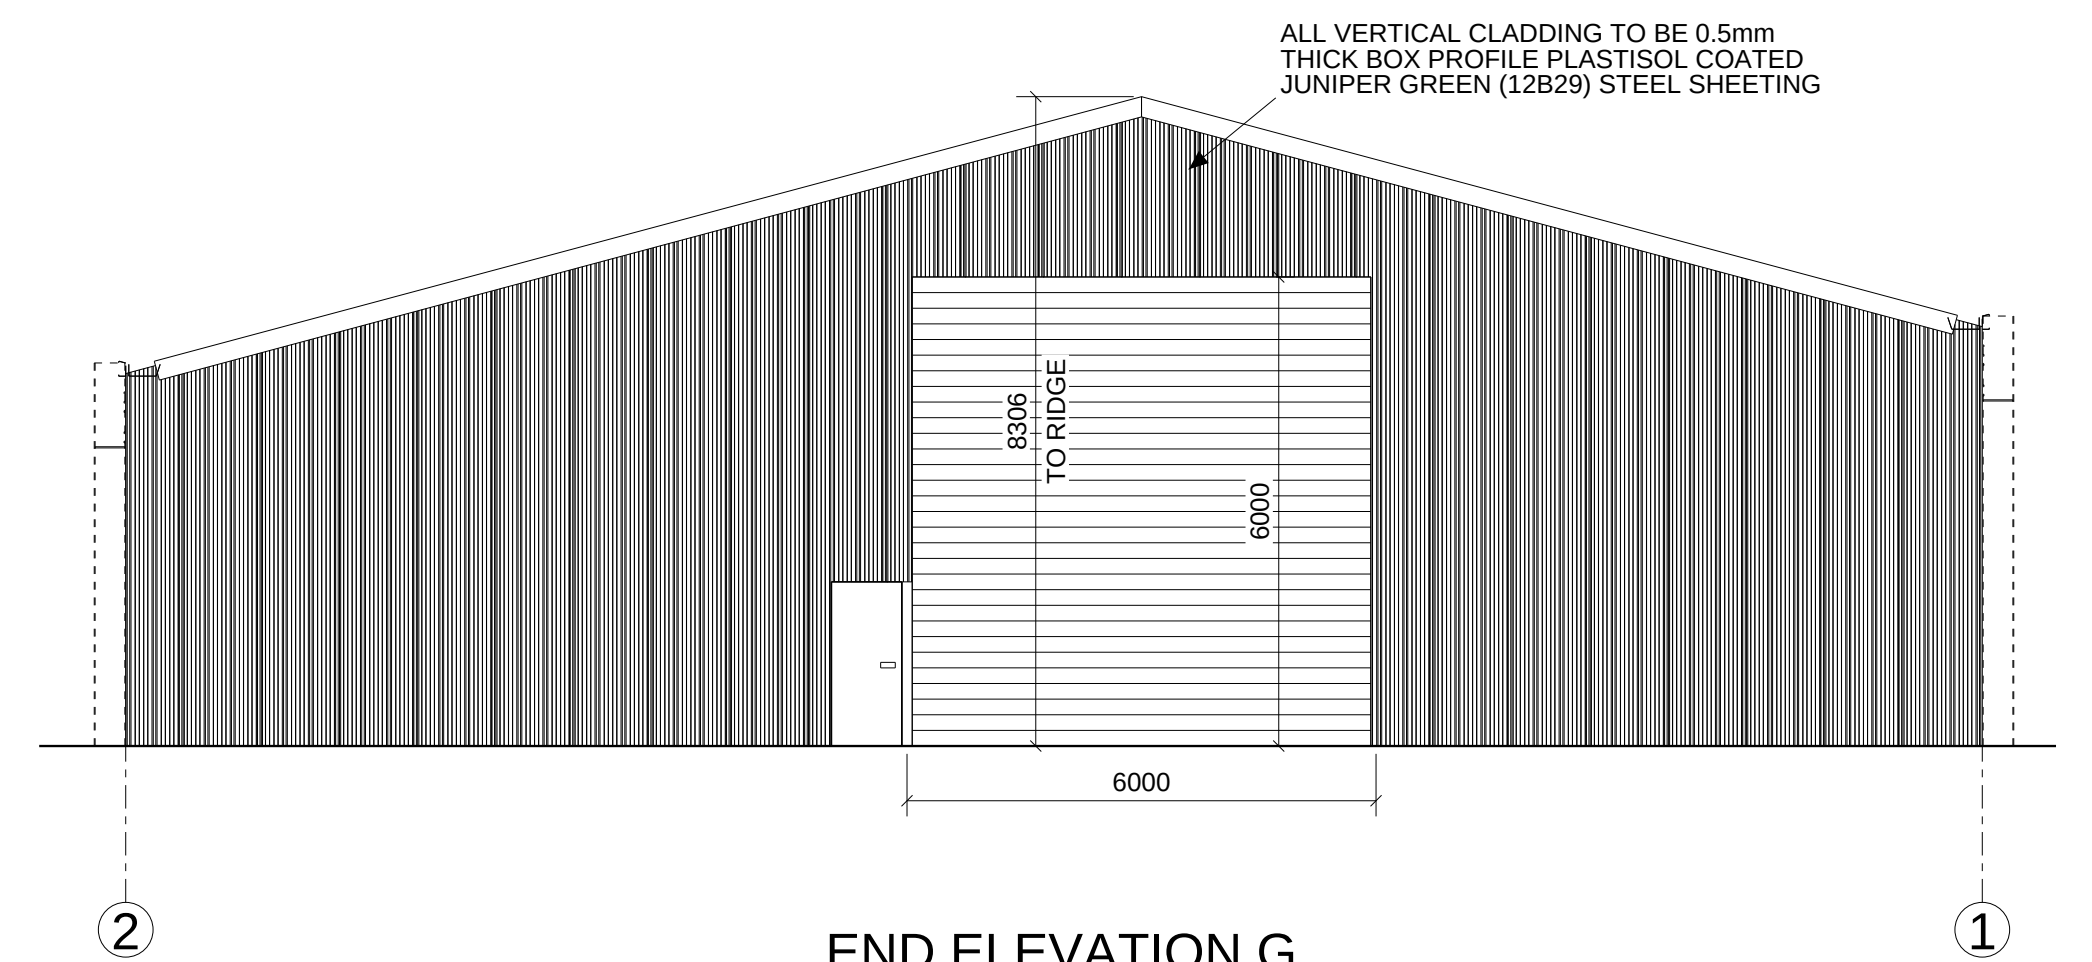


END ELEVATION G

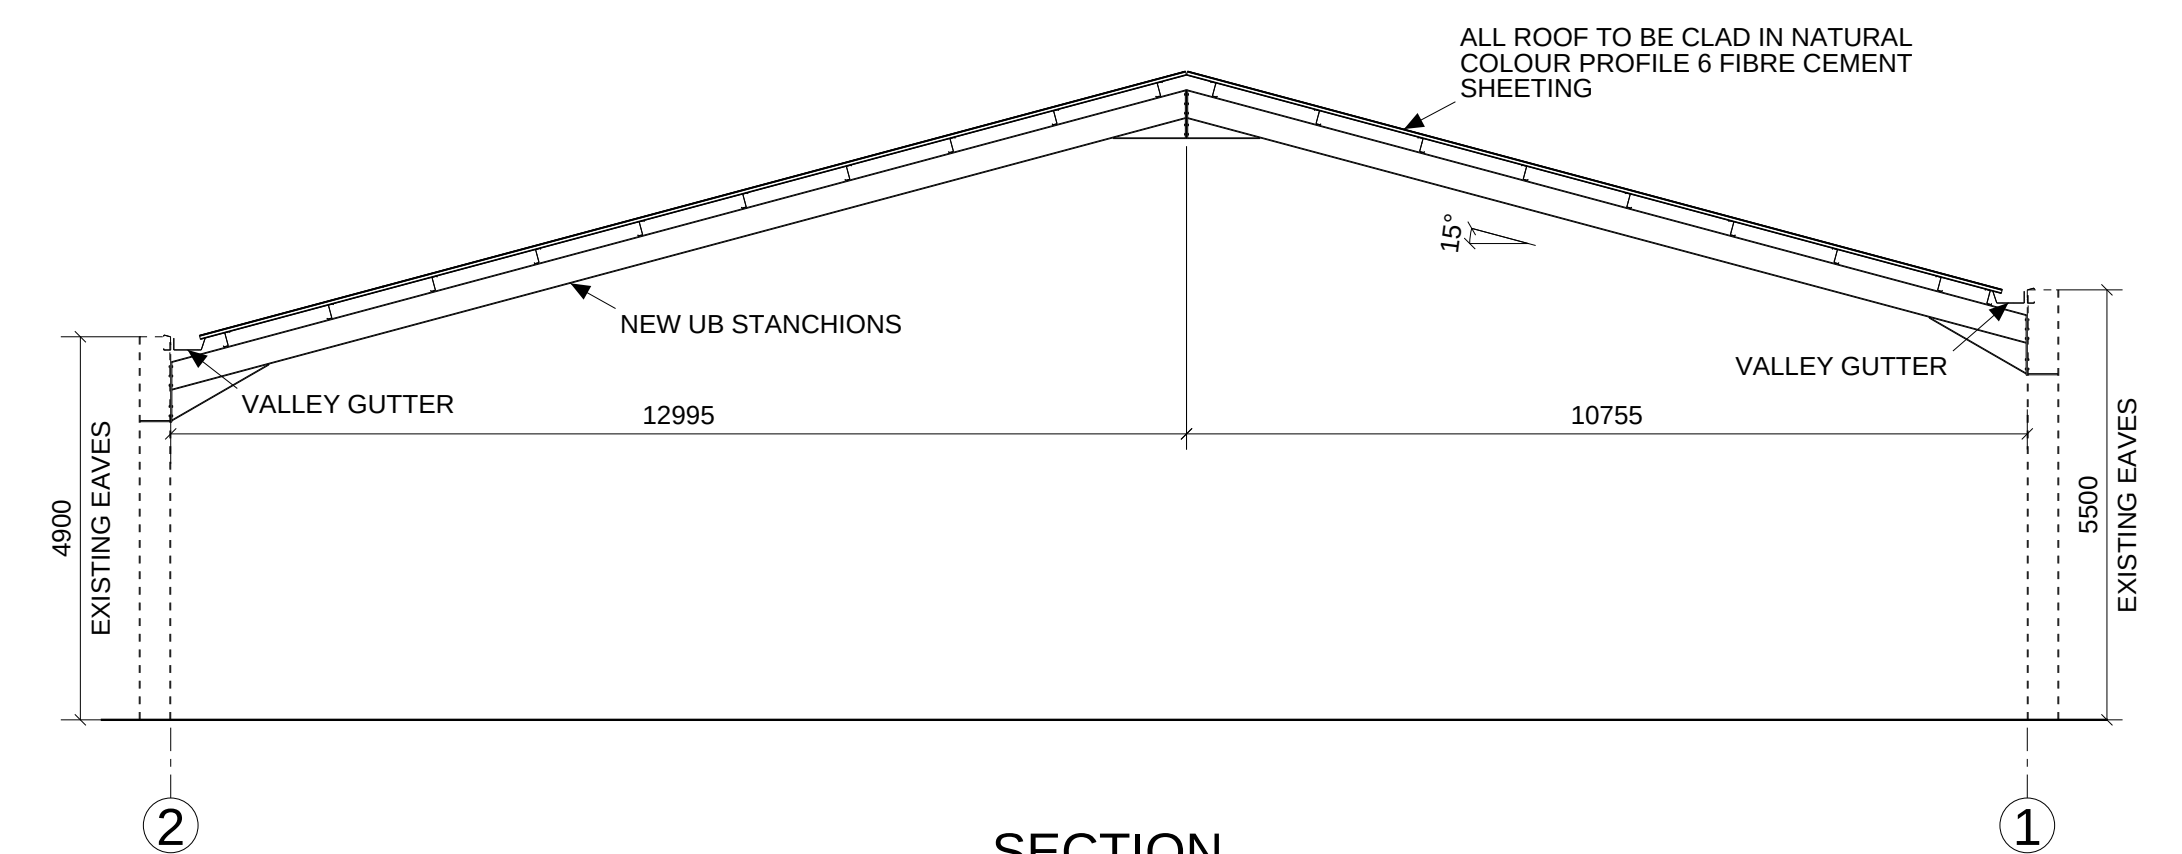

SECTION

ALL STEEL TO BE SHOT BLASTED AND GIVEN TWO COATS OF JUNIPER GREEN (12B29) PAINT

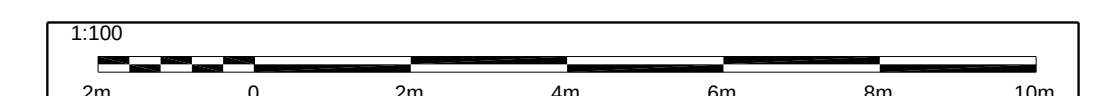

Scale	1:100 @ A1	 De Ville & Lear Ltd CONSTRUCTIONAL ENGINEERS	Mill Lane Works Roston, Ashbourne DE6 2EE. Telephone: 01335 324302 Fax: 01335 324568 Email: info@devilleandlear.co.uk	PROPOSED INFILL BUILDING FOR CADEBY TREE TRUST		Revision Date	Drawing No. [1] CADEBYINFI	
	Drawn			BCC	NEW FARM RURAL INDUSTRIES, CADEBY, NUNEATON, CV13 0BD			
	Date			18.02.2025				