




LEGEND

-  Application Site Boundary
-  Other Land Under the Control of the Applicant

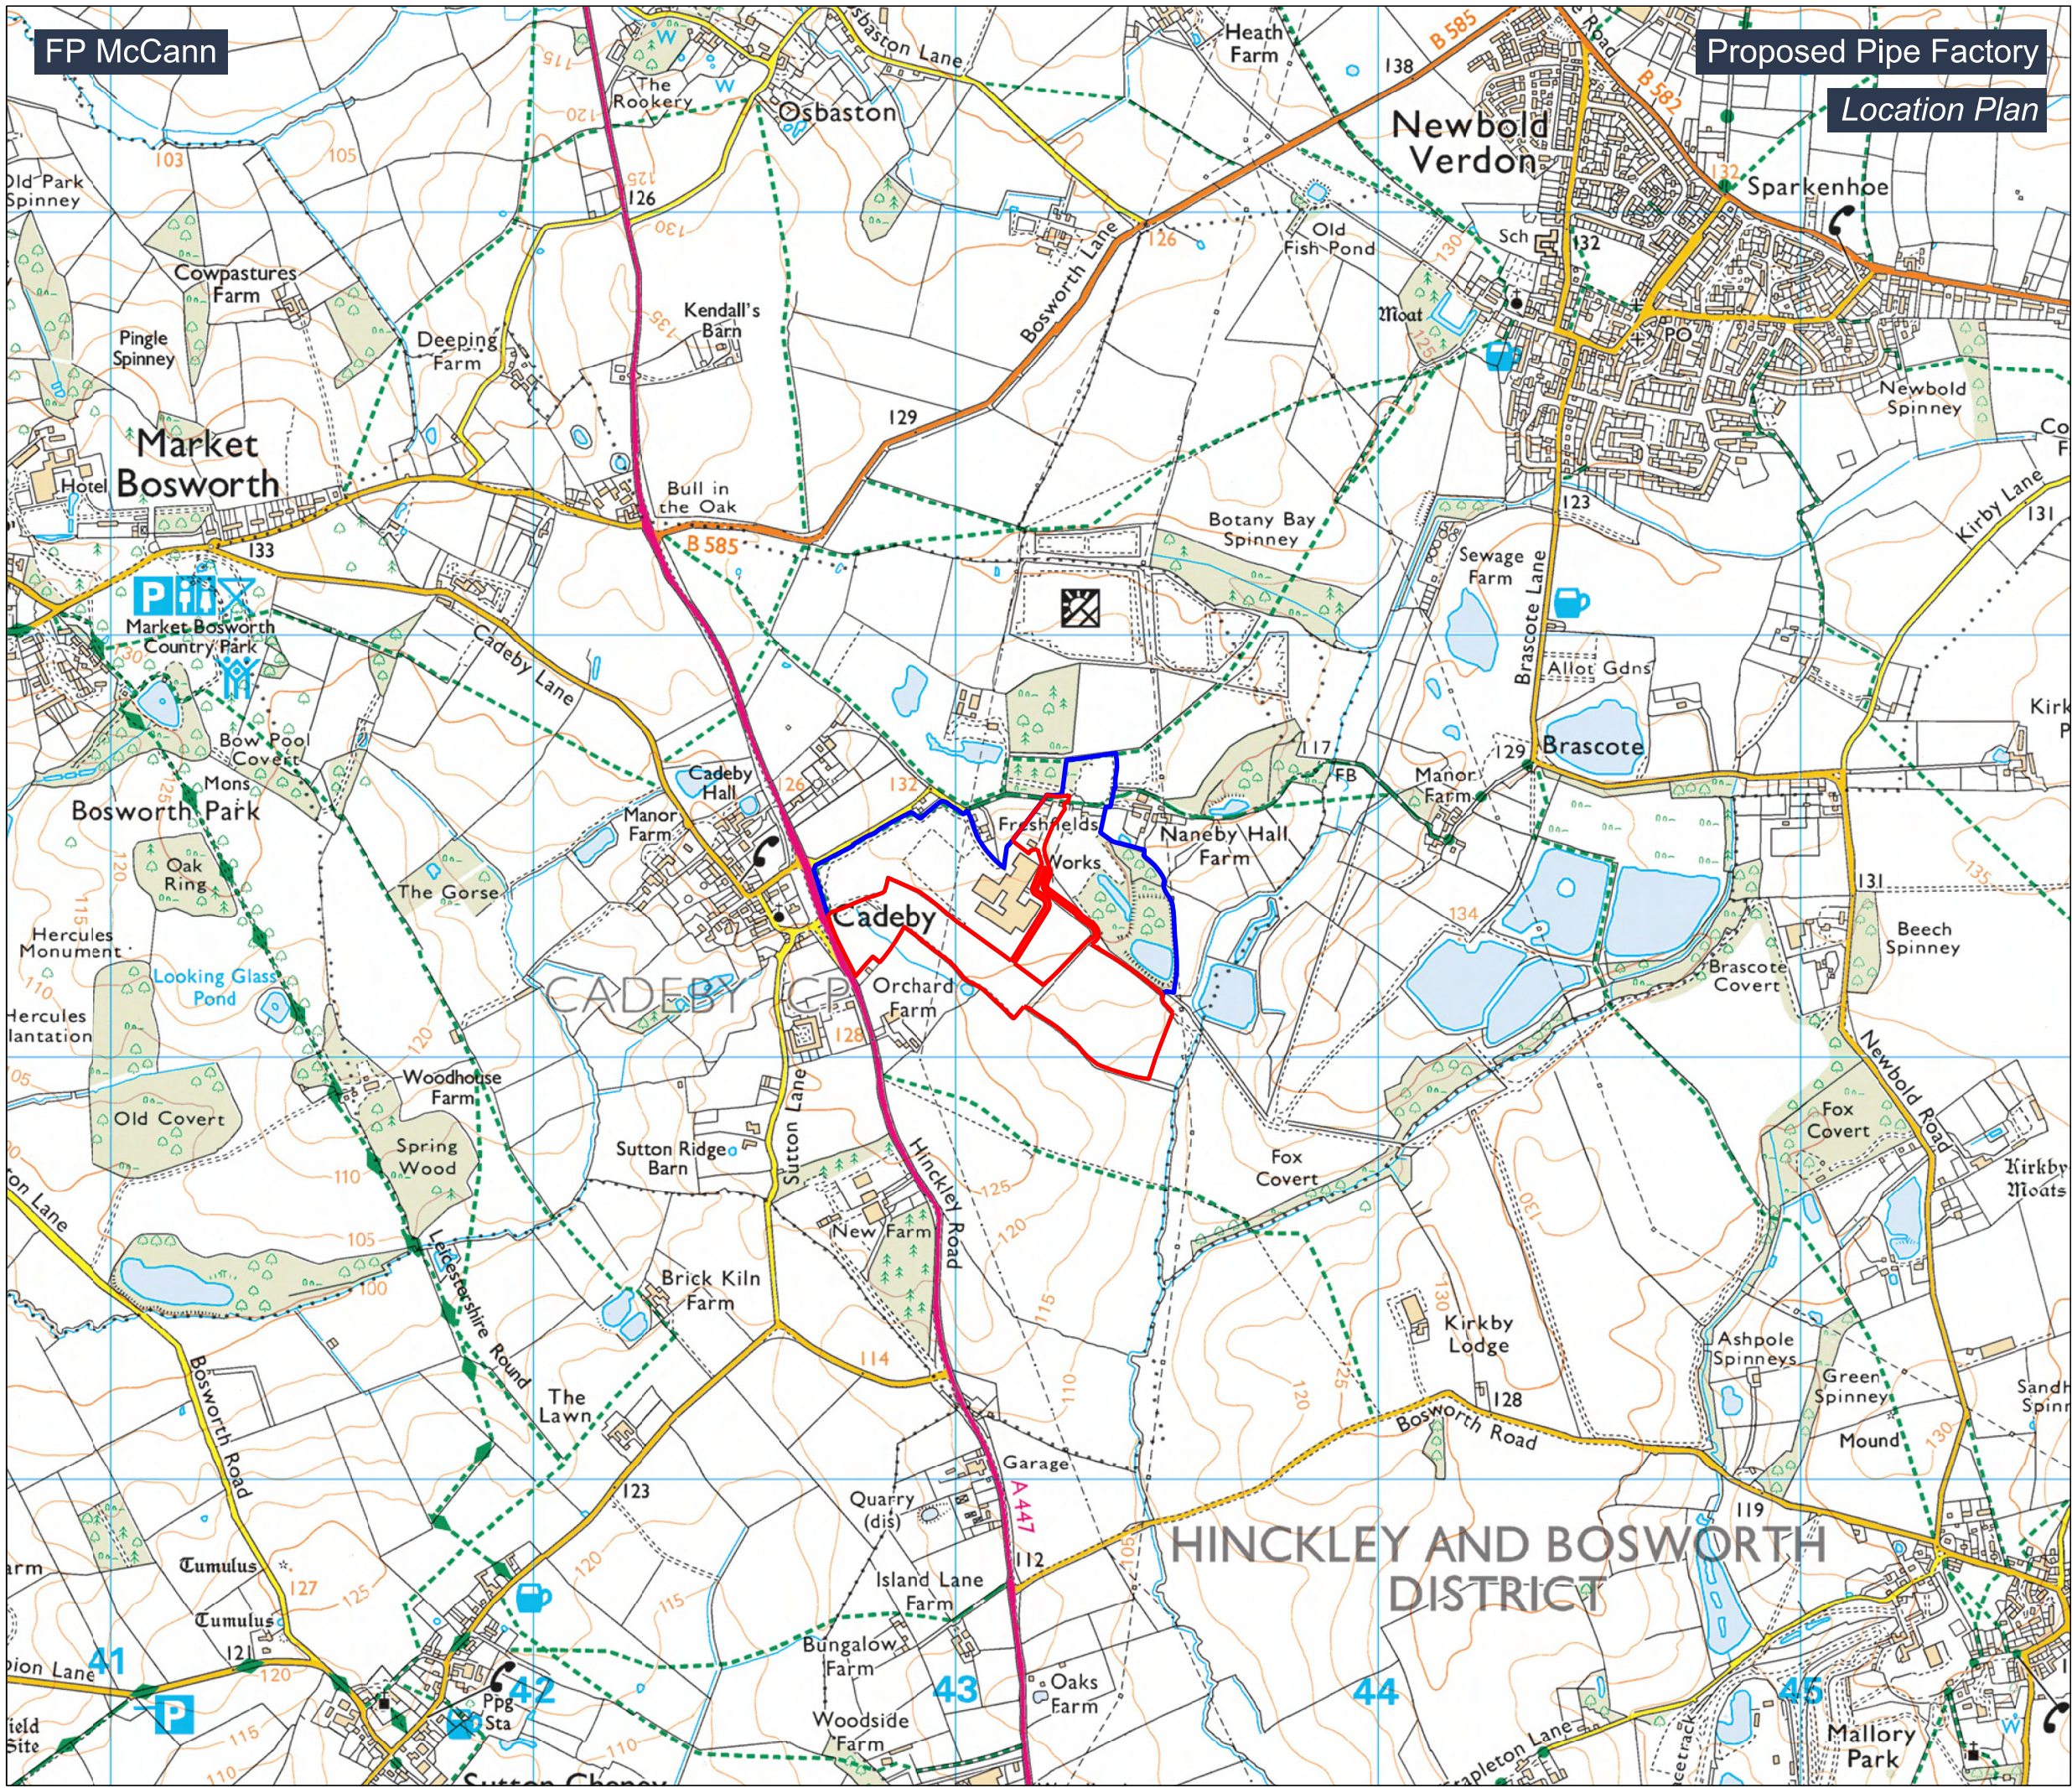

PROJECT:
FP McCann: Proposed Pipe Factory

TITLE:
Location Plan

REF NO:
KD.FPPF.1.D.001

DATE:
March 2025

SCALE:
1:15,000 @ A3

STATUS:
FINAL



This drawing may not be used without the consent of Kedd Limited
Regus Edmund House, 12-22 Newhall Street, Birmingham B3 3AS
© Crown copyright and database rights [2024] Ordnance Survey AC0000808122