
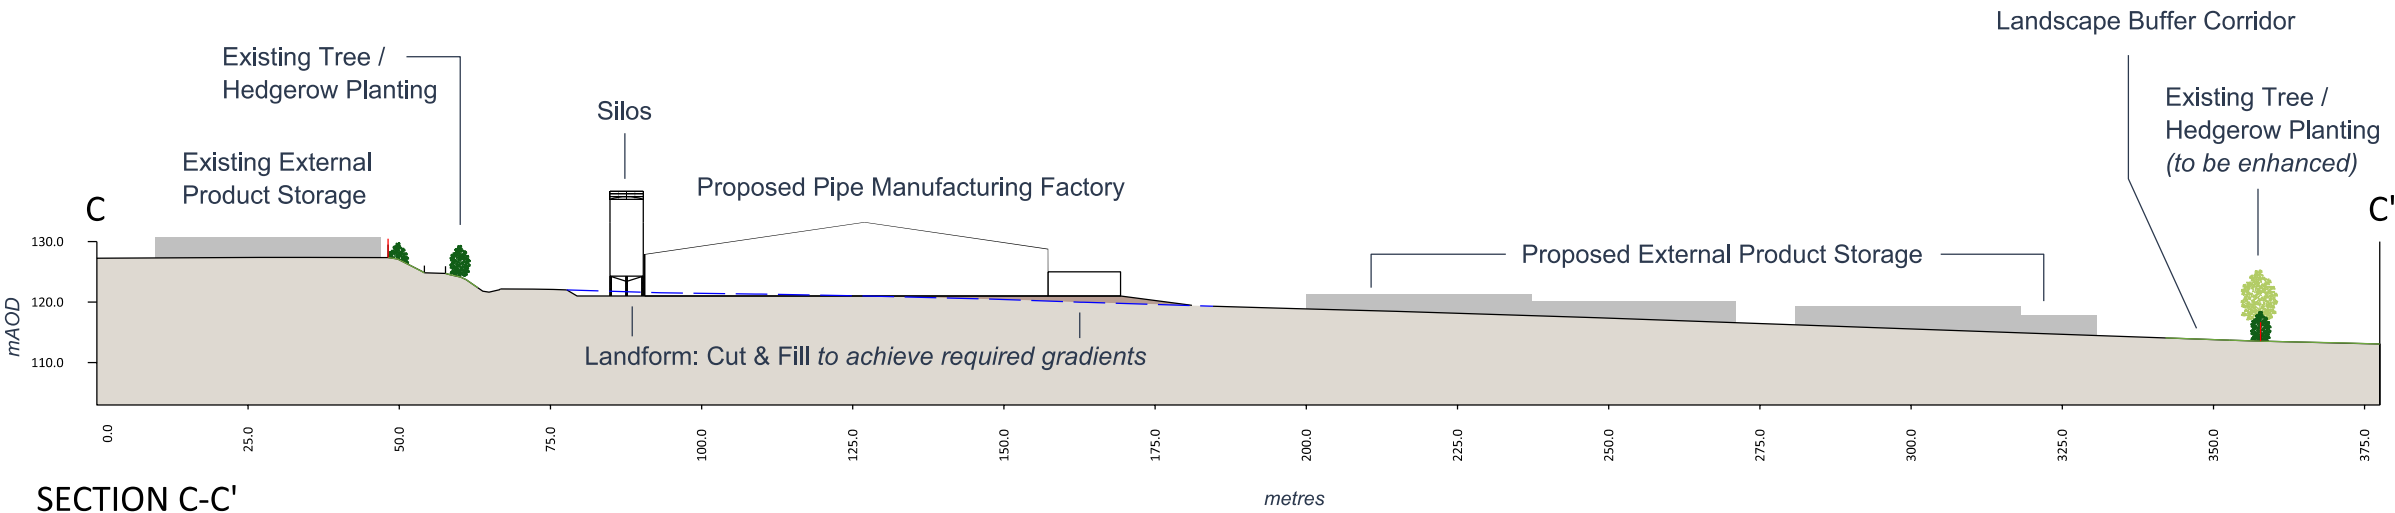
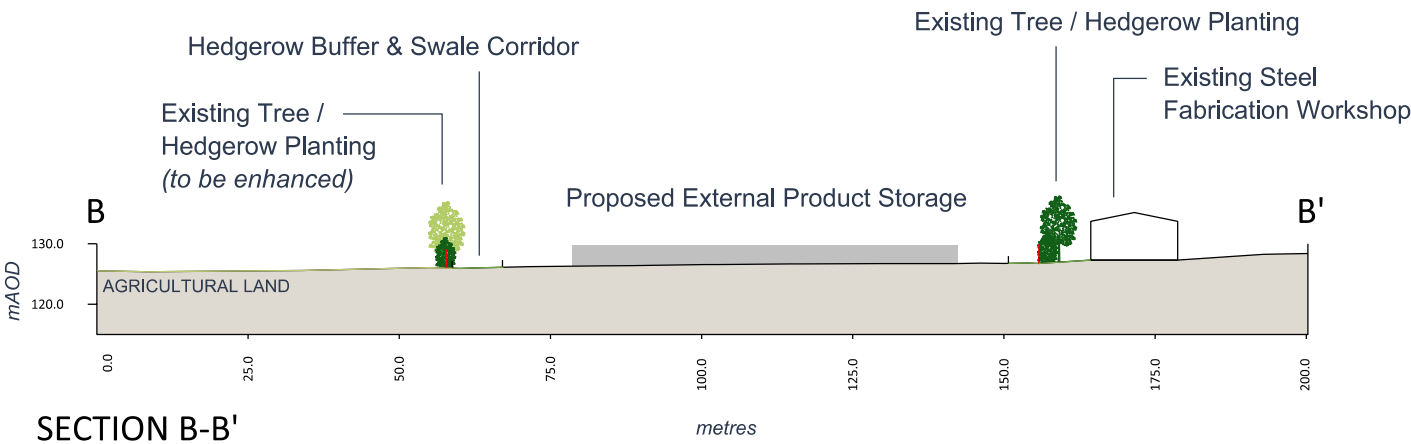


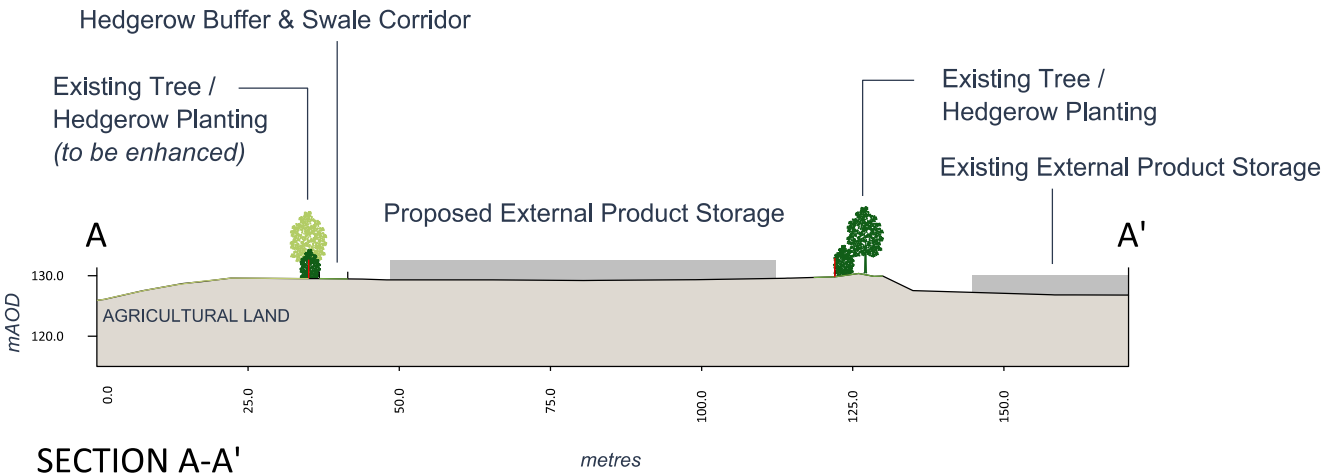

PROJECT:
FP McCann: Proposed Pipe Factory

TITLE:
Development Cross Sections

REF NO:
KD.FPPF.1.D.009

DATE:
March 2025

SCALE:
1:1,250 @ A3

STATUS:
FINAL

This drawing may not be used without the consent of Kedd Limited
Regus Edmund House, 12-22 Newhall Street, Birmingham B3 3AS
© Crown copyright and database rights [2024] Ordnance Survey AC0000808122

