

Orientation of site has not been checked, design subject to check before installation



Miracle Design & Play

TEL: ++44 (0)1604 658240
E-MAIL: sales@miracledandp.co.uk
WEB: www.miracledesignandplay.co.uk

PROJECT TITLE:
Sketchley Grange, Burbage

SHEET TITLE: Option 2

Key:

Surfacing:

- Timber Edging to perimeter of Surfacing
- Compacted Aggregate Pathway by Client
- Grass Mounds
- Existing Grass
- Mown Pathway by Client
- PCC Edging to perimeter of Surfacing
- Wetpour Safety Surfacing

Landscaping:

- Trees by Client
- Boulders- 750mm
- Freestanding A3 Sized Playground Signage

REVISIONS		
Issue	Description	Date
E	Freestanding signage added	22/08/24
D	LEAP relocated as per client's comments	21/08/24
C	Design revised as per client's comments	16/07/24
B	Design revised as per client's comments	16/07/24
A	Surfacing amended as requested by client	27/03/24

DRAWN BY: C.Smy

REVISED BY: G. Medica

CHECKED BY: J.Gaskin

SCALE: 1:100 @A1


ISSUE: E

CLIENT: Persimmon Homes

DRAWING NO: Q10013_E

DATE: 03/01/24

© 2023 MIRACLE DESIGN AND PLAY LTD, "ALL RIGHTS RESERVED, THIS DRAWING MAY NOT BE REPRODUCED, TRANSMITTED OR STORED IN WHOLE OR IN PART WITHOUT OUR WRITTEN CONSENT"

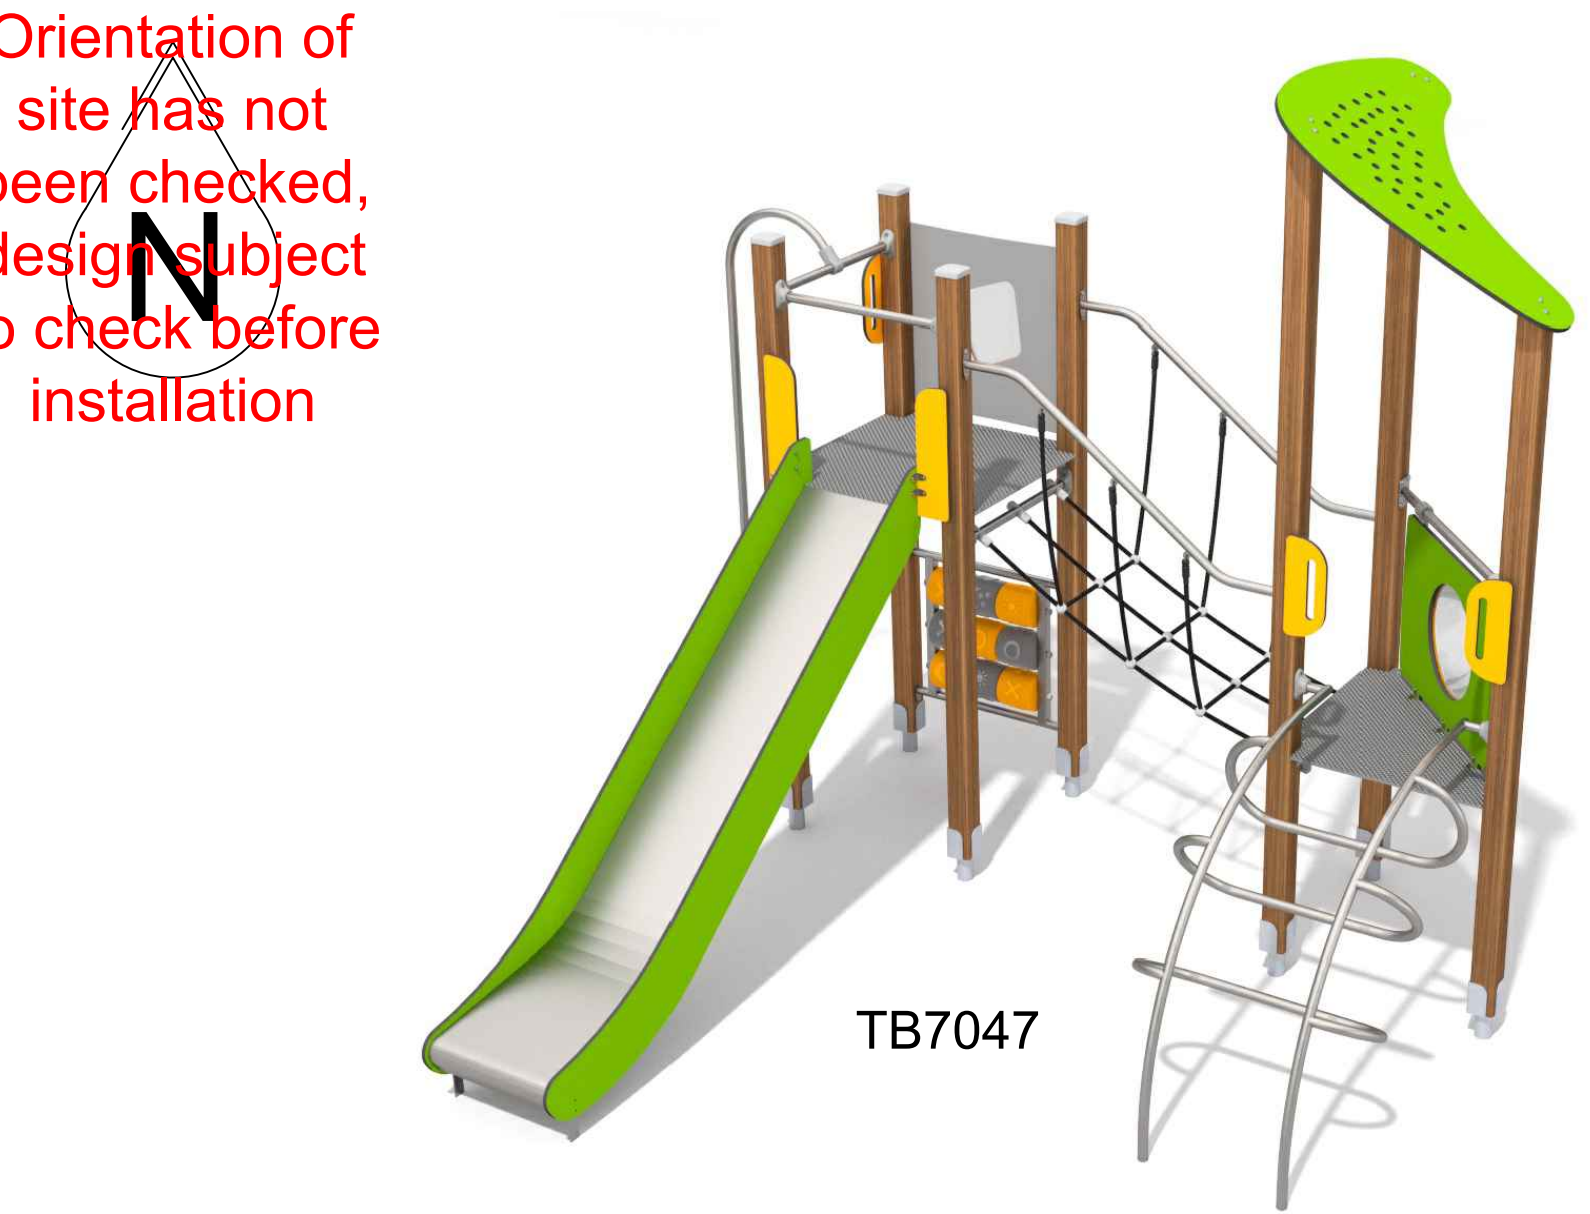


TB7047




TB7036




TBR7136

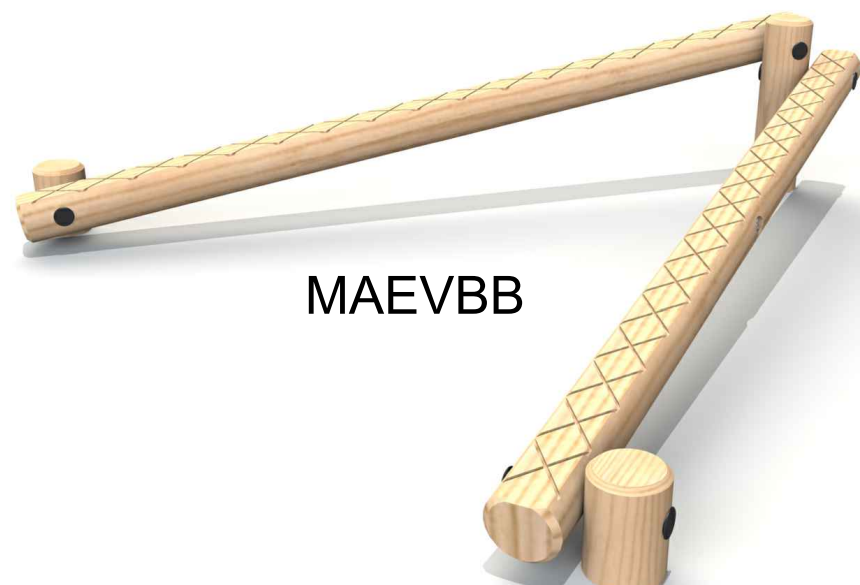

MAEVBB

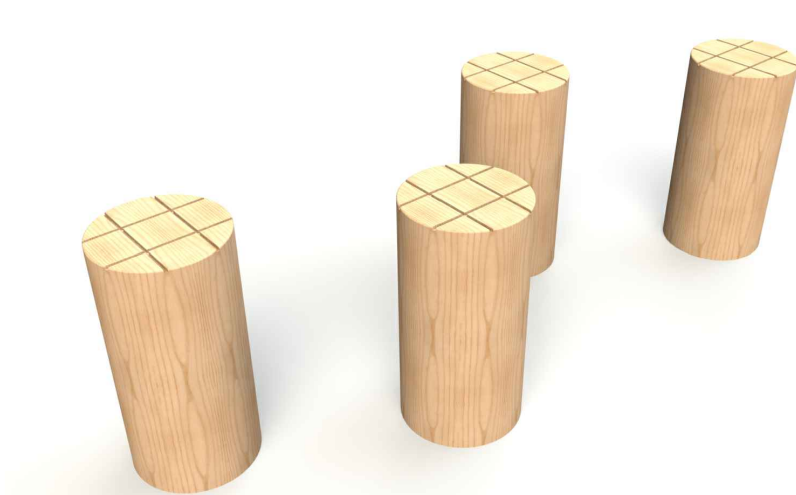

MAESL20

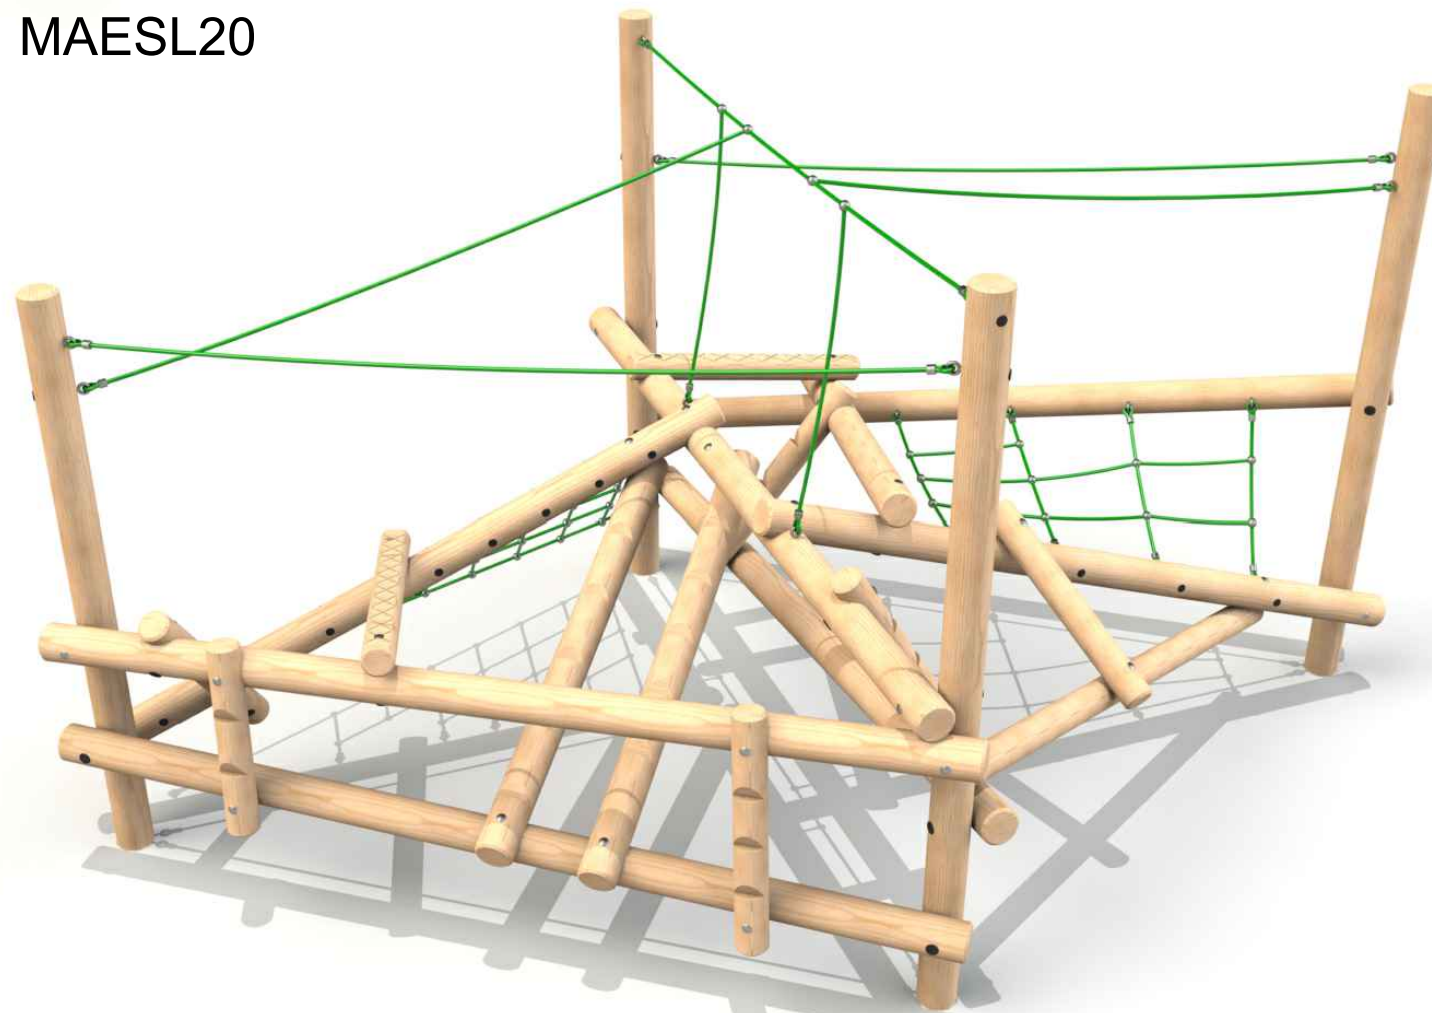

MAECSMEZZ




Boulders



SB5057



MBX45 2596

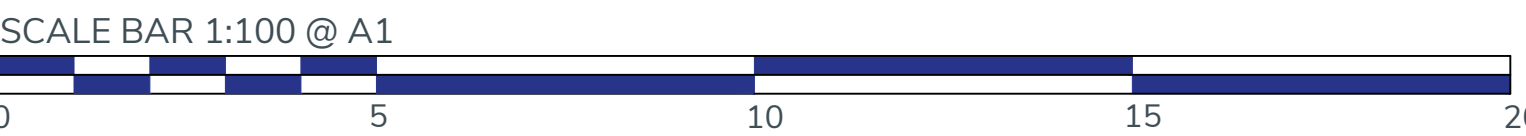

EXACT LOCATION OF EQUIPMENT TO BE AGREED ON SITE. ALL SURFACING TO BE FLAT AND LEVEL, ANY DISCREPENCIES IN LEVELS TO BE REPORTED TO MIRACLE DESIGN & PLAY IMMEDIATELY