NO DIMENSIONS TO BE SCALED FROM THIS DRAWING

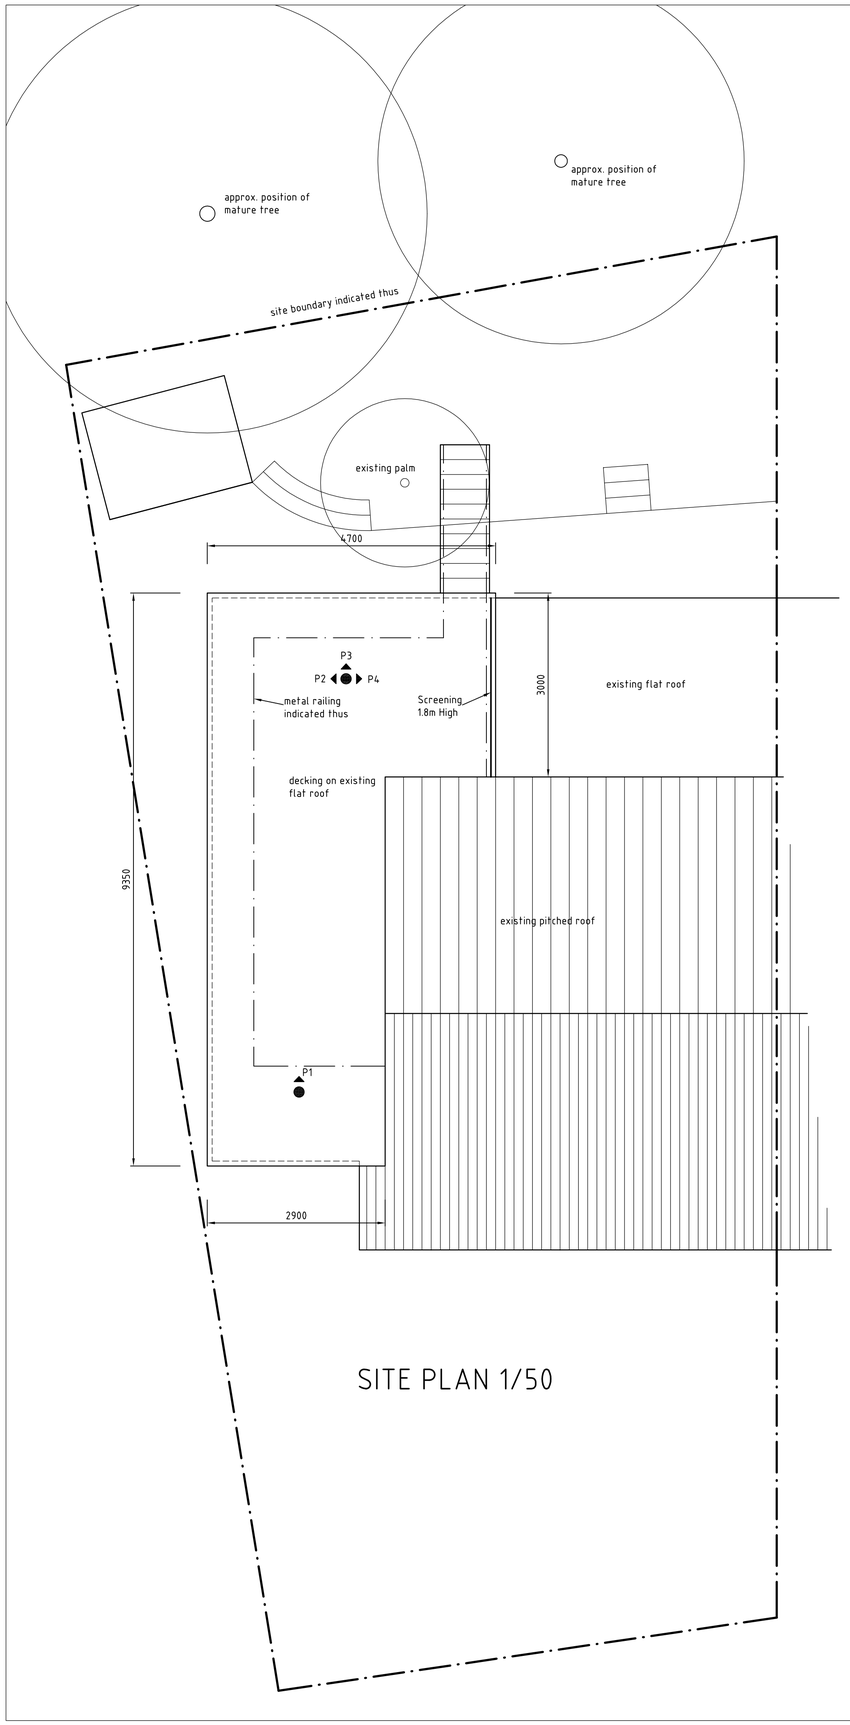

SITE PLAN 1/50

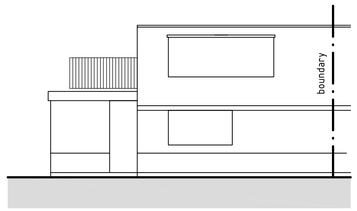

SOUTH ELEVATION 1/100

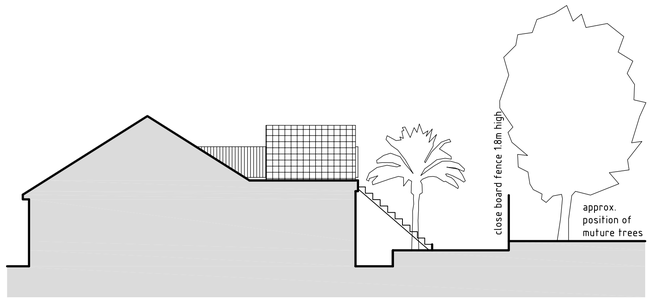

EAST ELEVATION

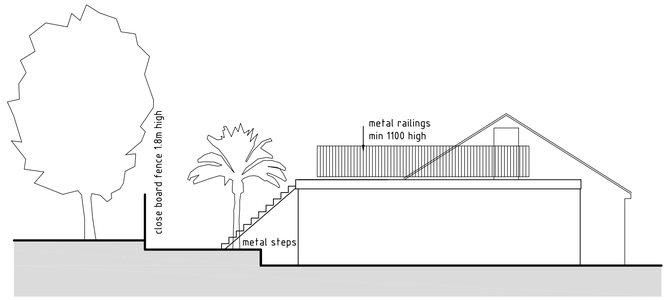

WEST ELEVATION

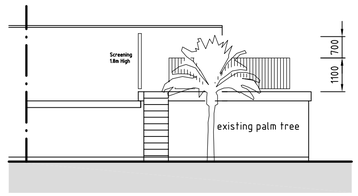

NORTH ELEVATION



P1



P2

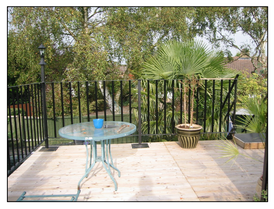

P3



P4



THE SITE

LOCATION PLAN 1/1000

C	Revised for planning resubmission	20.03.08	ptg	
	First issue			
Revisions		Date	Drawn	Chk'd

Client
MR GREENWOOD

Architects
Consulting Engineers
Project Managers
Surveyors
PICK EVERARD
Halford House
Charles Street
Leicester
LE1 1HA
Phone 0116 223 4400
Fax 0116 223 4411/22/33
consultants@pickeverard.co.uk
www.pickeverard.co.uk

Project
30 CARMON GROVE
GROBY
LEICESTER

Drawing Title
PROPOSED FLAT ROOF
BALCONY RAILING AND STAIRS

Status
PLANNING

Scale - unless otherwise stated
VAR at A1

Drawing Number
070640/SKO1

Rev
C