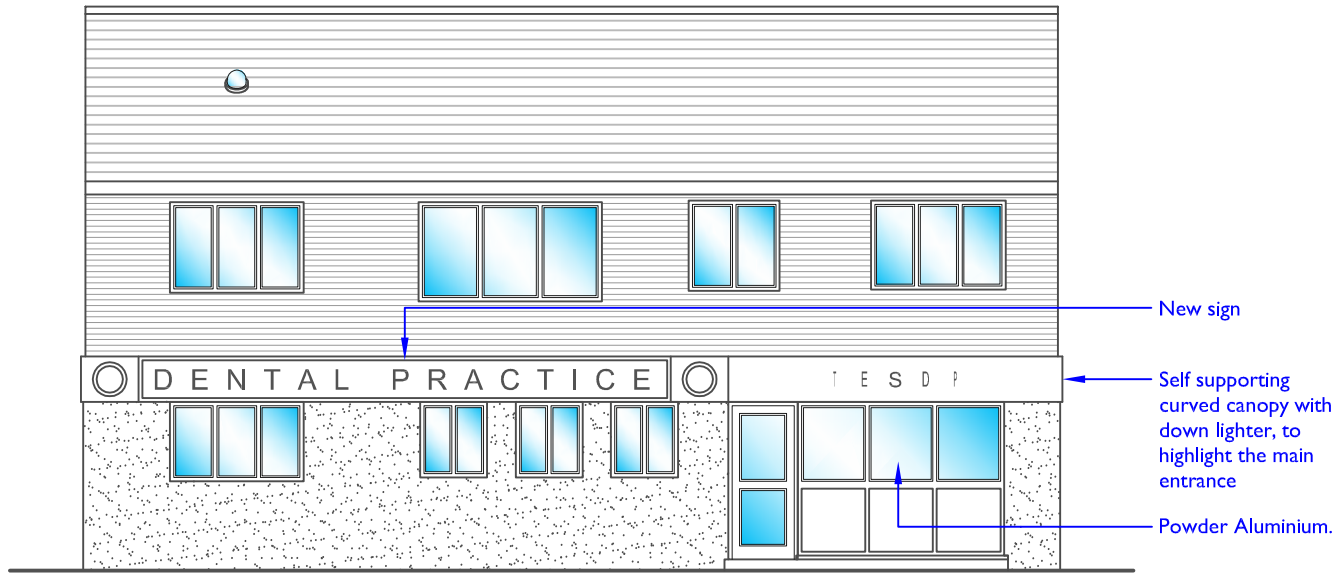

Front Elevation As Proposed

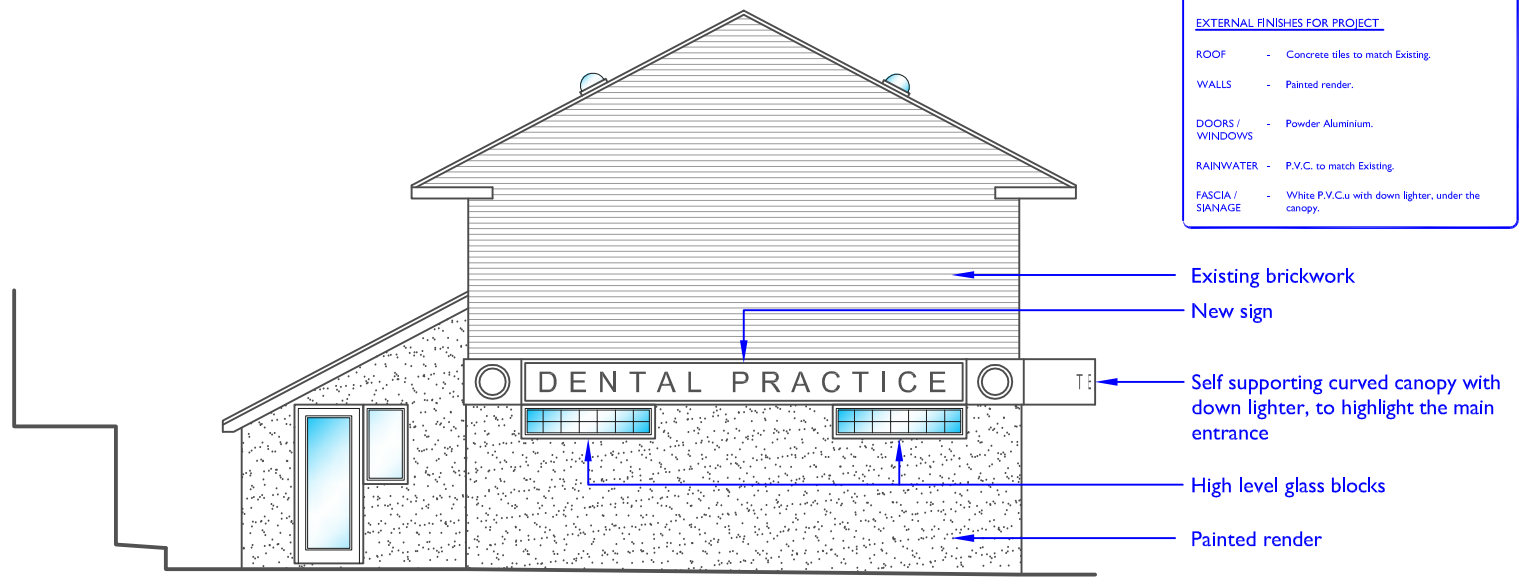

Side Elevation As Proposed

NOTES

EXTERNAL FINISHES FOR PROJECT

ROOF	-	Concrete tiles to match Existing.
WALLS	-	Painted render.
DOORS / WINDOWS	-	Powder Aluminium.
RAINWATER	-	P.V.C. to match Existing.
FASCIA / SIANAGE	-	White P.V.C.u with down lighter, under the canopy.



Rear Elevation As Proposed

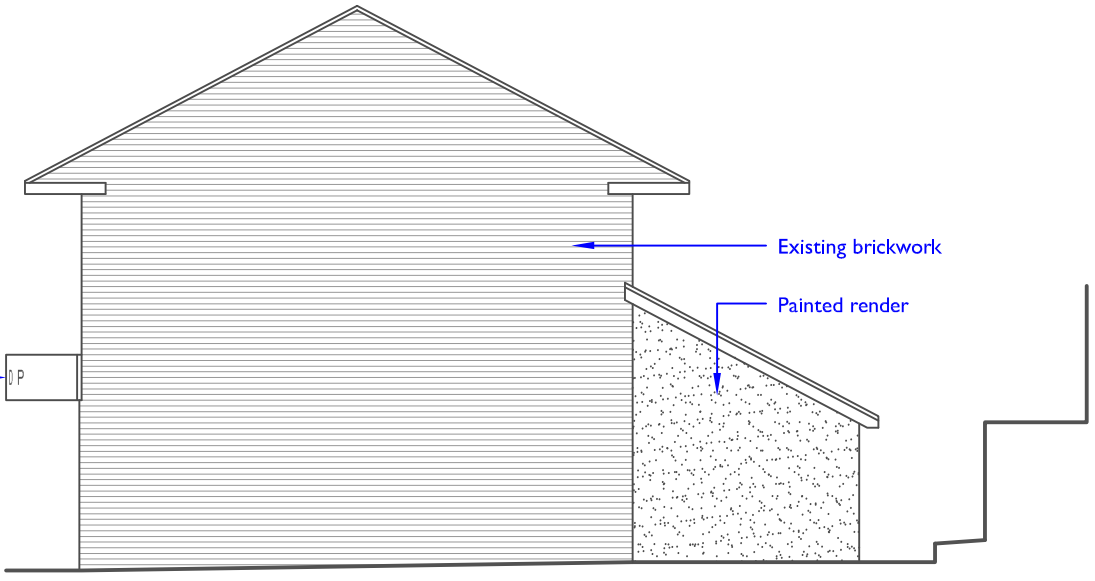

Side Elevation As Proposed

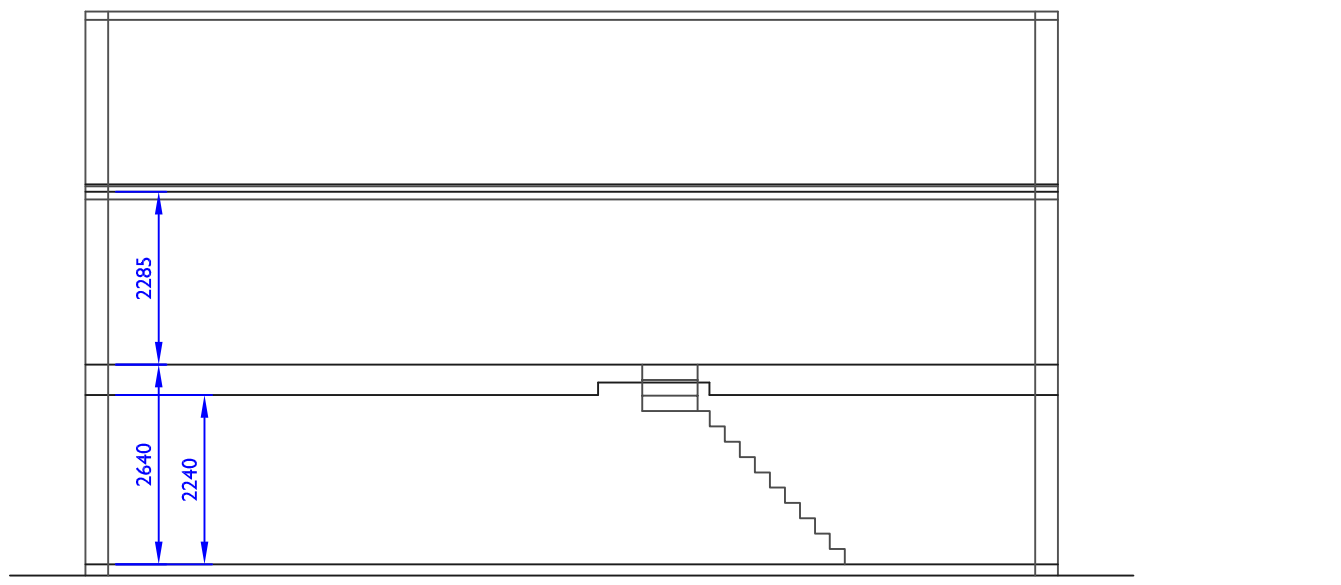

Typical Section As Proposed

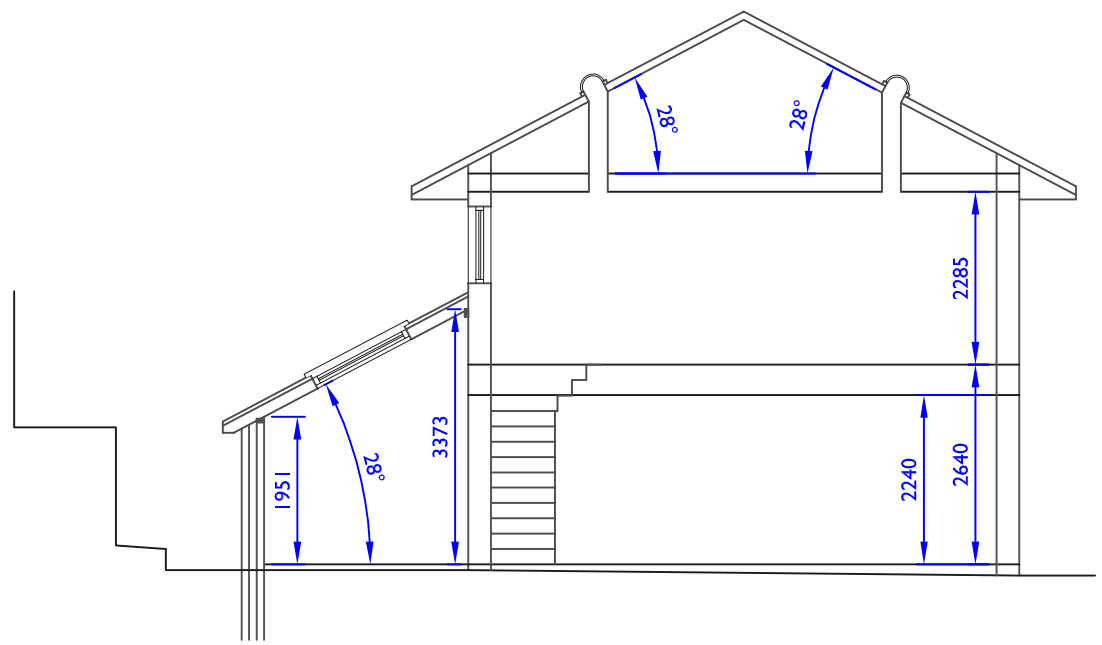

Typical Section As Proposed

NOTE: DO NOT SCALE FROM THIS DRAWING. ALL DIMENSIONS ARE TO BE VERIFIED ON SITE. ALL DIMENSIONS ARE STATED IN MILIMETERS. ALL SPOT HEIGHTS AND LEVELS ARE INDICATED IN METERS.

NOTE: THIS DRAWING IS FOR PLANNING APPLICATION PURPOSES ONLY AND IS NOT TO BE USED FOR THE PURPOSES OF CONSTRUCTION

© THIS DRAWING (AND ALL DESIGN INFORMATION THERETO ARE THE PROPERTY OF THE ARCHITECT)
THIS DRAWING MAY NOT BE REPRODUCED - IN WHOLE OR IN PART- WITHOUT PRIOR WRITTEN CONSENT FROM THE ARCHITECT

paul humphries ARCHITECTS
49 Salterton Road,
Exmouth,
Devon EX8 2EF
t: 01395 276598
f: 01395 222800
email: paul@humphriesp.freeserve.co.uk
www.paulhumphriesarchitects.co.uk

Paul J. Humphries
BSc Hons (Bath) BArch Hons (Bath)
AAIA RIBA MIS

Proposed Extension(s) to Dental Practice
128a Wood Street
Earl Shilton
Leicester
LE9 7ND

Client : Mr T Johnson

Elevations And Sections As Proposed

No.	Revision	Date

Job No: 07-403

Scale: **1:100** Drawn: **T.J.D.**
Date: **February 2008** Drawing: **A2**