

Ref 393994
my Ref 08/00269/Ful

Proposed fencing for manege-

- post and rail fence all the way around the manege.
- post on the outside
- round part of rail on the inside

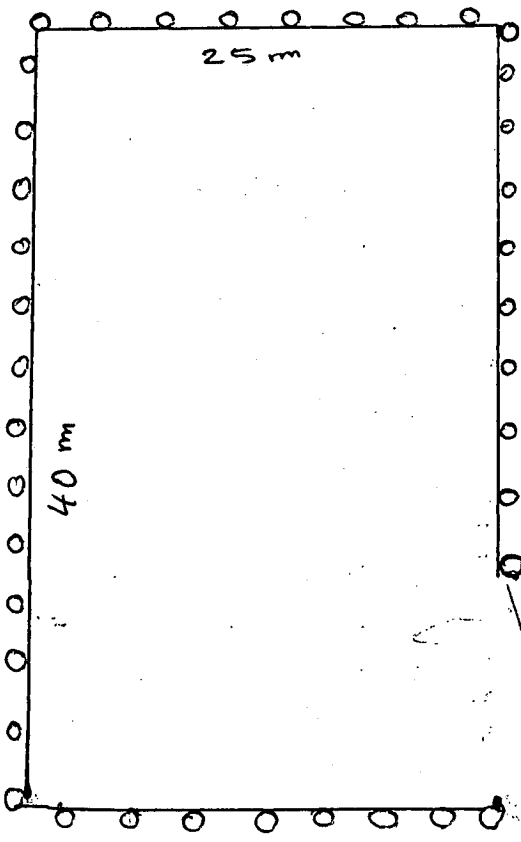

7 bars gate

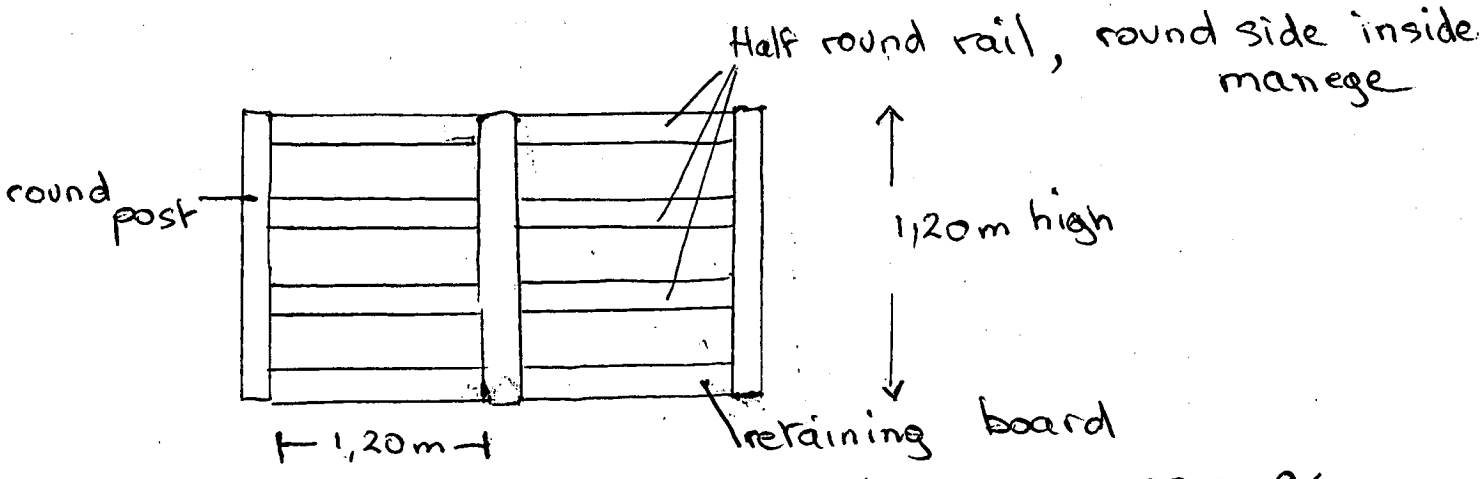

Planning Ref 393994