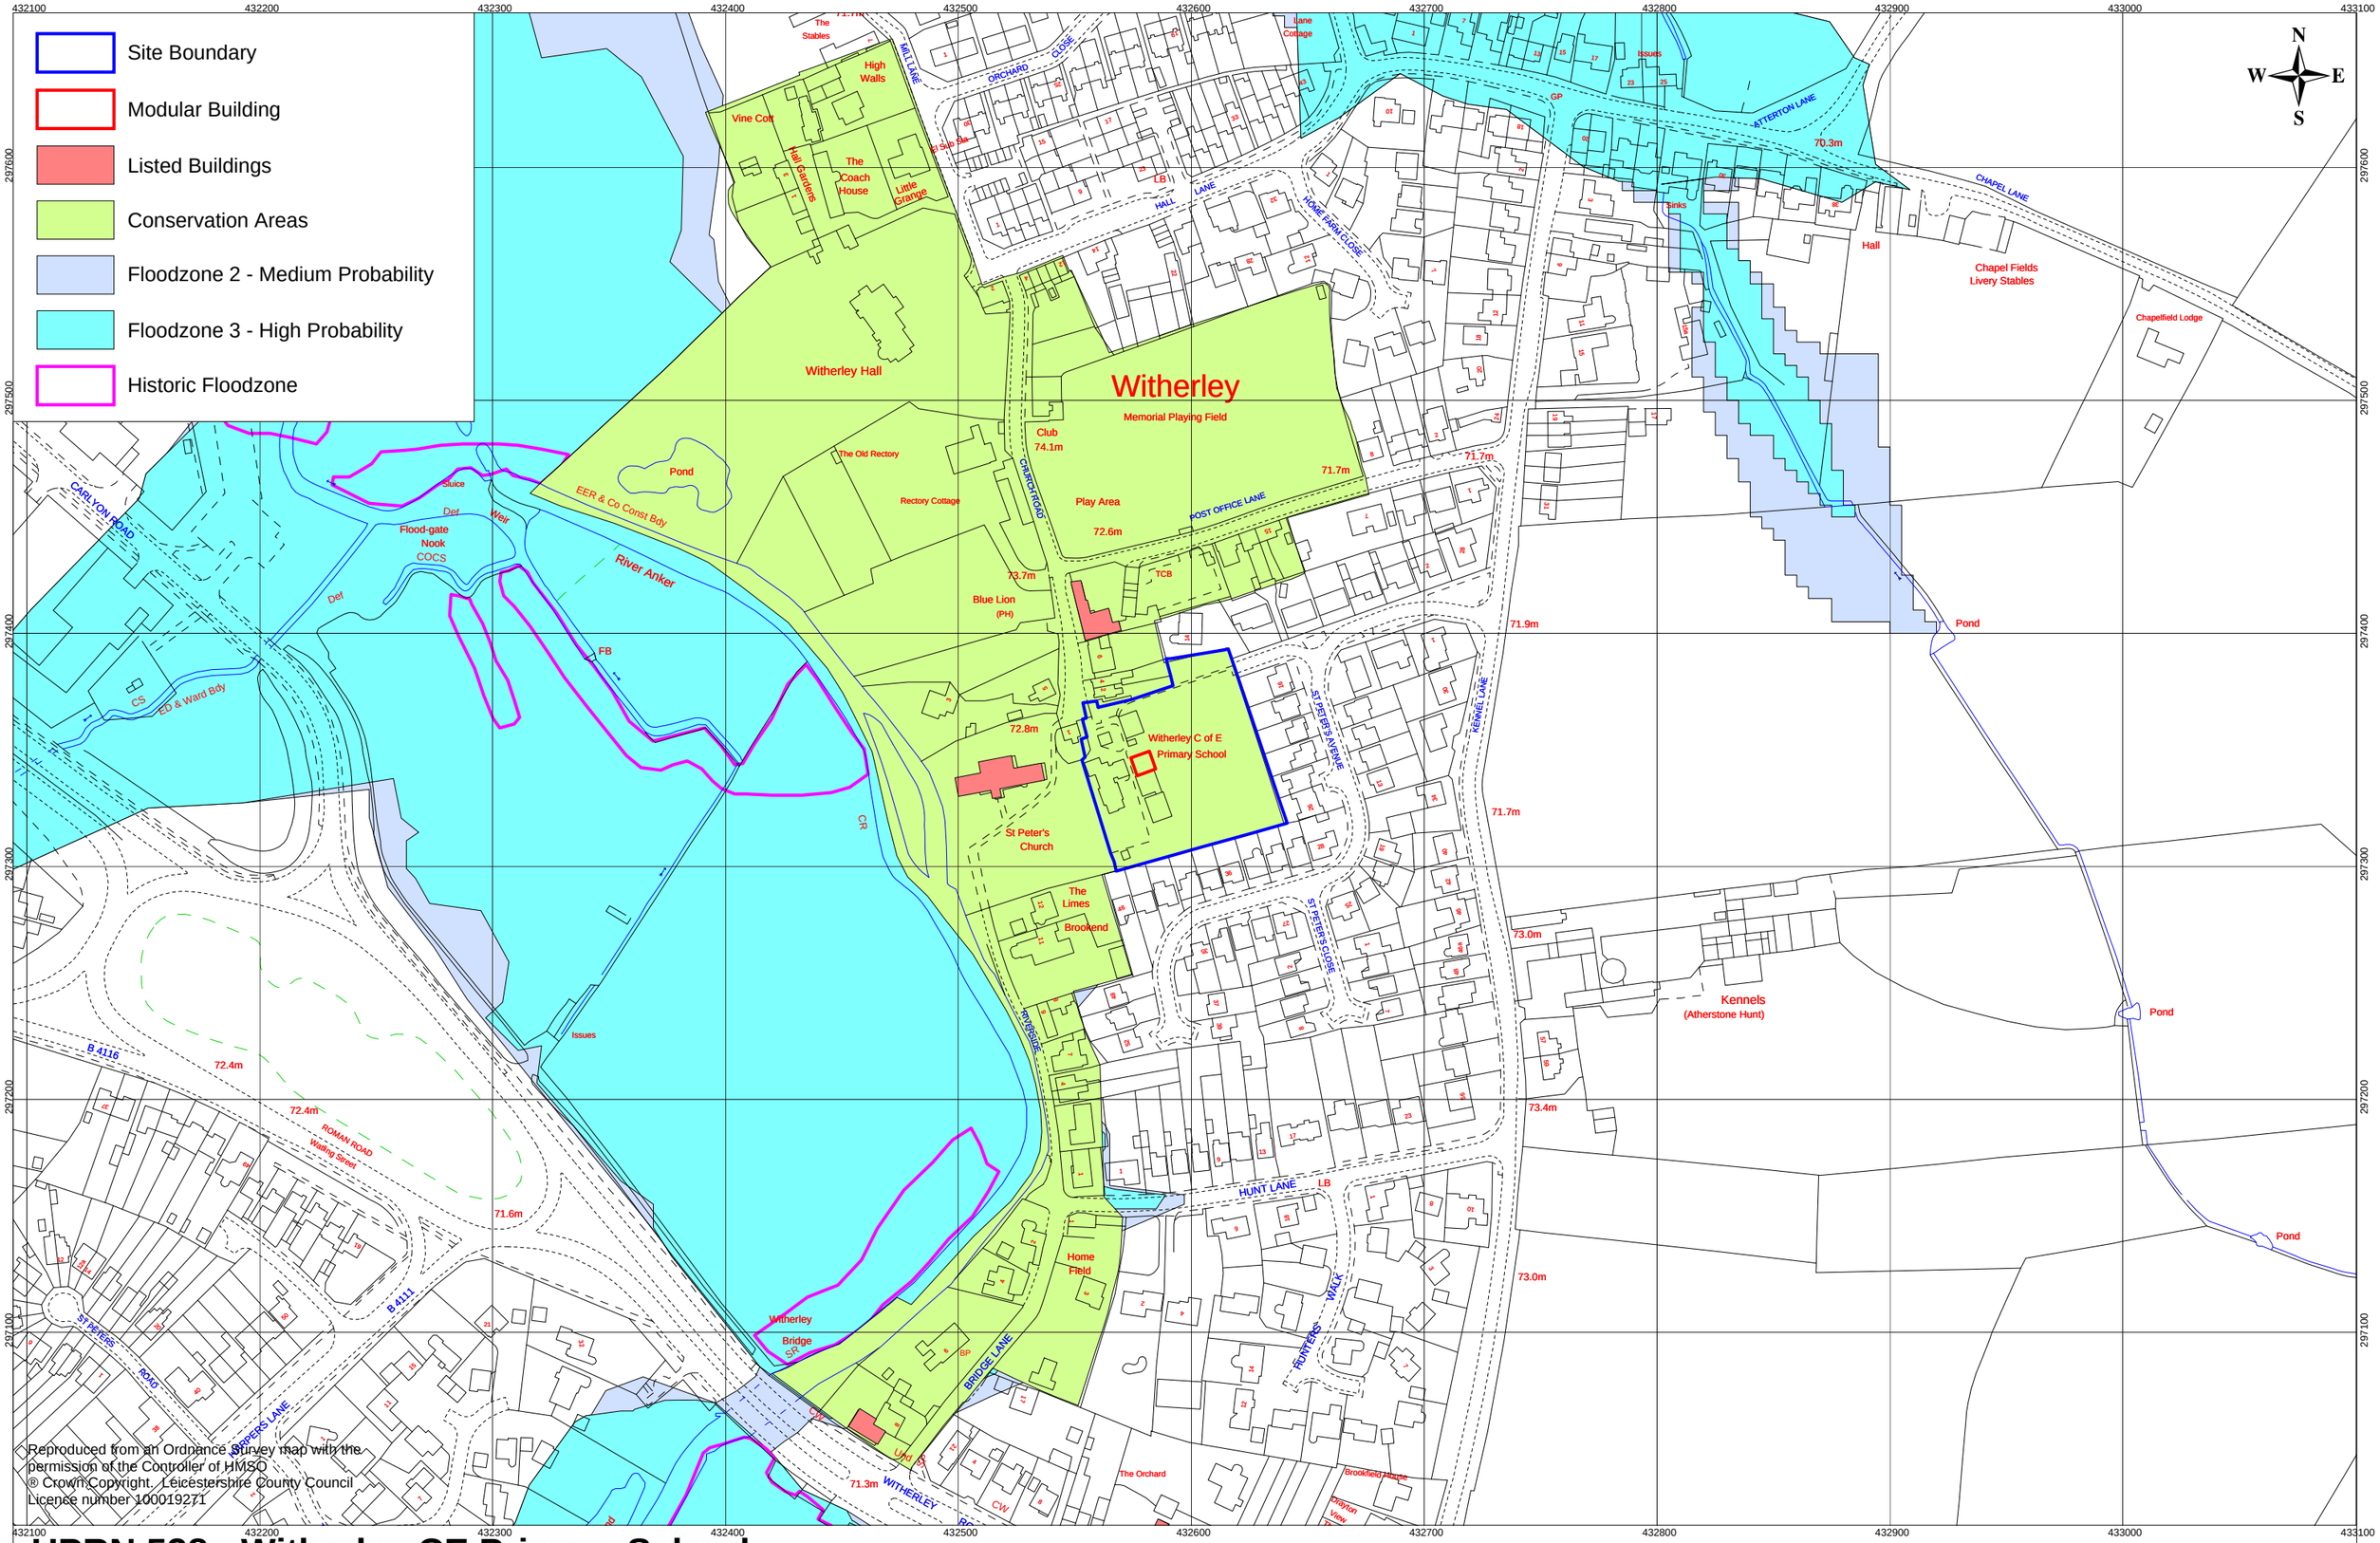

UPRN 528 - Witherley CE Primary School

Church Road, Witherley : Block M

Approx Scale 1:2500 @ A3 Landscape
(Planning_Applications_2011.wor)

Plan ref: 0528/1

Leicestershire County Council

Property Services
Corporate Resources Department
County Hall, Glenfield.
Leicester. LE3 8RE
Tel:0116 232 3232

Template: F:\GIS\PRINTING\TEMPLATE\2006A3land.wor