SCALE 1-100


EXISTING FRONT ELEVATION BARN

SCALE 2m

DEVELOPMENT SERVICES
18 OCT 2010
RECEIVED

24m

FIBRE CEMENT ROOF SHEETS

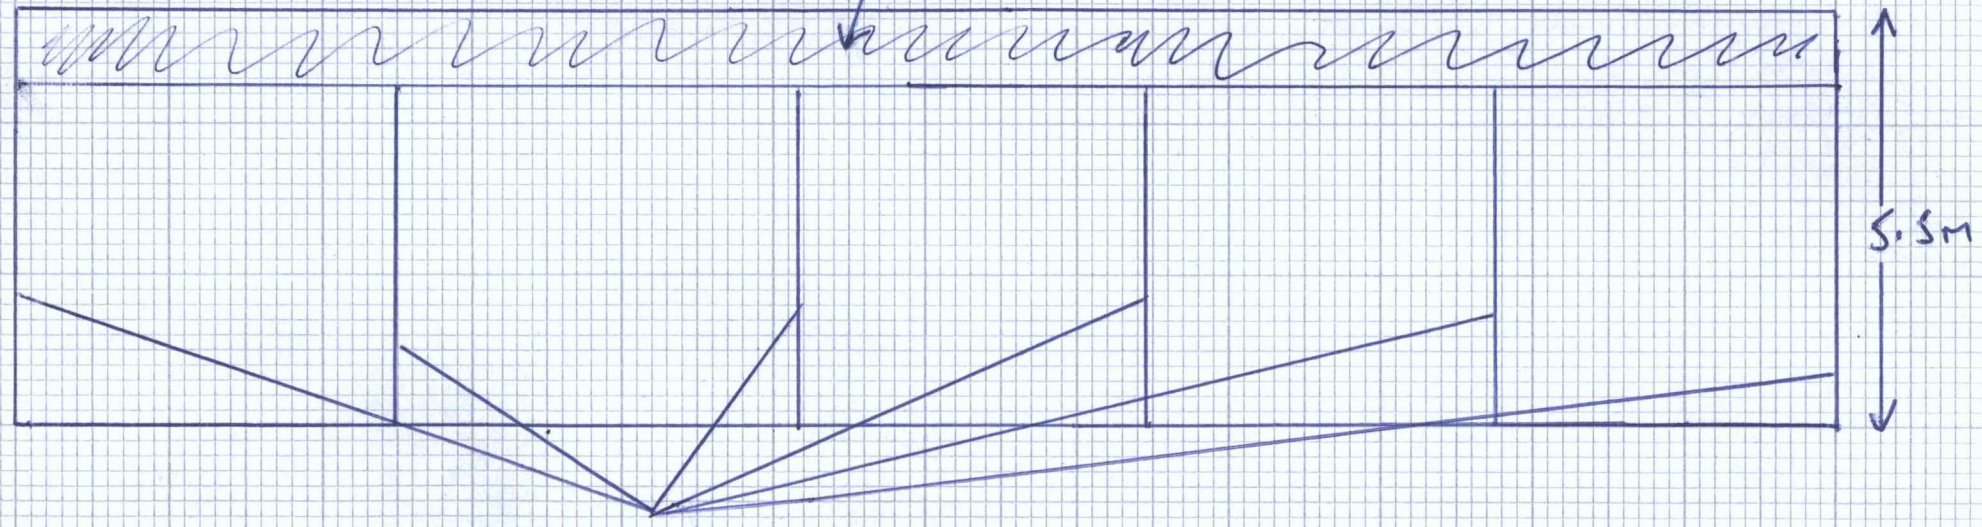

STEEL STANCHIONS.