




CONTRACTORS MUST CHECK ALL DIMENSIONS ON SITE. ONLY FIGURED DIMENSIONS ARE TO BE WORKED FROM. DISCREPANCIES MUST BE REPORTED TO THE DESIGN TEAM BEFORE PROCEEDING. © THIS DRAWING IS COPYRIGHT.

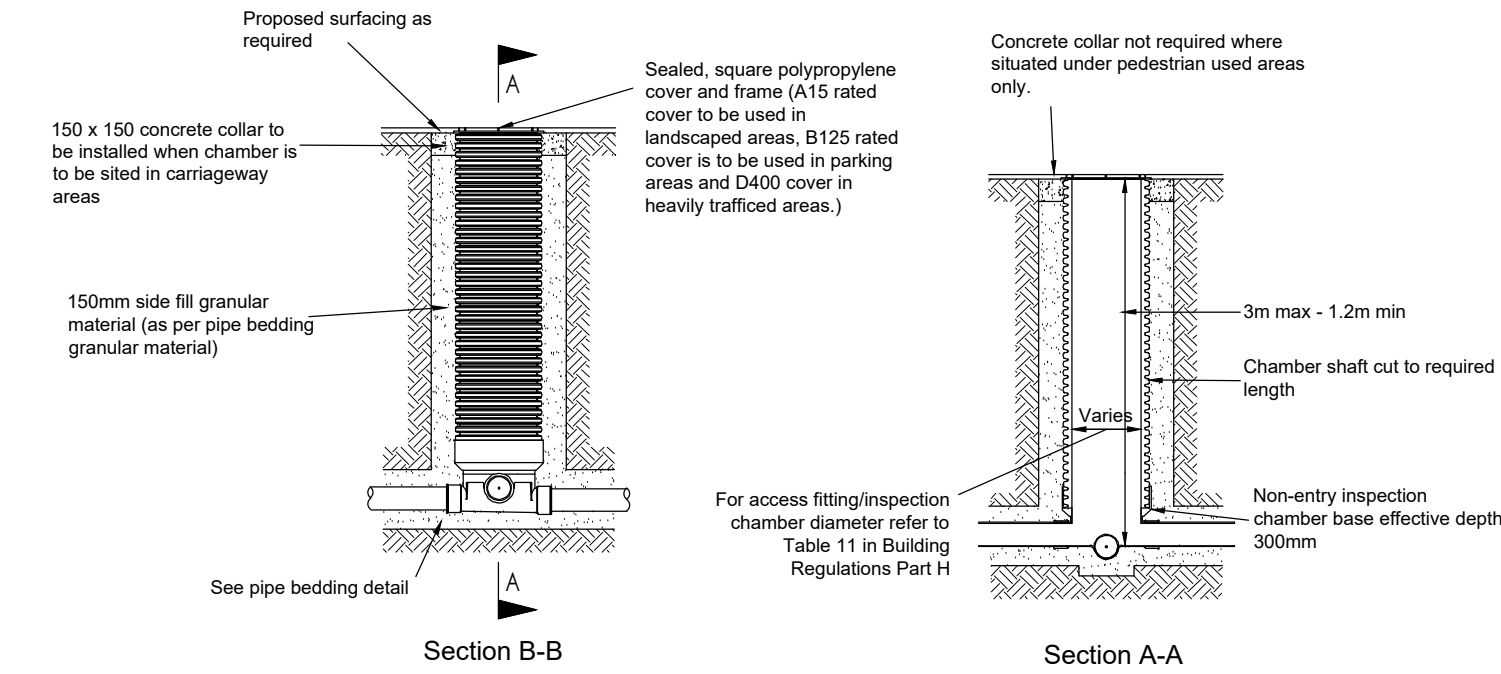


TYPICAL PRIVATE FOUL/SURFACE WATER INSPECTION/ACCESS FITTING (DEPTH 1.2M - 3M)

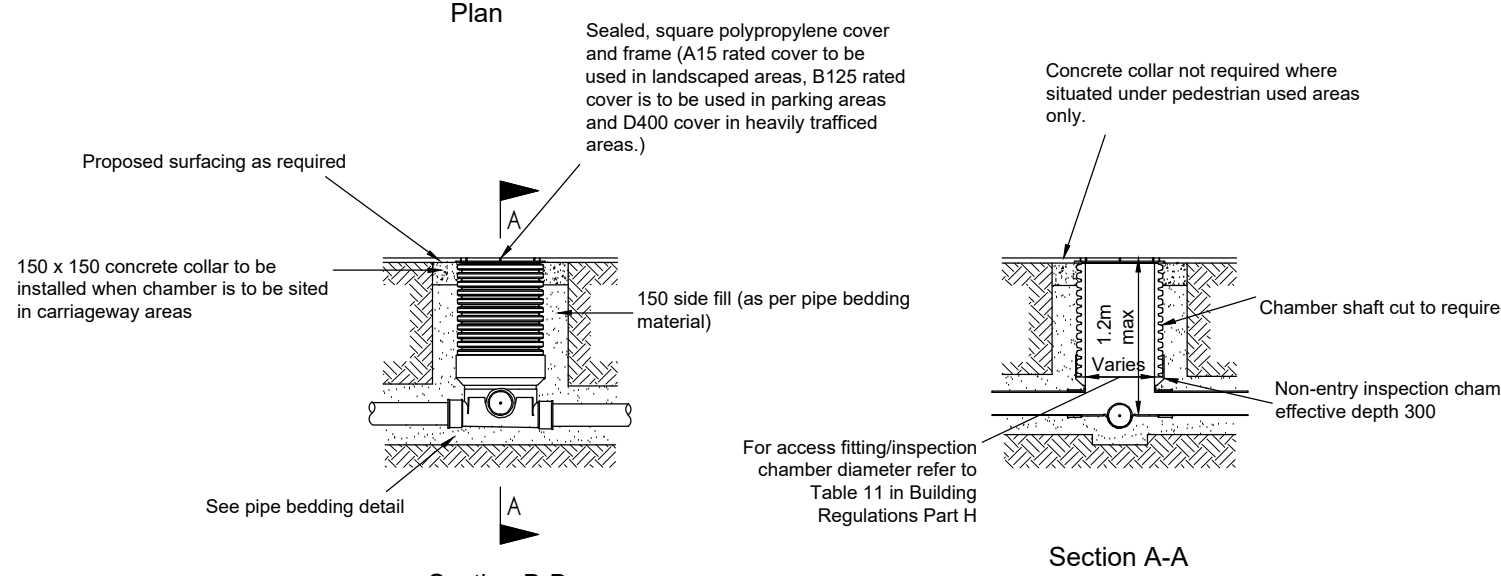


TYPICAL PRIVATE FOUL/SURFACE WATER INSPECTION/ACCESS FITTING (DEPTH TO SOFFIT 1.2M MAX)

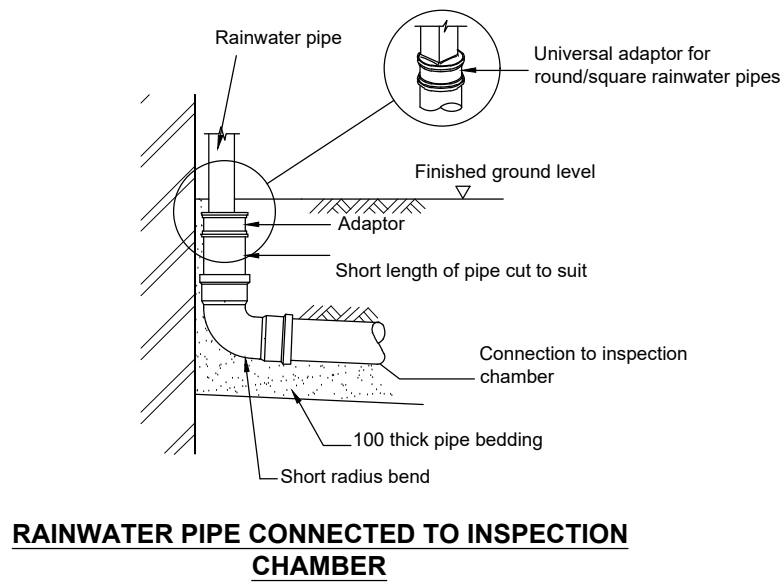


RAINWATER PIPE CONNECTED TO INSPECTION CHAMBER

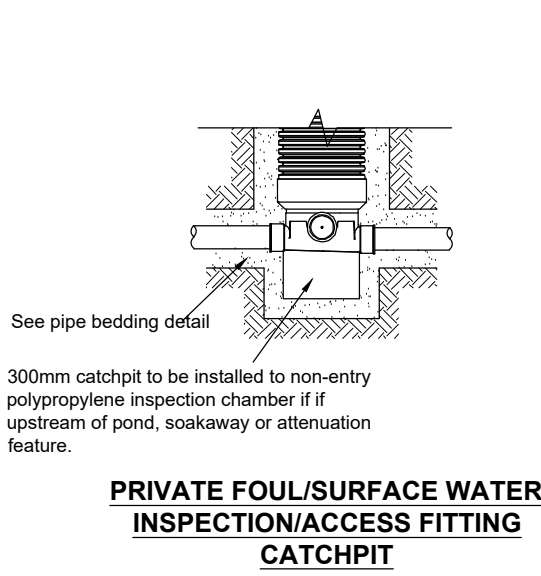


PRIVATE FOUL/SURFACE WATER INSPECTION/ACCESS FITTING CATCHPIT

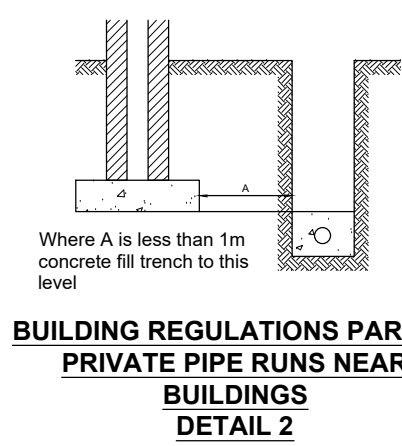


BUILDING REGULATIONS PART 'H' PRIVATE PIPE RUNS NEAR BUILDINGS DETAIL 2

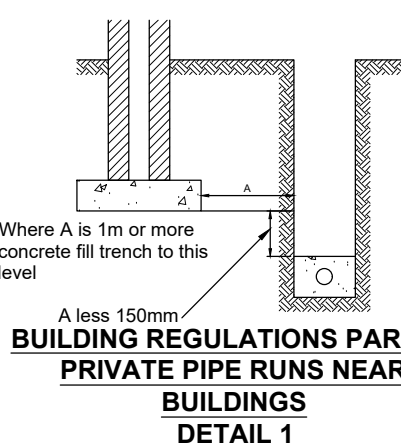


BUILDING REGULATIONS PART 'H' PRIVATE PIPE RUNS NEAR BUILDINGS DETAIL 1

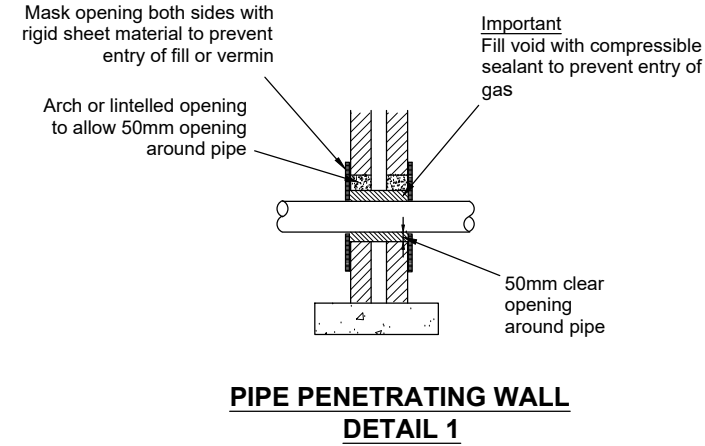


PIPE PENETRATING WALL DETAIL 1

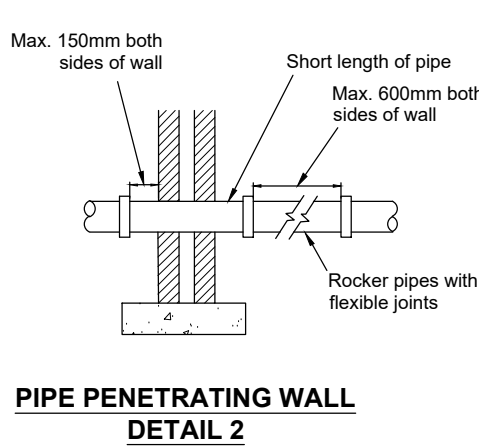

PIPE PENETRATING WALL DETAIL 2

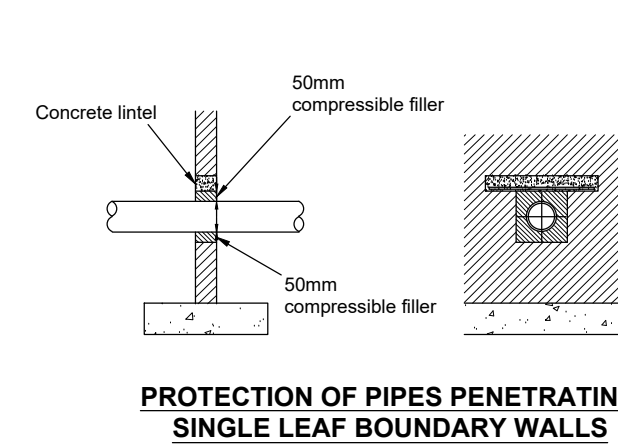


PROTECTION OF PIPES PENETRATING SINGLE LEAF BOUNDARY WALLS

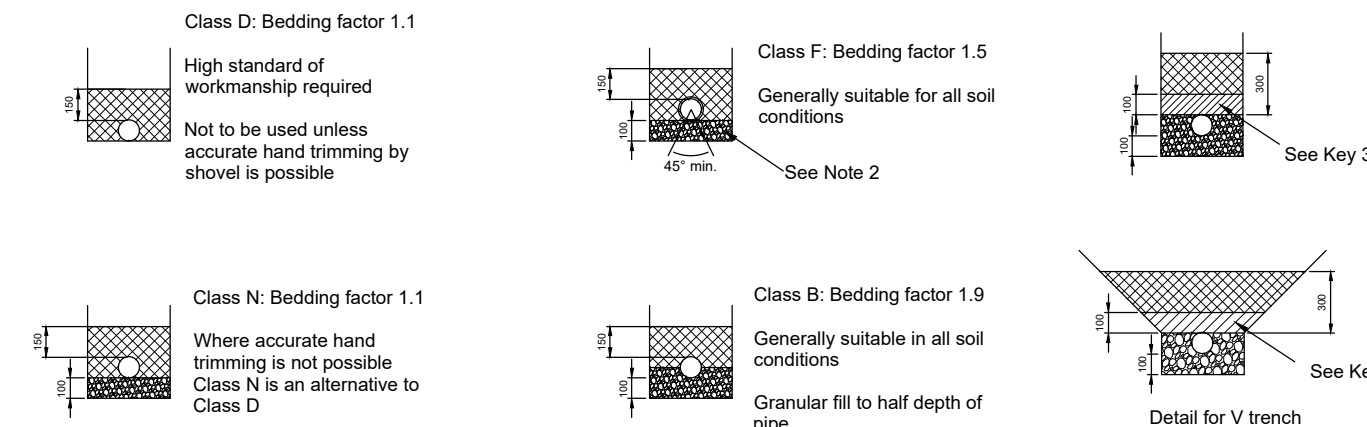


Rigid pipes


Flexible pipes

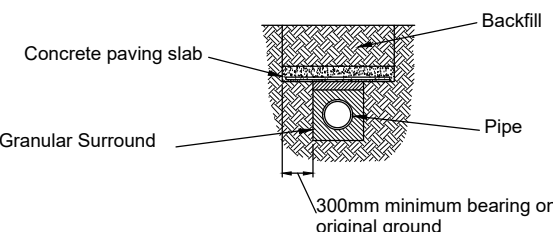


PROTECTION OF PIPES LAID AT SHALLOW DEPTHS UNDER NON-TRAFFICKED (DEPTH TO COVER < 0.45M)

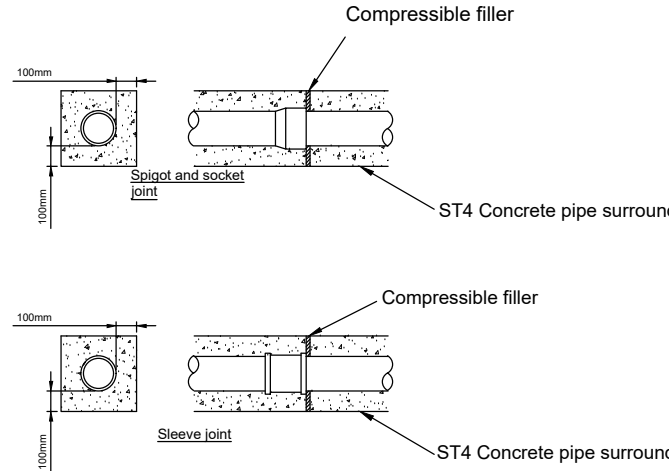


PROTECTION OF PIPES LAID AT SHALLOW DEPTHS UNDER TRAFFICKED AREAS (DEPTH TO COVER < 0.9M)

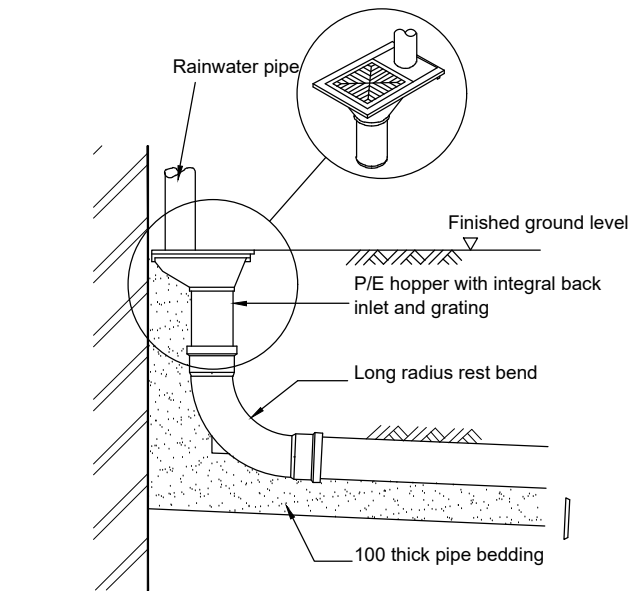

RAINWATER PIPE CONNECTED TO COLLECTOR DRAIN VIA A JUNCTION

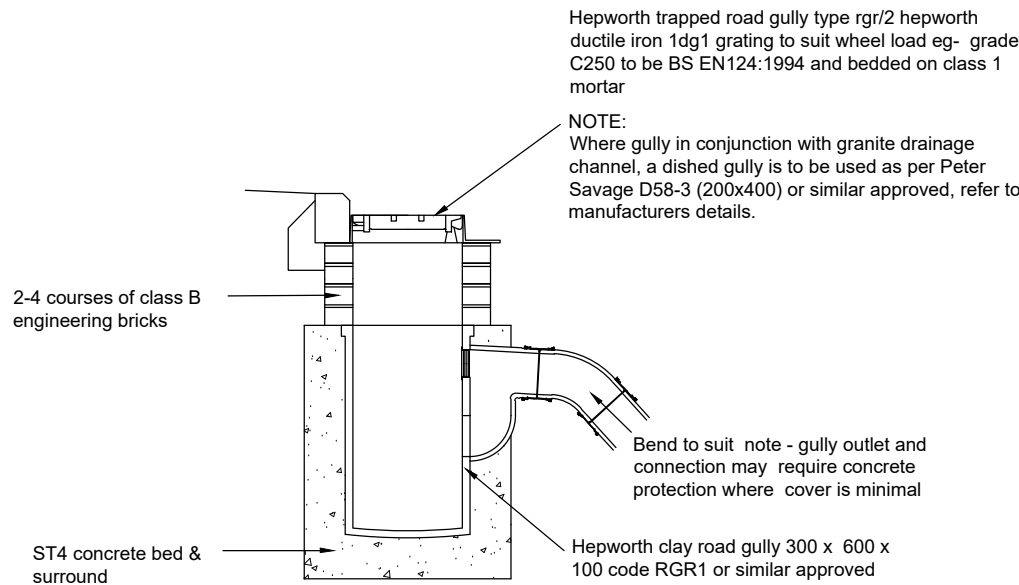

PRIVATE GULLY DETAIL

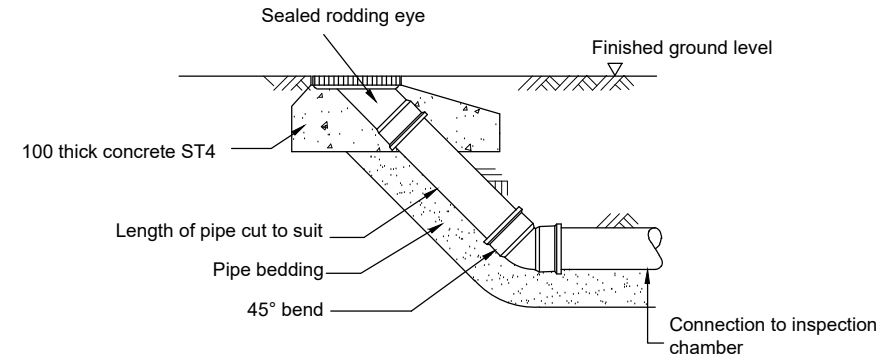

SEALED RODDING EYE

REVISION NOTES:	
1.	
2.	
3.	

STATUS: **PRELIMINARY**

EXPEDITE

Exeter
The Design Studio
35 Southernhay East
Exeter
EX1 1NX
t: 01392 691 631
www.expediteps.com

REV:	DESCRIPTION:	BY:	DATE:
P1	Initial preliminary issue	SDF	24.06.21

CLIENT:	BARWELL MEDICAL CENTRE
SITE:	BARWELL MEDICAL CENTRE BARWELL LEICESTERSHIRE

TITLE:		SCALE AT A1:	DATE:	DRAWN:	CHECKED:
DRAINAGE CONSTRUCTION DETAILS - SHEET 2		N.T.S	Jun 2021	SDF	-
PROJECT NO:	ES19.125	DRAWING NO:	40.02	REVISION:	P1