
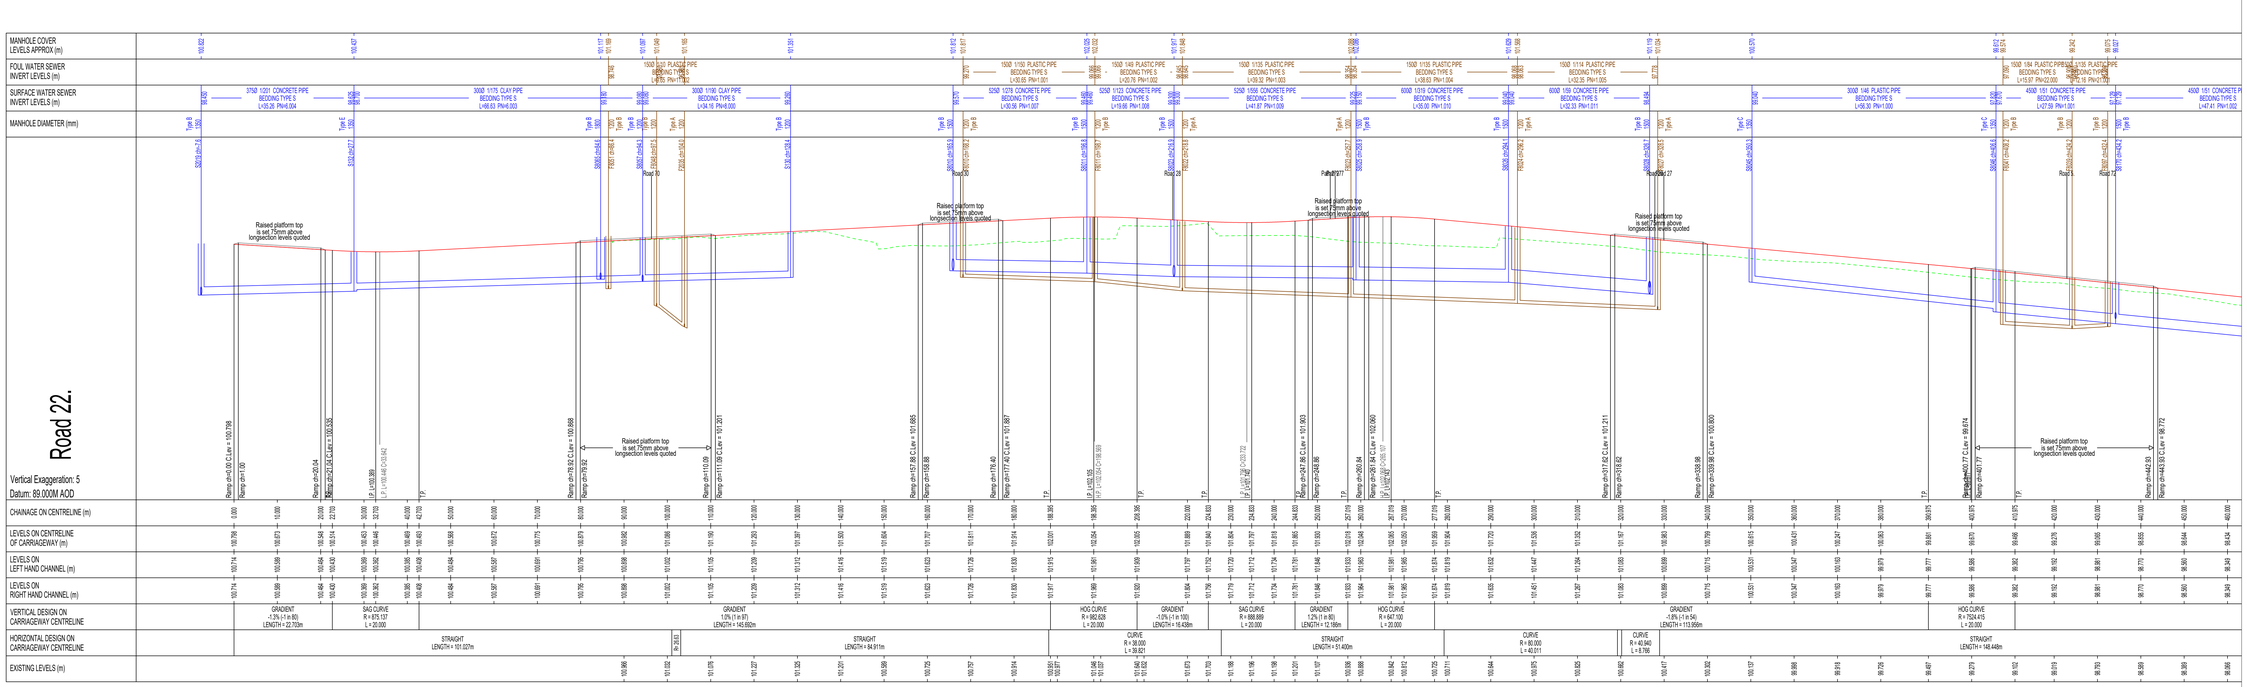


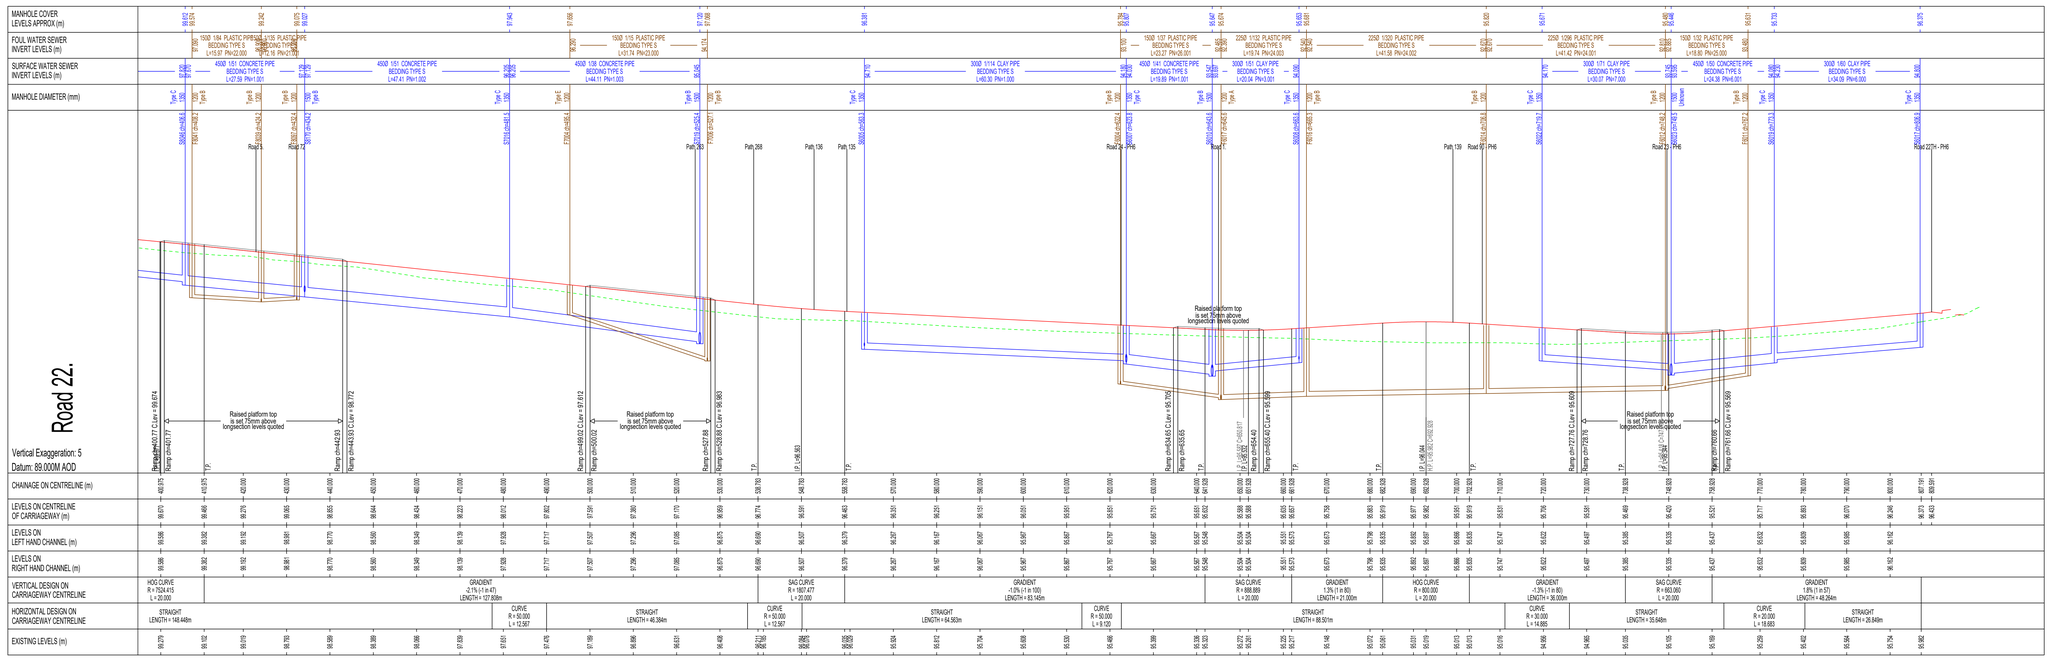

NOTE:
Sewers are being constructed to Design and Construction Guidance or the 'Code'

Revision:			
A	Updated following STW comments	18.02.22	DS
B	Updated to reflect latest layout	29.07.22	DS
C	Minor raised table movements in line with S38 comments	08.09.22	DS
D	Raised table added on RD22 and CLs updated in line with this.	14.09.22	DS
E	F7004 & F7006 updated to remove lateral clashes.	10.03.23	DS
F	Sections regenerated following new fitchett layout.	14.08.25	DS
G	Sections regenerated following new fitchett layout.	13.11.25	DS

Proposed Development at Normandy Way Hinckley

Road & sewer Profiles PH7 (Sheet 1)

DATE: **25.10.21**
SCALE: **1:500 @ A0**
DRAWN: **DS**
CHECKED:

BLOOR HOMES

Drawing No. MI100-EN-702G