
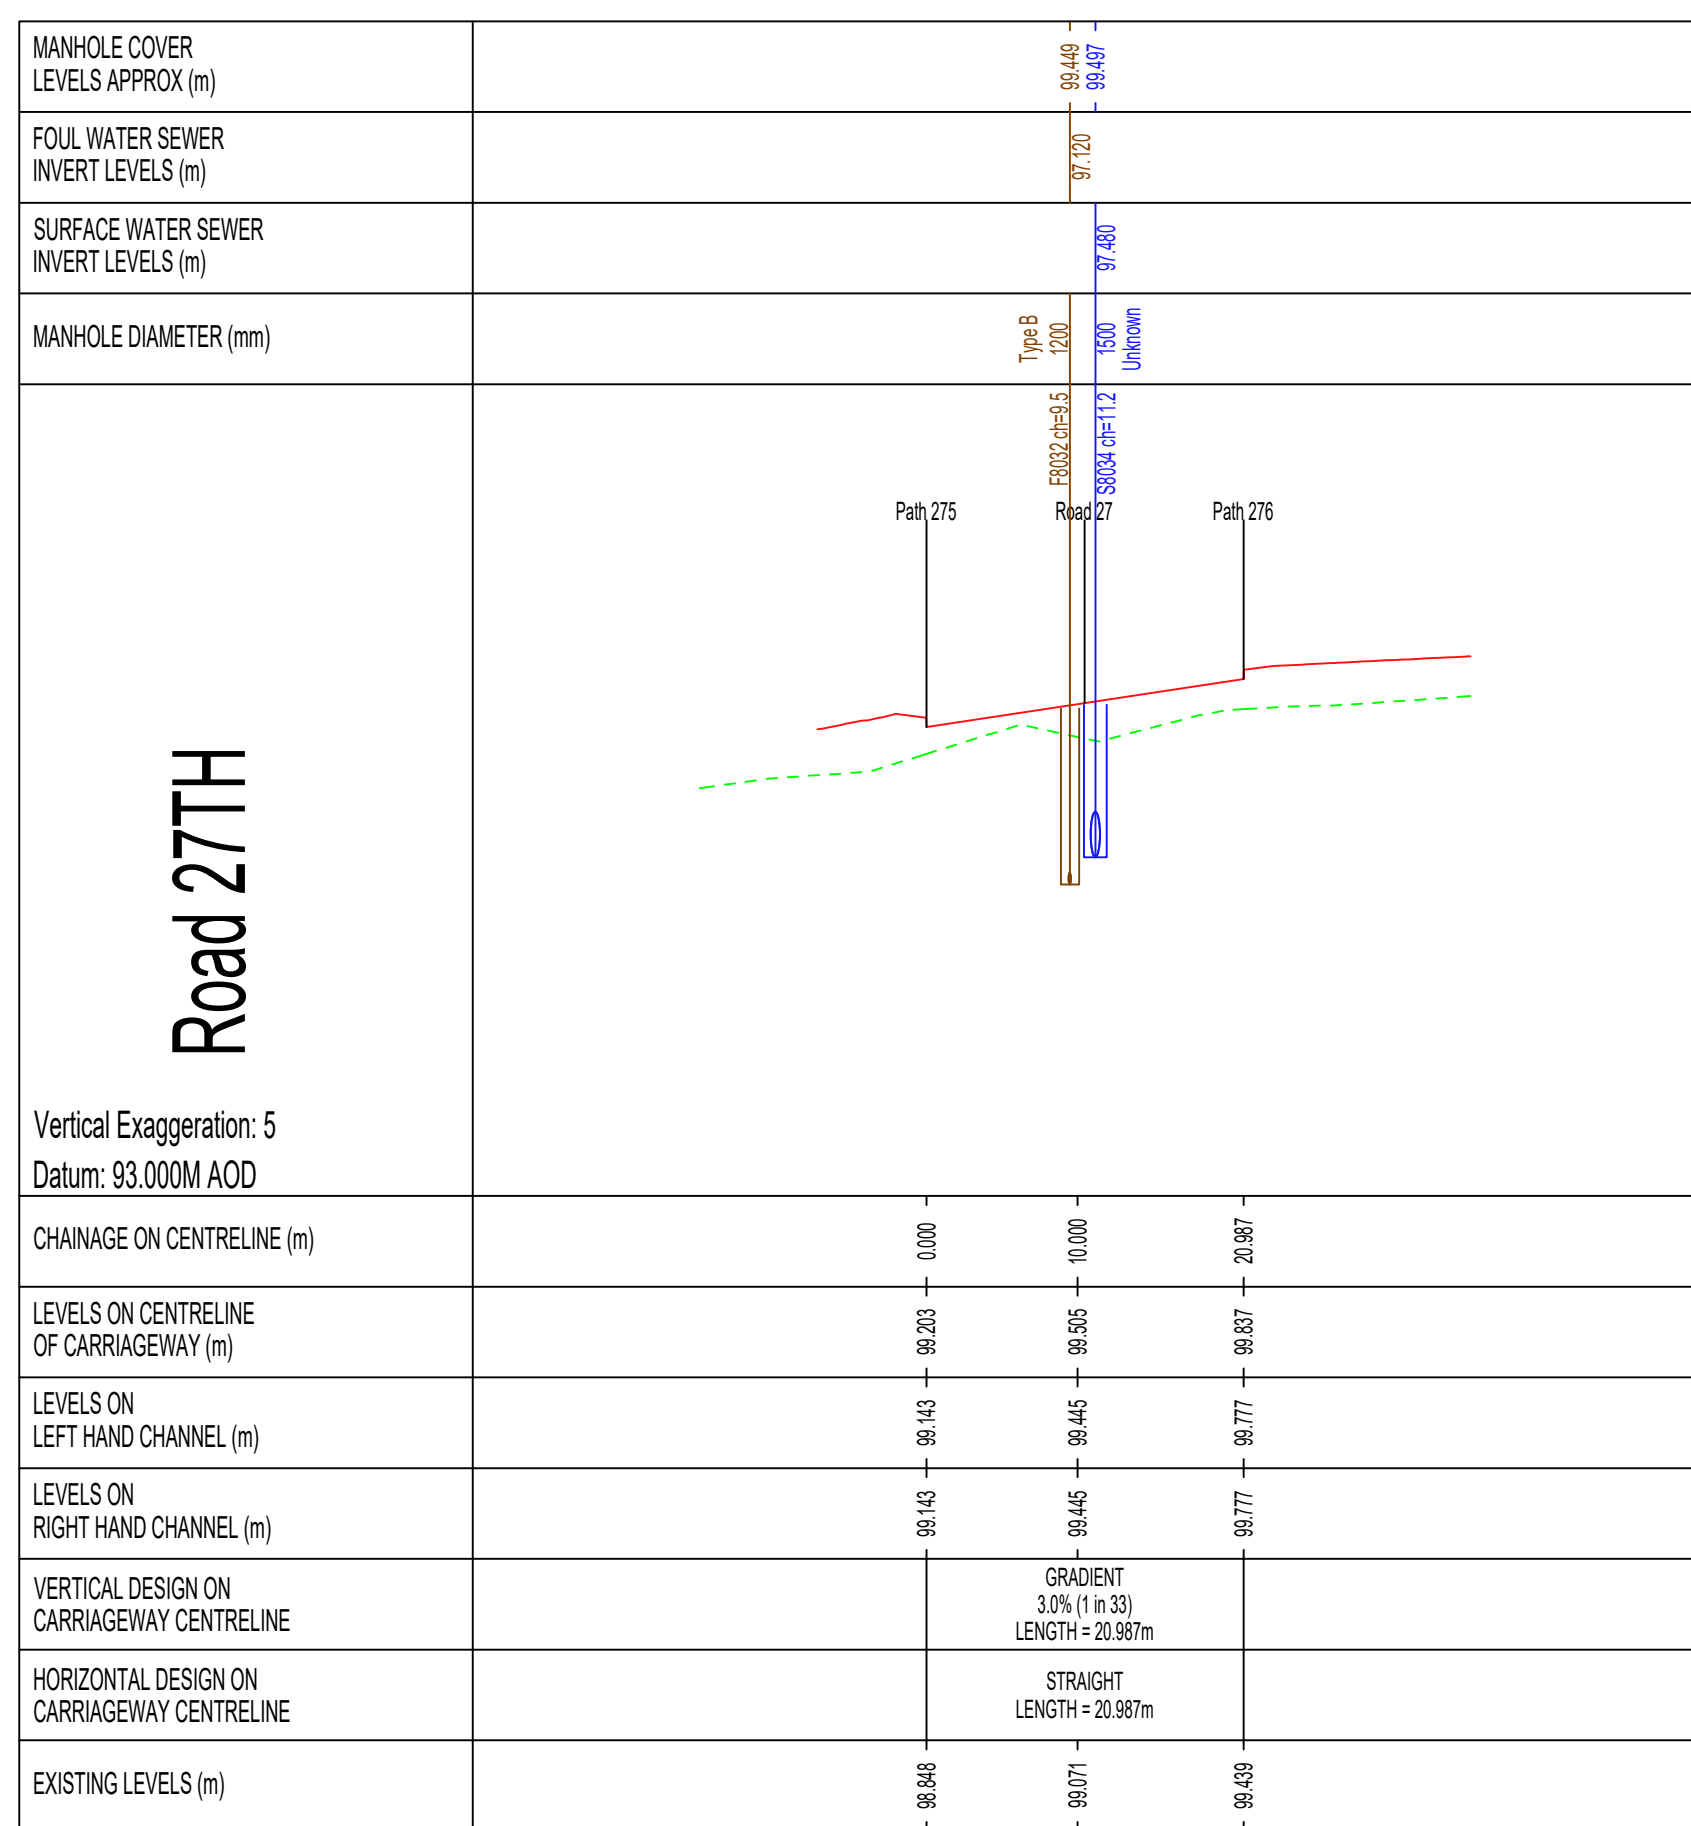
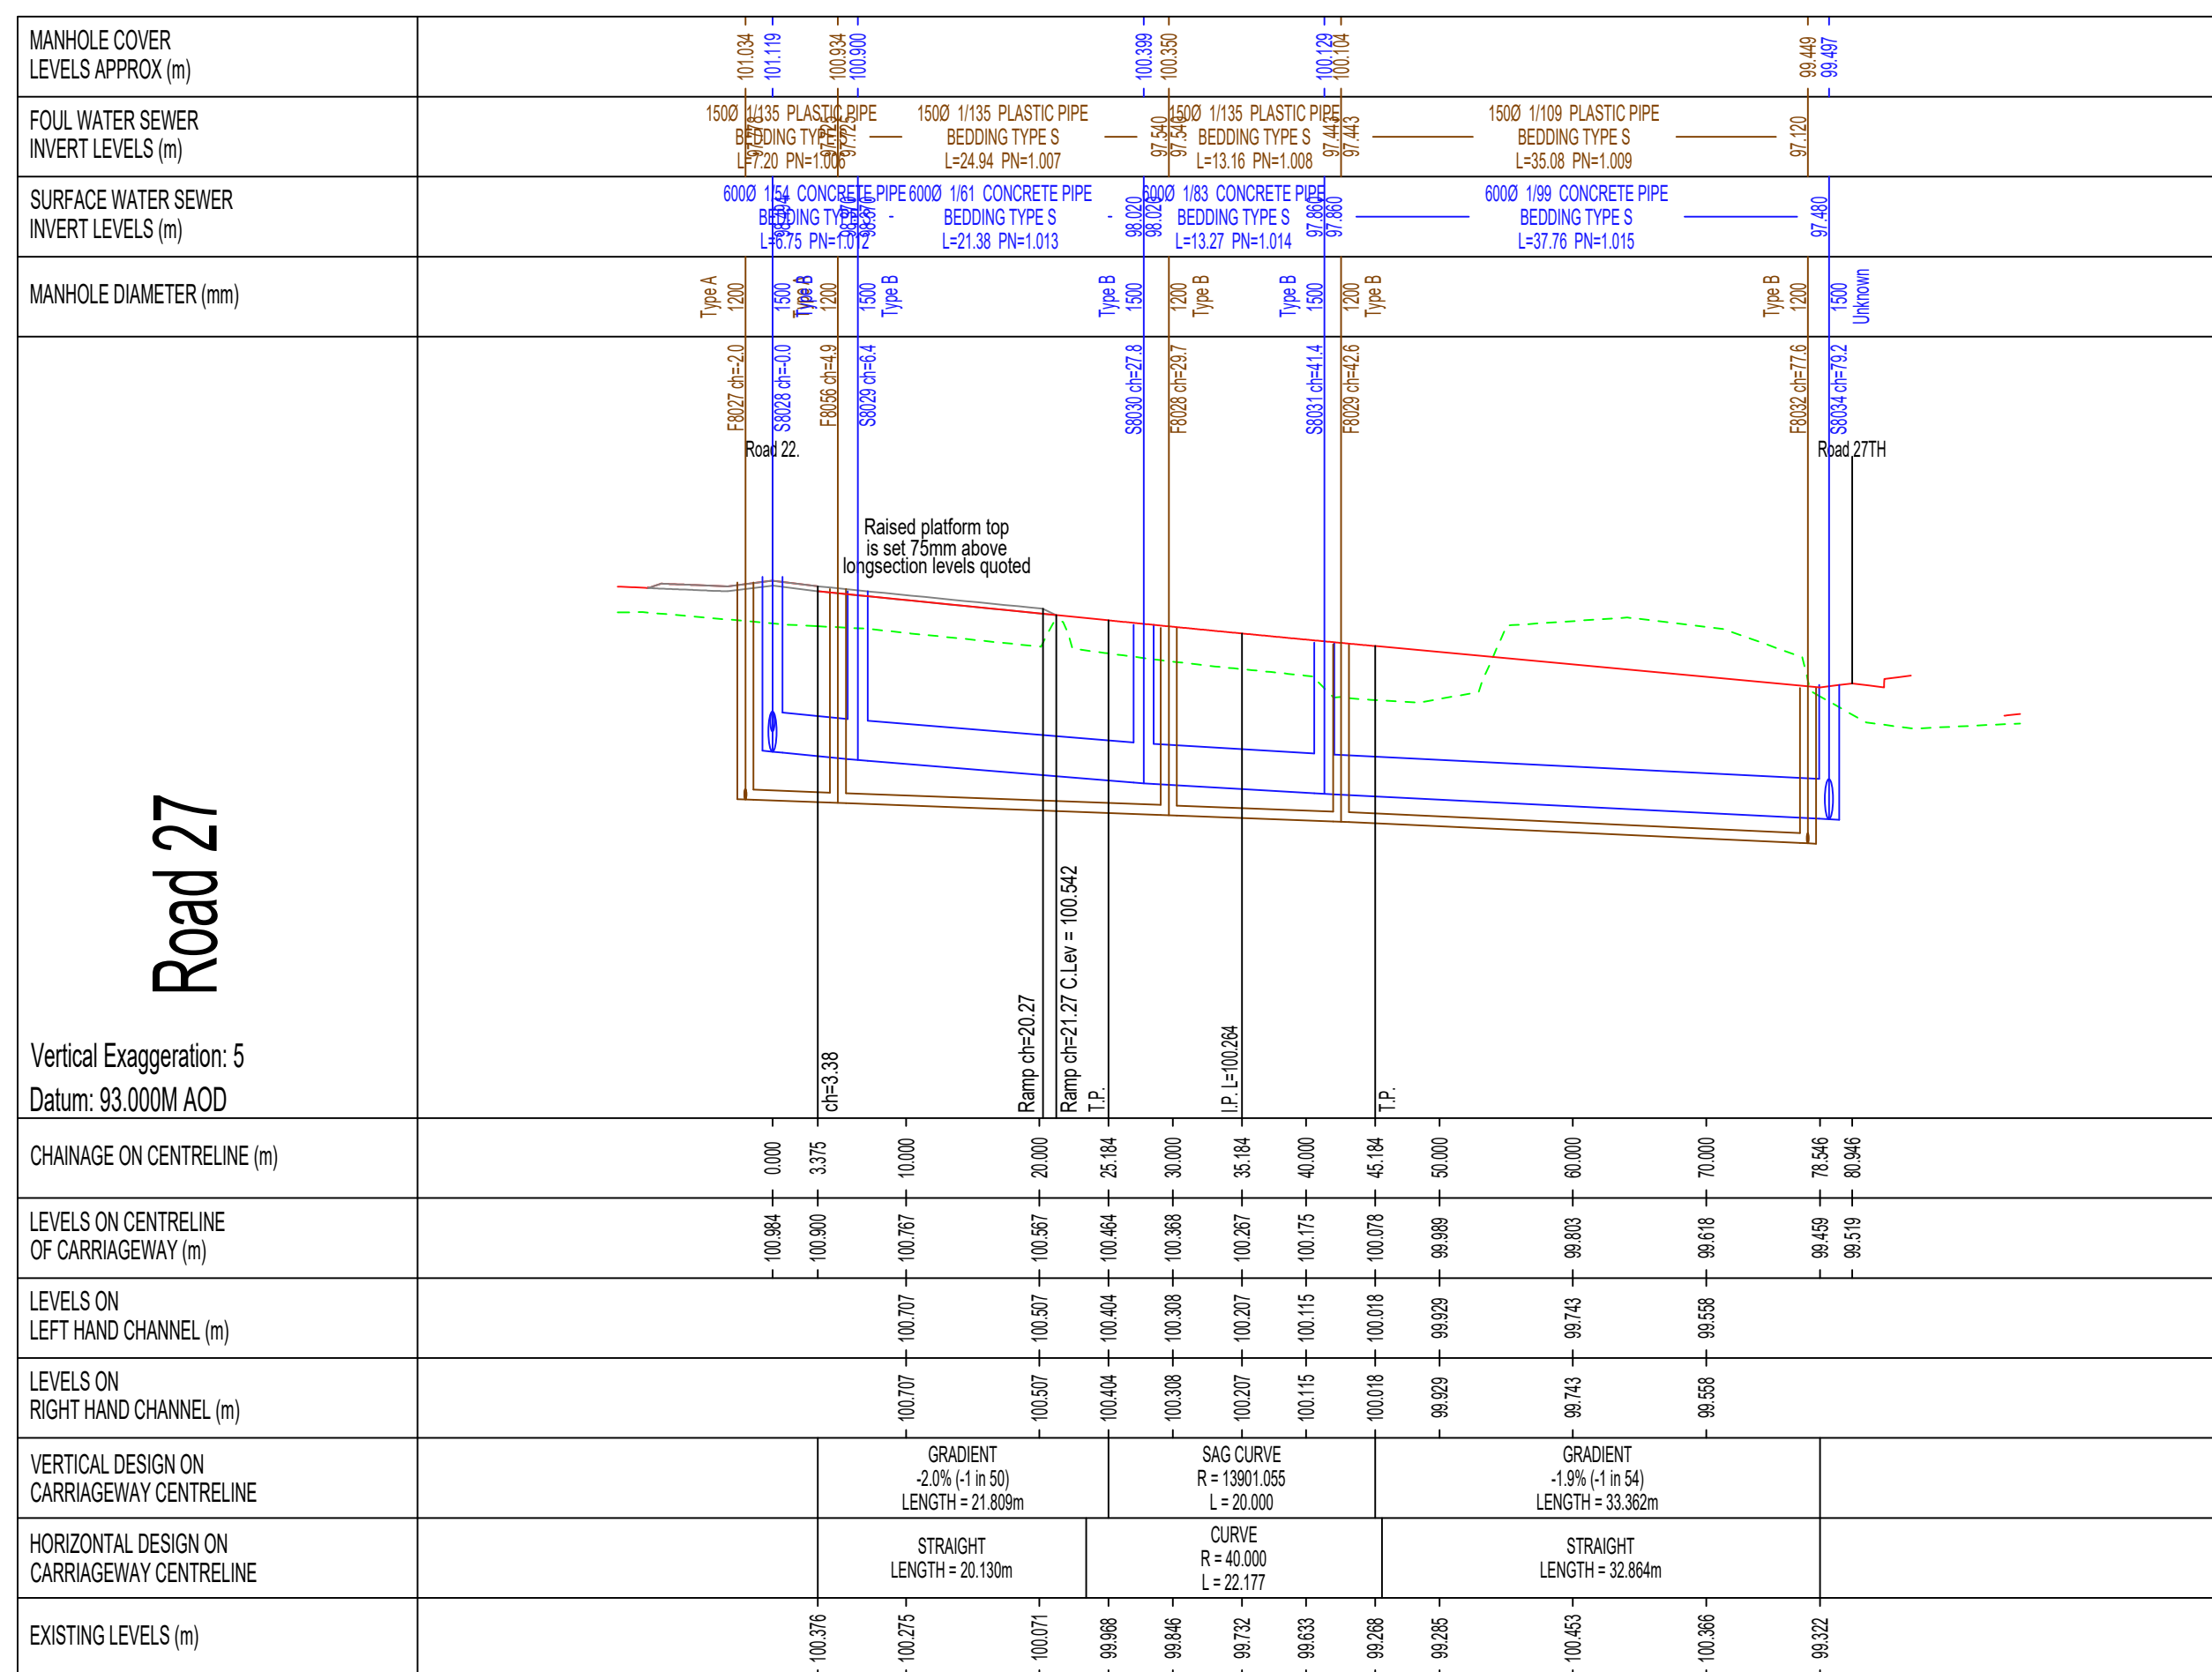
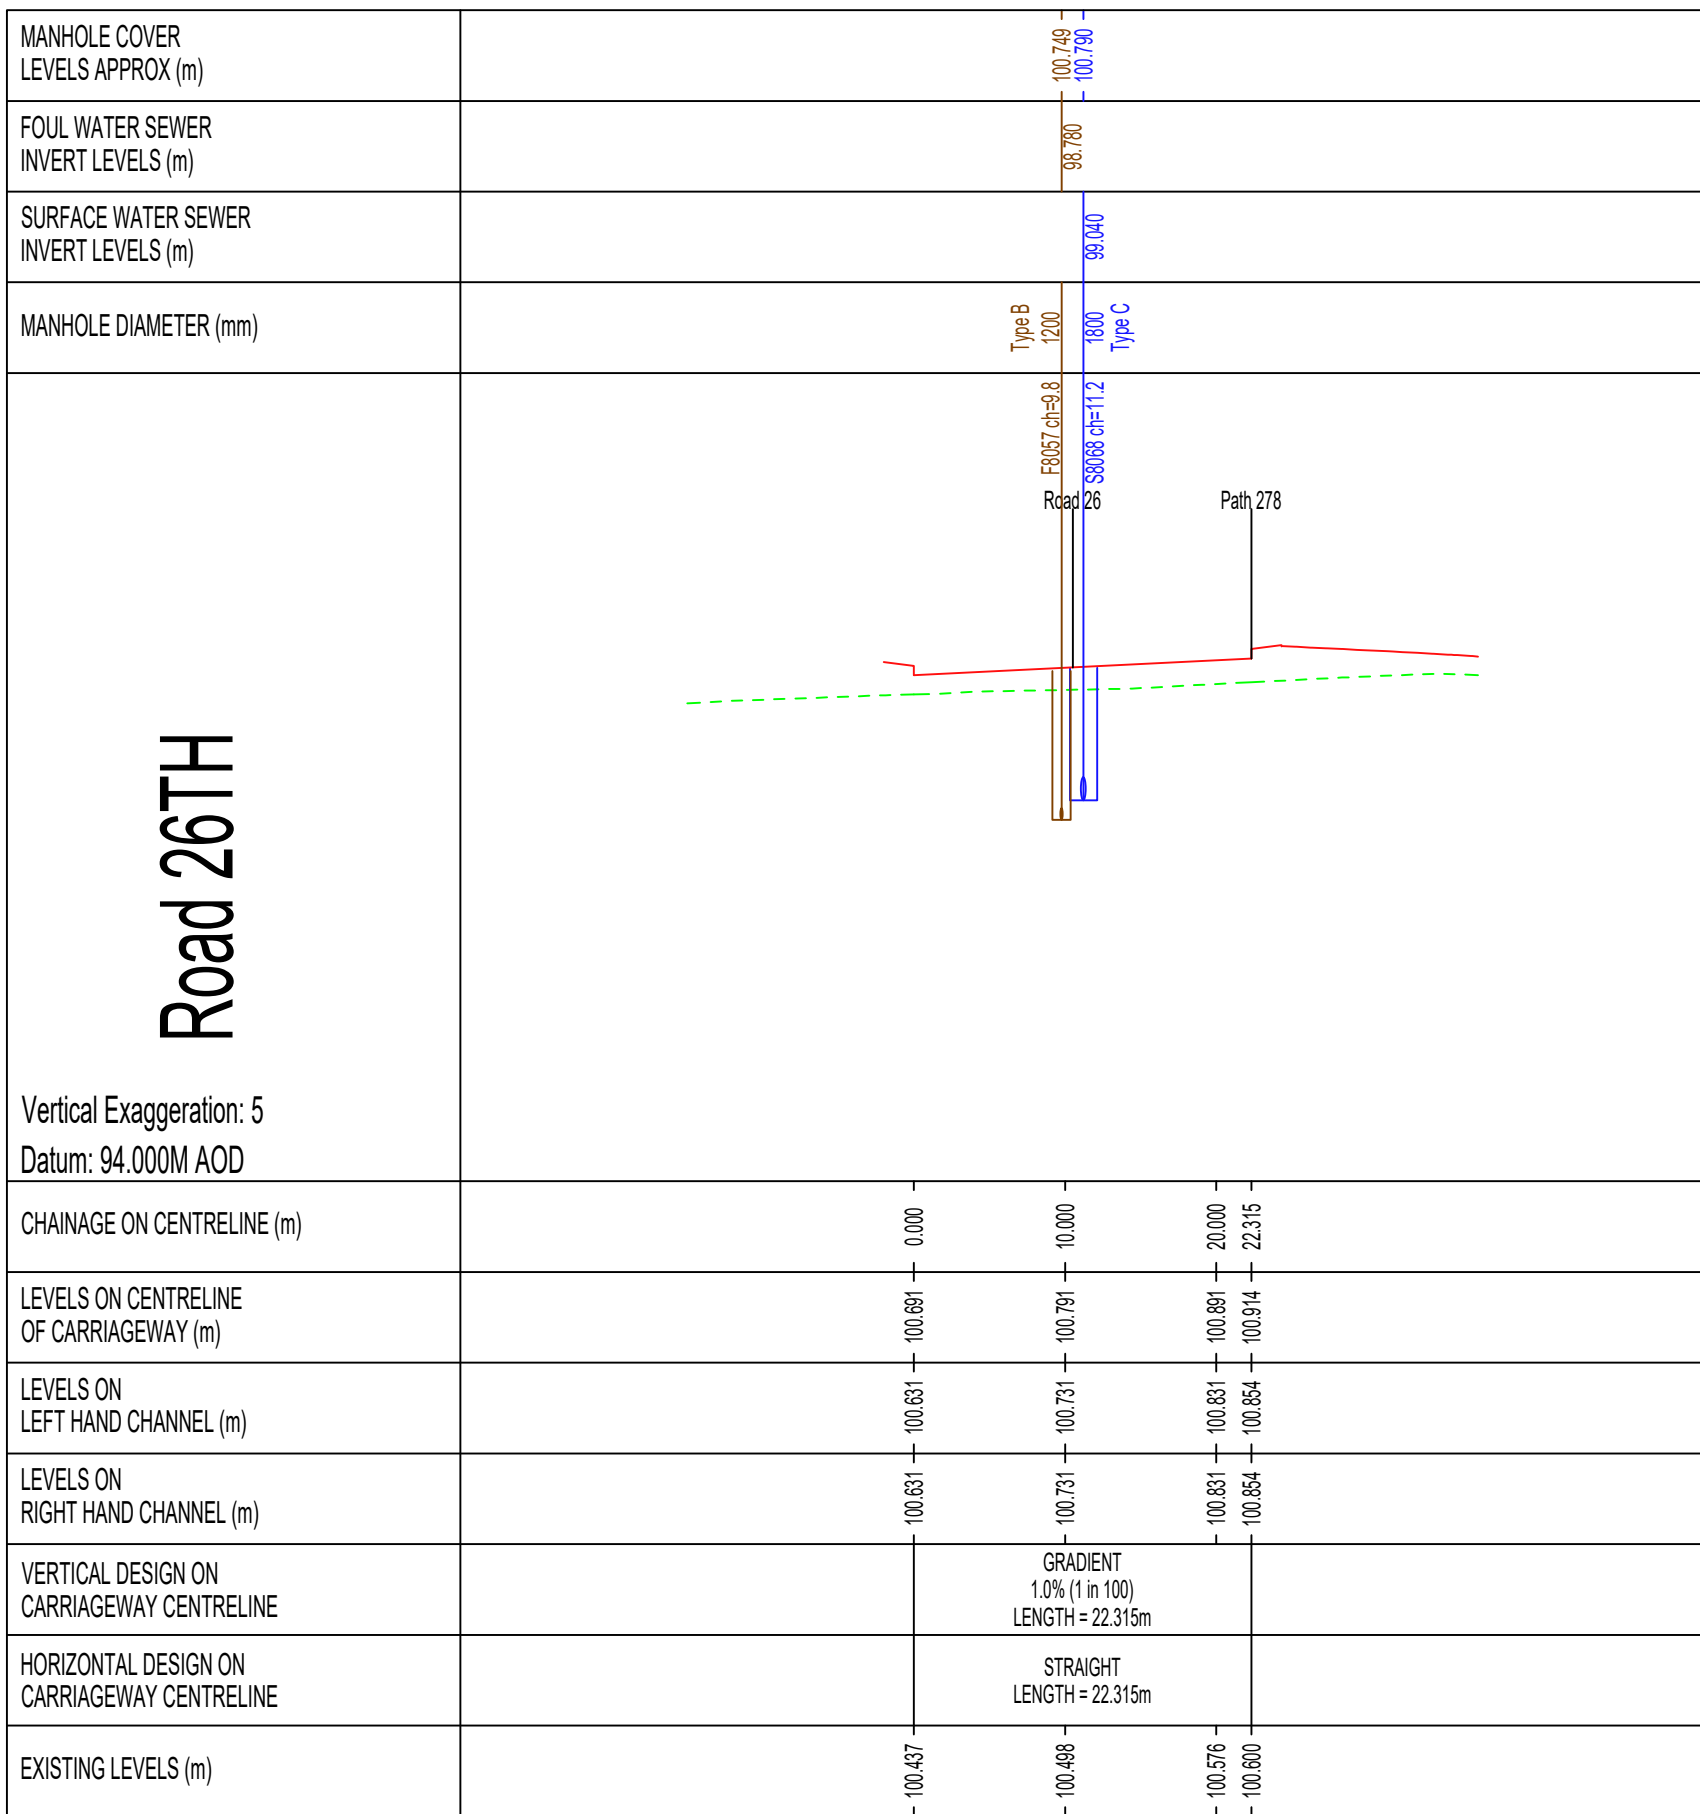
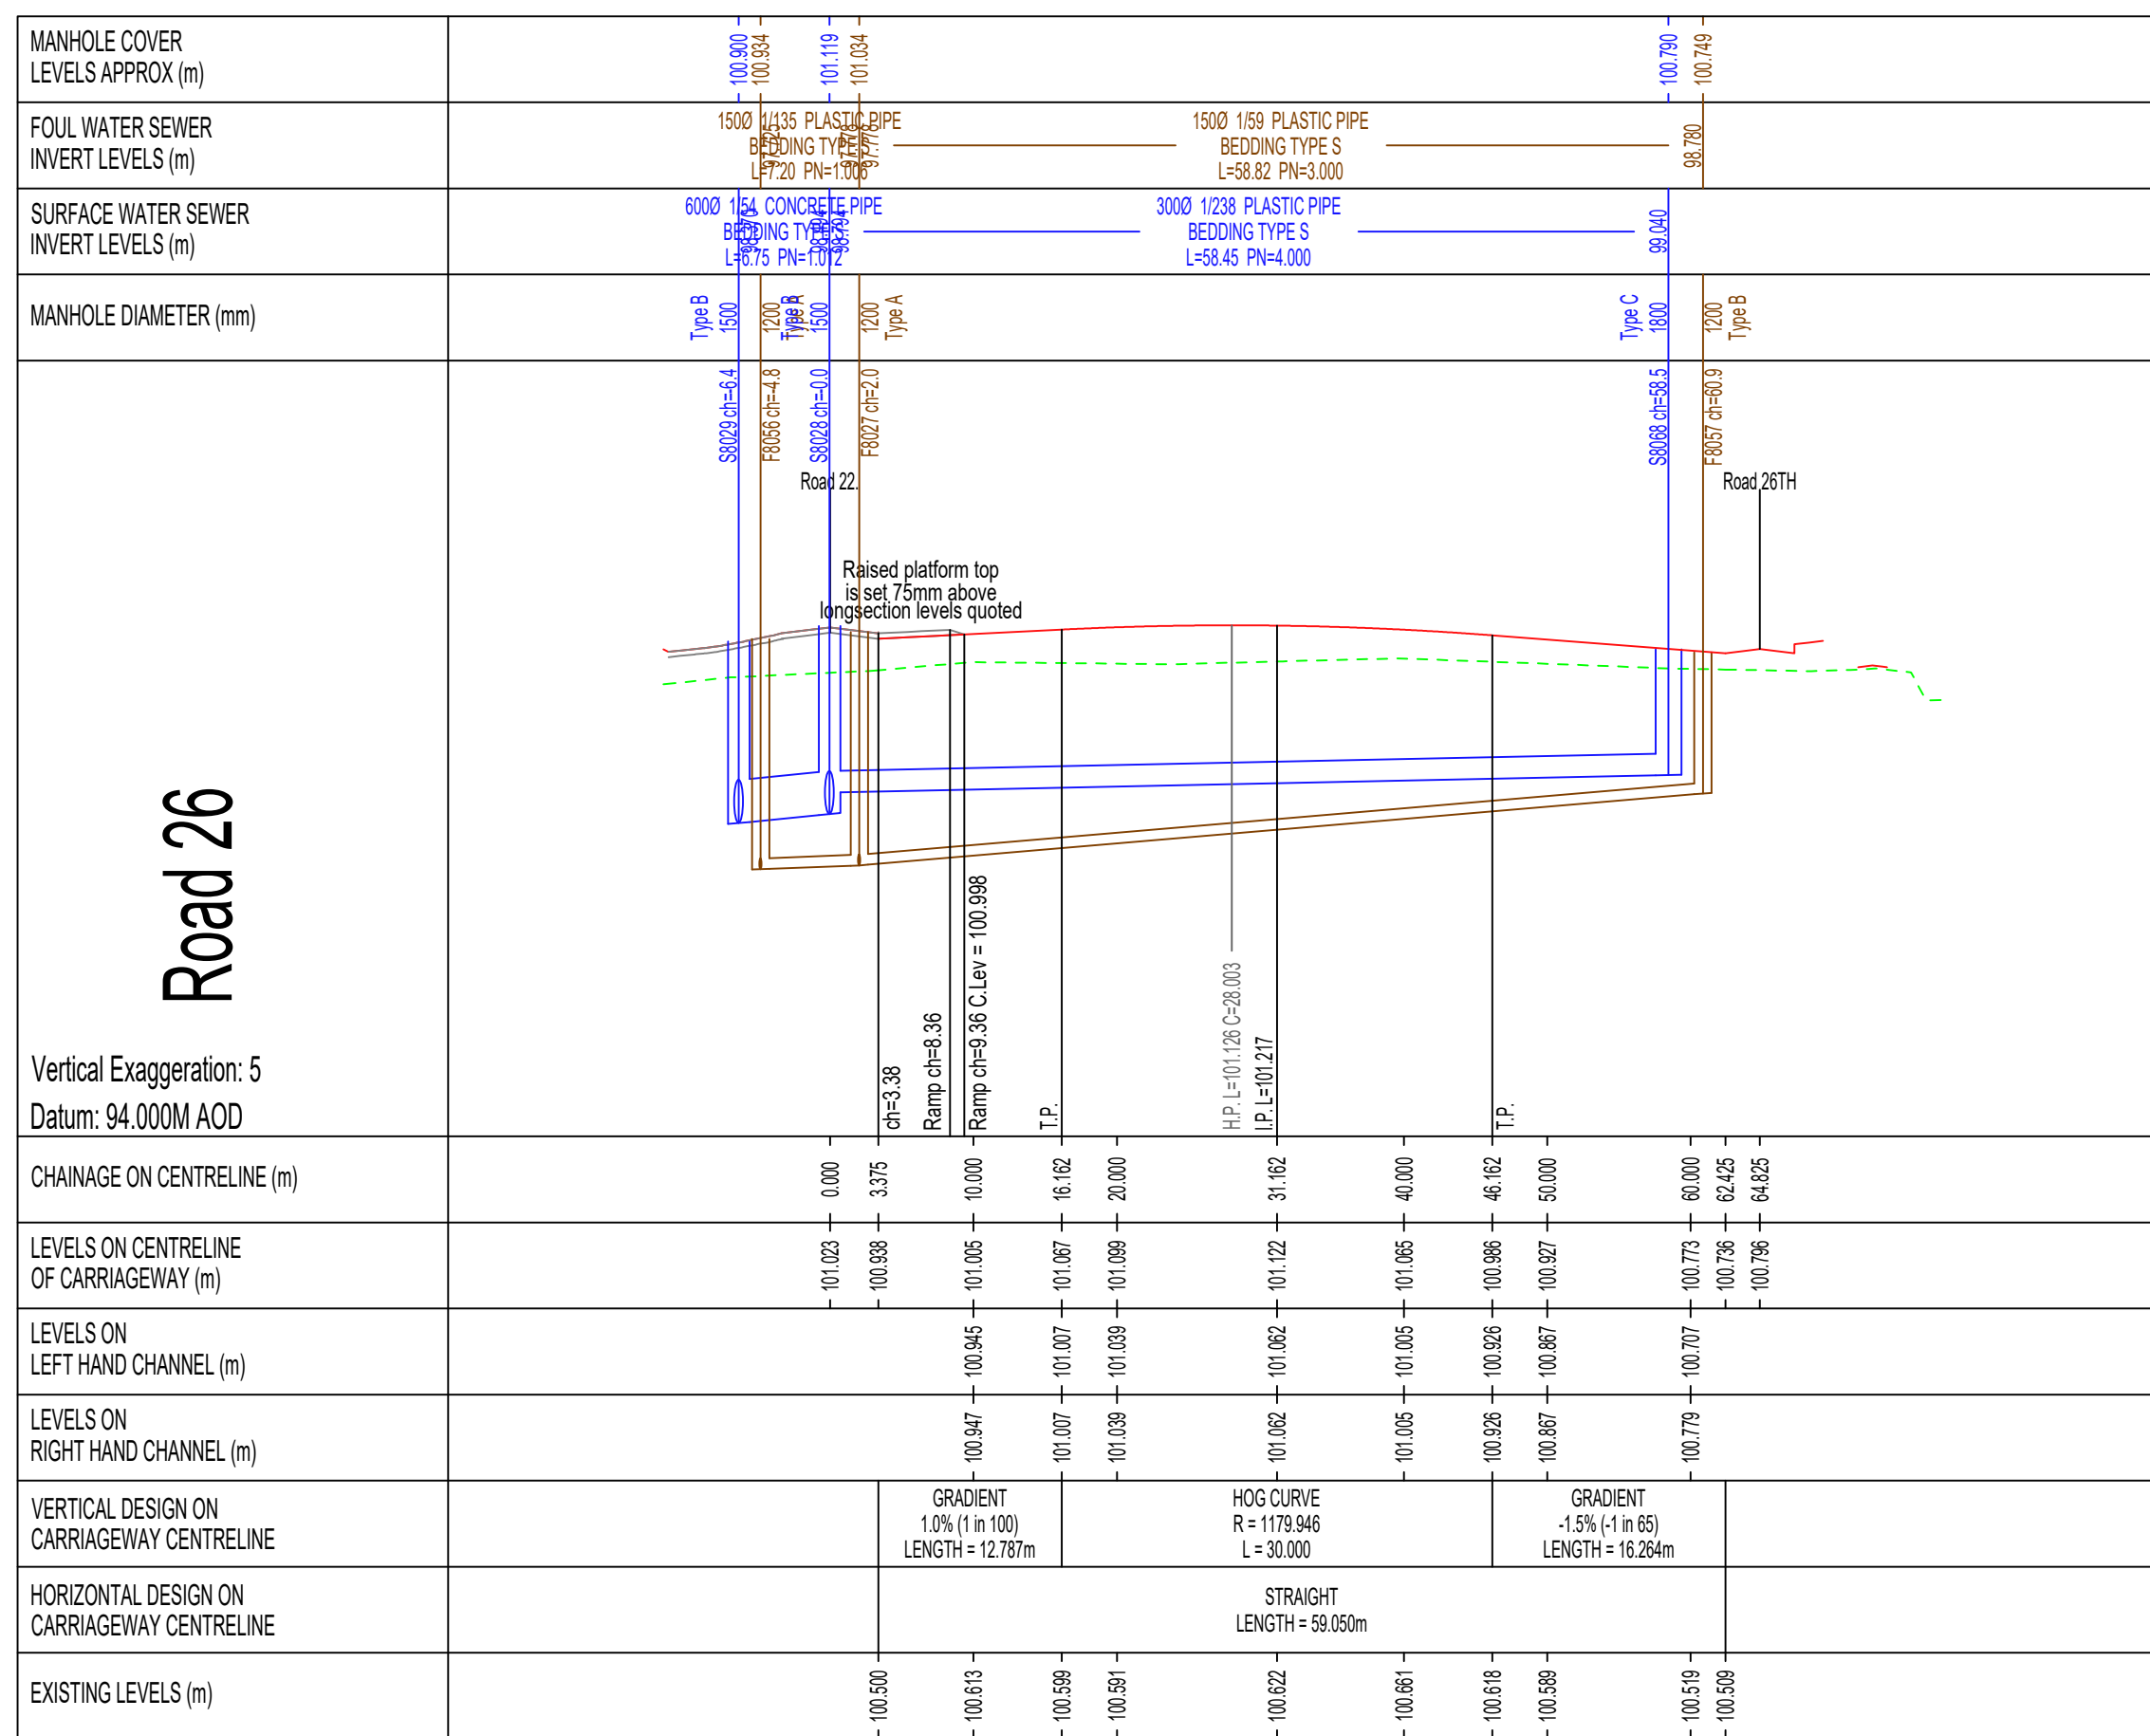
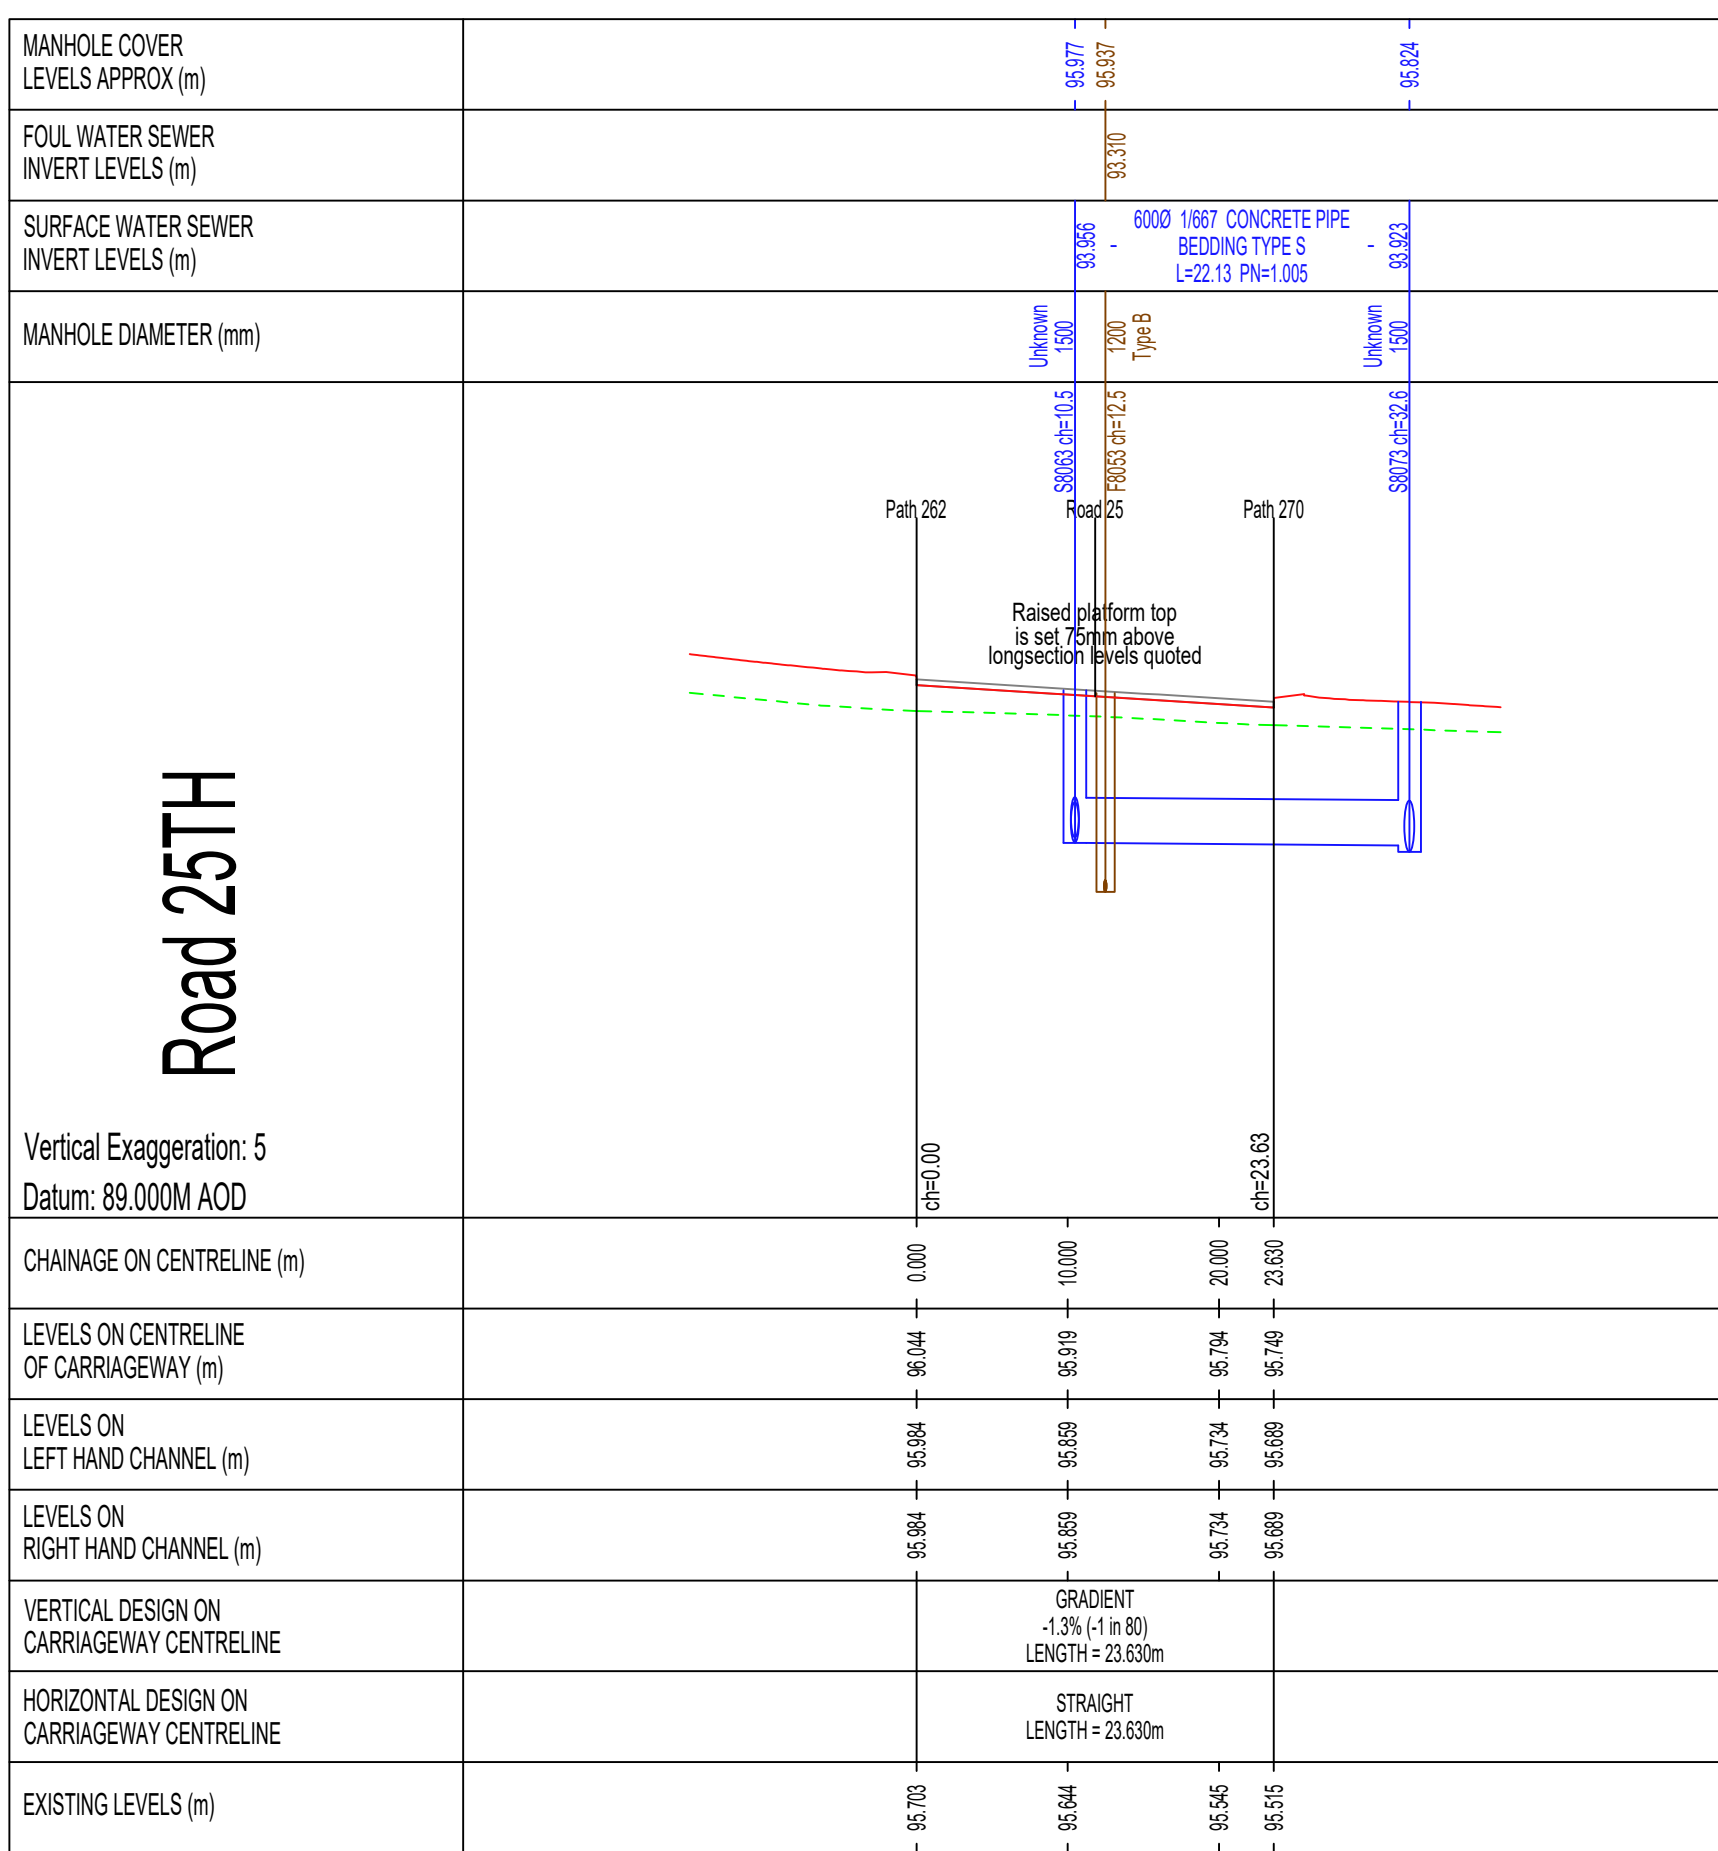


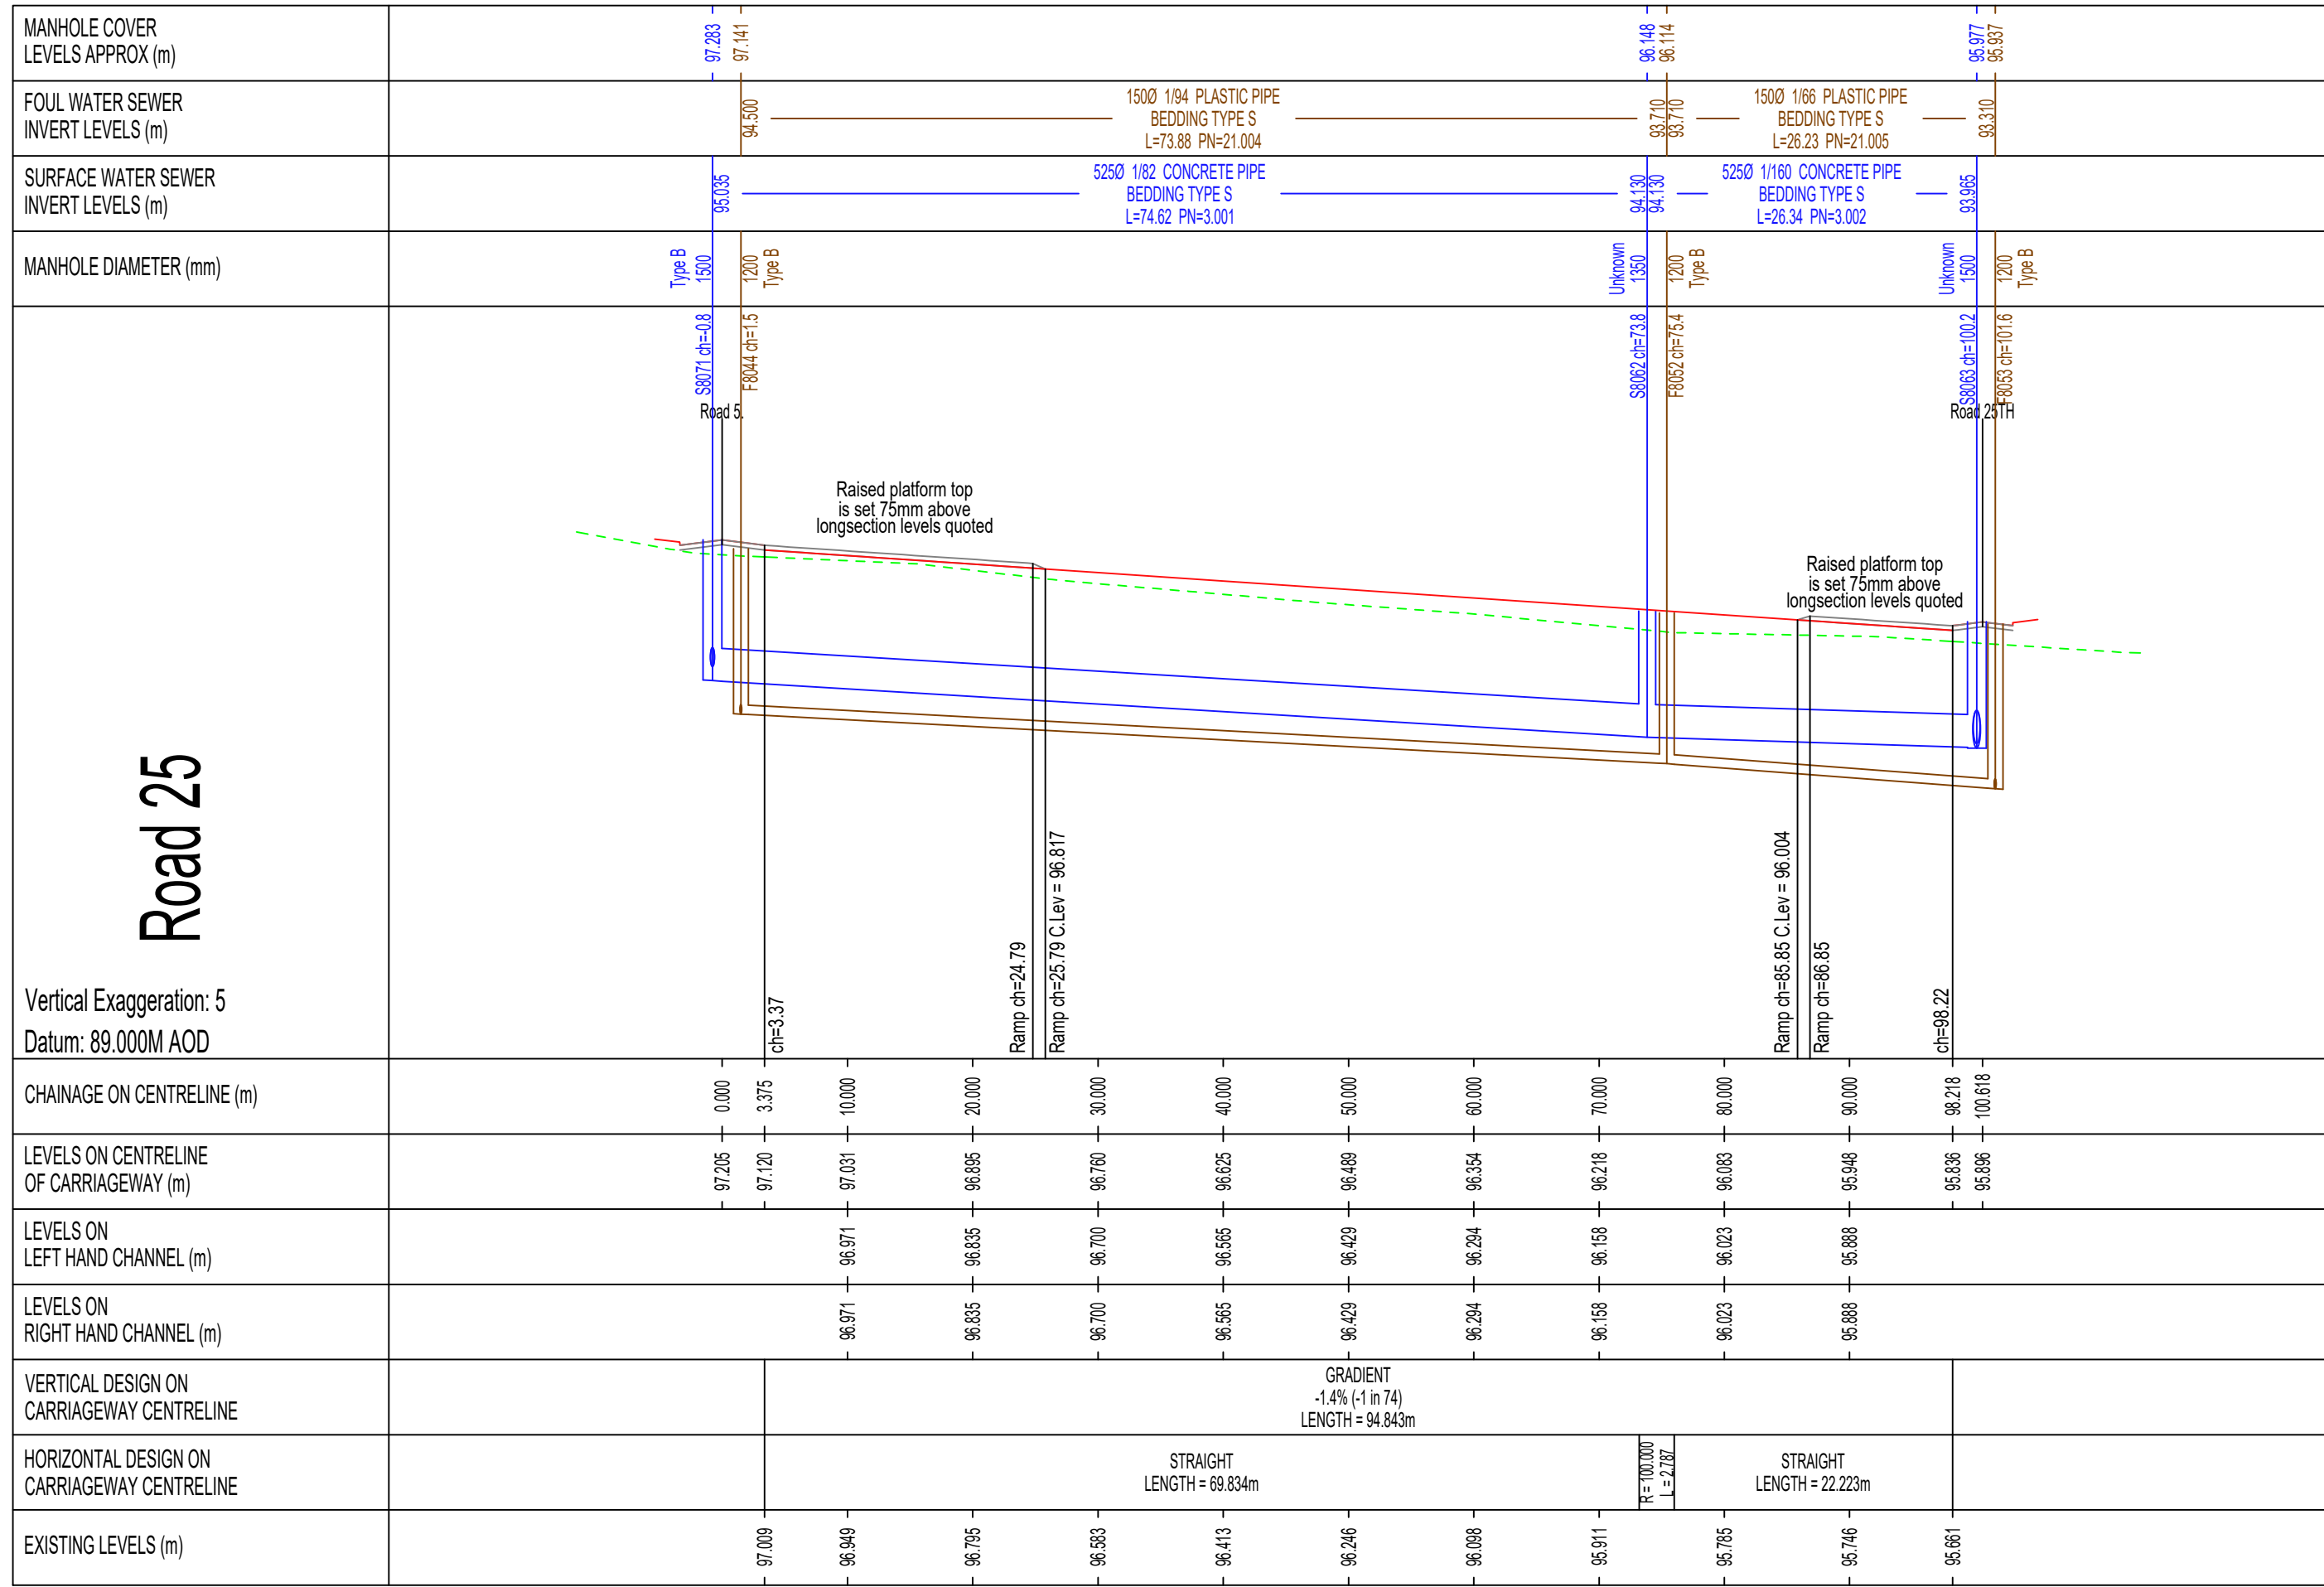

NOTE: Sewers are being constructed to Design and Construction Guidance or the Code			
Revision:			
A	Sections regenerated following new fitchett layout	14.08.25	DS
B	Sections regenerated following new fitchett layout	13.11.25	DS

Proposed Development at
Normandy Way
Hinckley

Road & sewer Profiles
PH7 (Sheet 2)

DATE: 25.10.21
SCALE: 1:500 @ A0
DRAWN: DS
CHECKED: