



## REVISIONS

| Rev | Description | Date | By |
|-----|-------------|------|----|
|     |             |      |    |
|     |             |      |    |
|     |             |      |    |


## NOTES

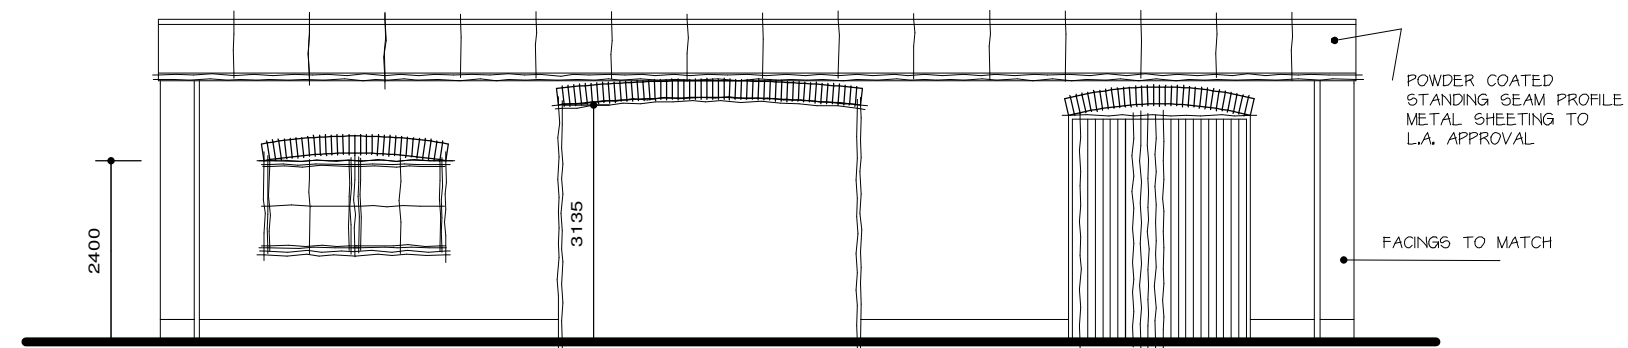


PROPOSED NORTH WEST ELEVATION

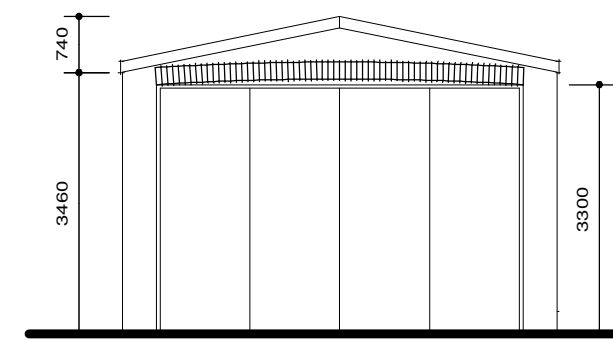


PROPOSED SOUTH WEST ELEVATION

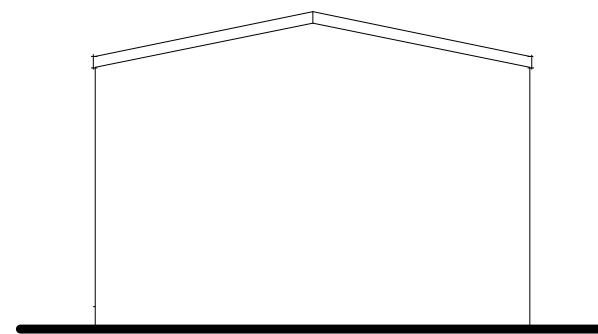


PROPOSED NORTH EAST ELEVATION

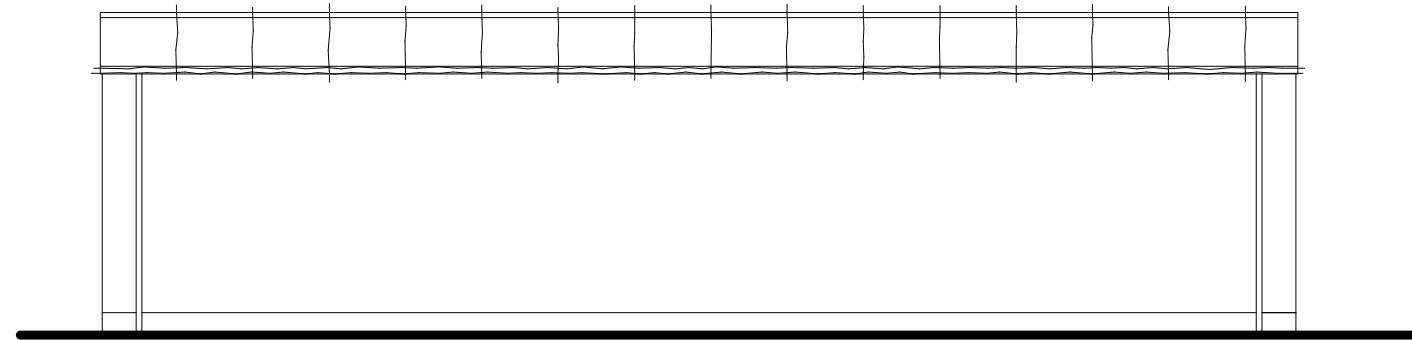

PROPOSED SOUTH EAST ELEVATION

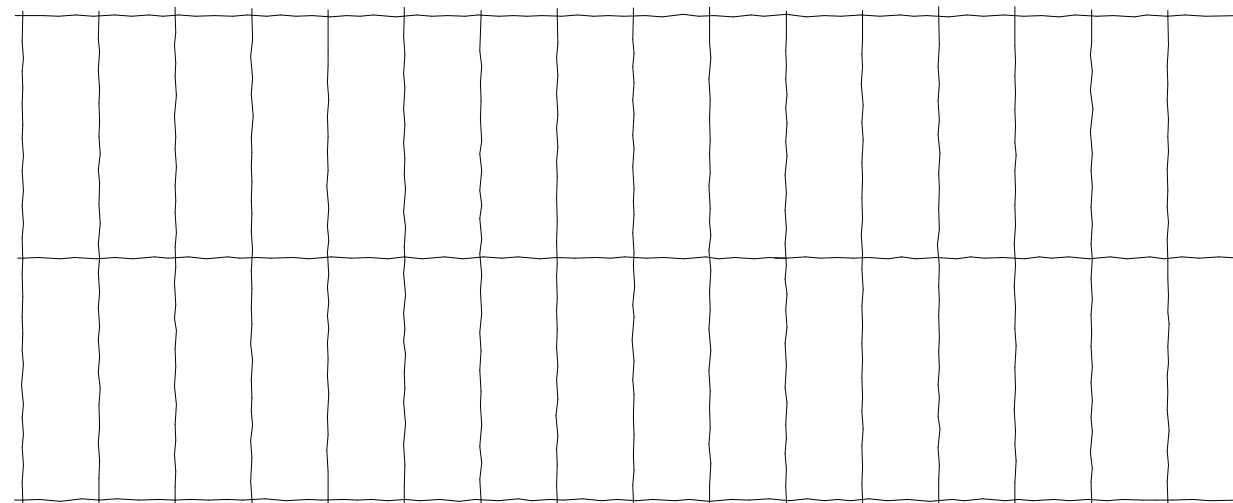

PROPOSED ROOF LAYOUT

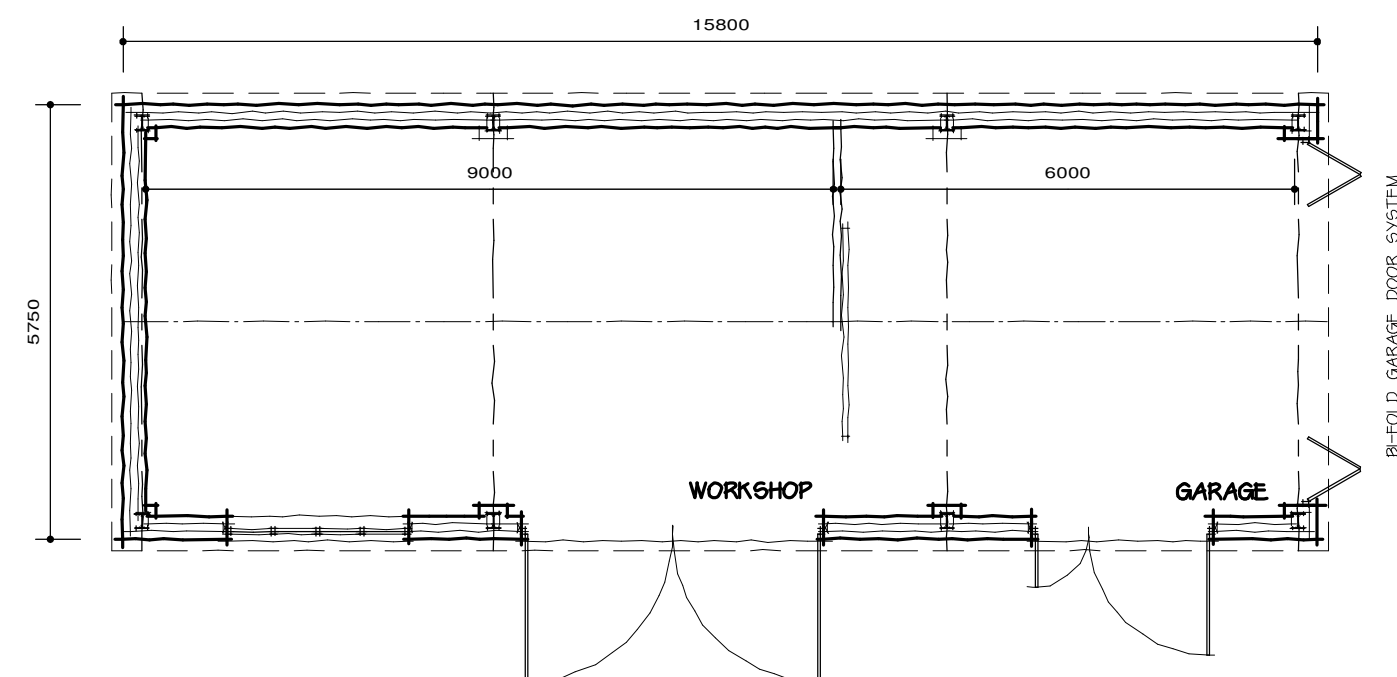

PROPOSED GROUND FLOOR LAYOUT



Job:

Proposed Garage,  
49, Main Street,  
Thornton,  
Leics.

For

MR B. MURPHY & MS FLISTER

Title:

Planning

|                 |                    |                  |      |
|-----------------|--------------------|------------------|------|
| Scale:<br>1:100 | Drwg No:<br>3272/6 | Date:<br>July 24 | Rev: |
|-----------------|--------------------|------------------|------|

J.E.D. Design  
(Architectural Services) Ltd

Member of the Chartered Institute of Architectural Technologists  
The Drawing Room, Gunnsbrooke Close, Great Bowden, Leics, LE16 7HB  
Email: jeddesign@yahoo.com Mobile: 07760 224851